

© This Drawing & Design is the copyright of TM Architecture Ltd and should not be reproduced without written consent.


Contractors are to check all levels & dimensions on site prior to site works commencing & report discrepancies to the Designers.

DO NOT SCALE FROM THIS DRAWING


PLANNING



Scale Bar 1:50 @ A1

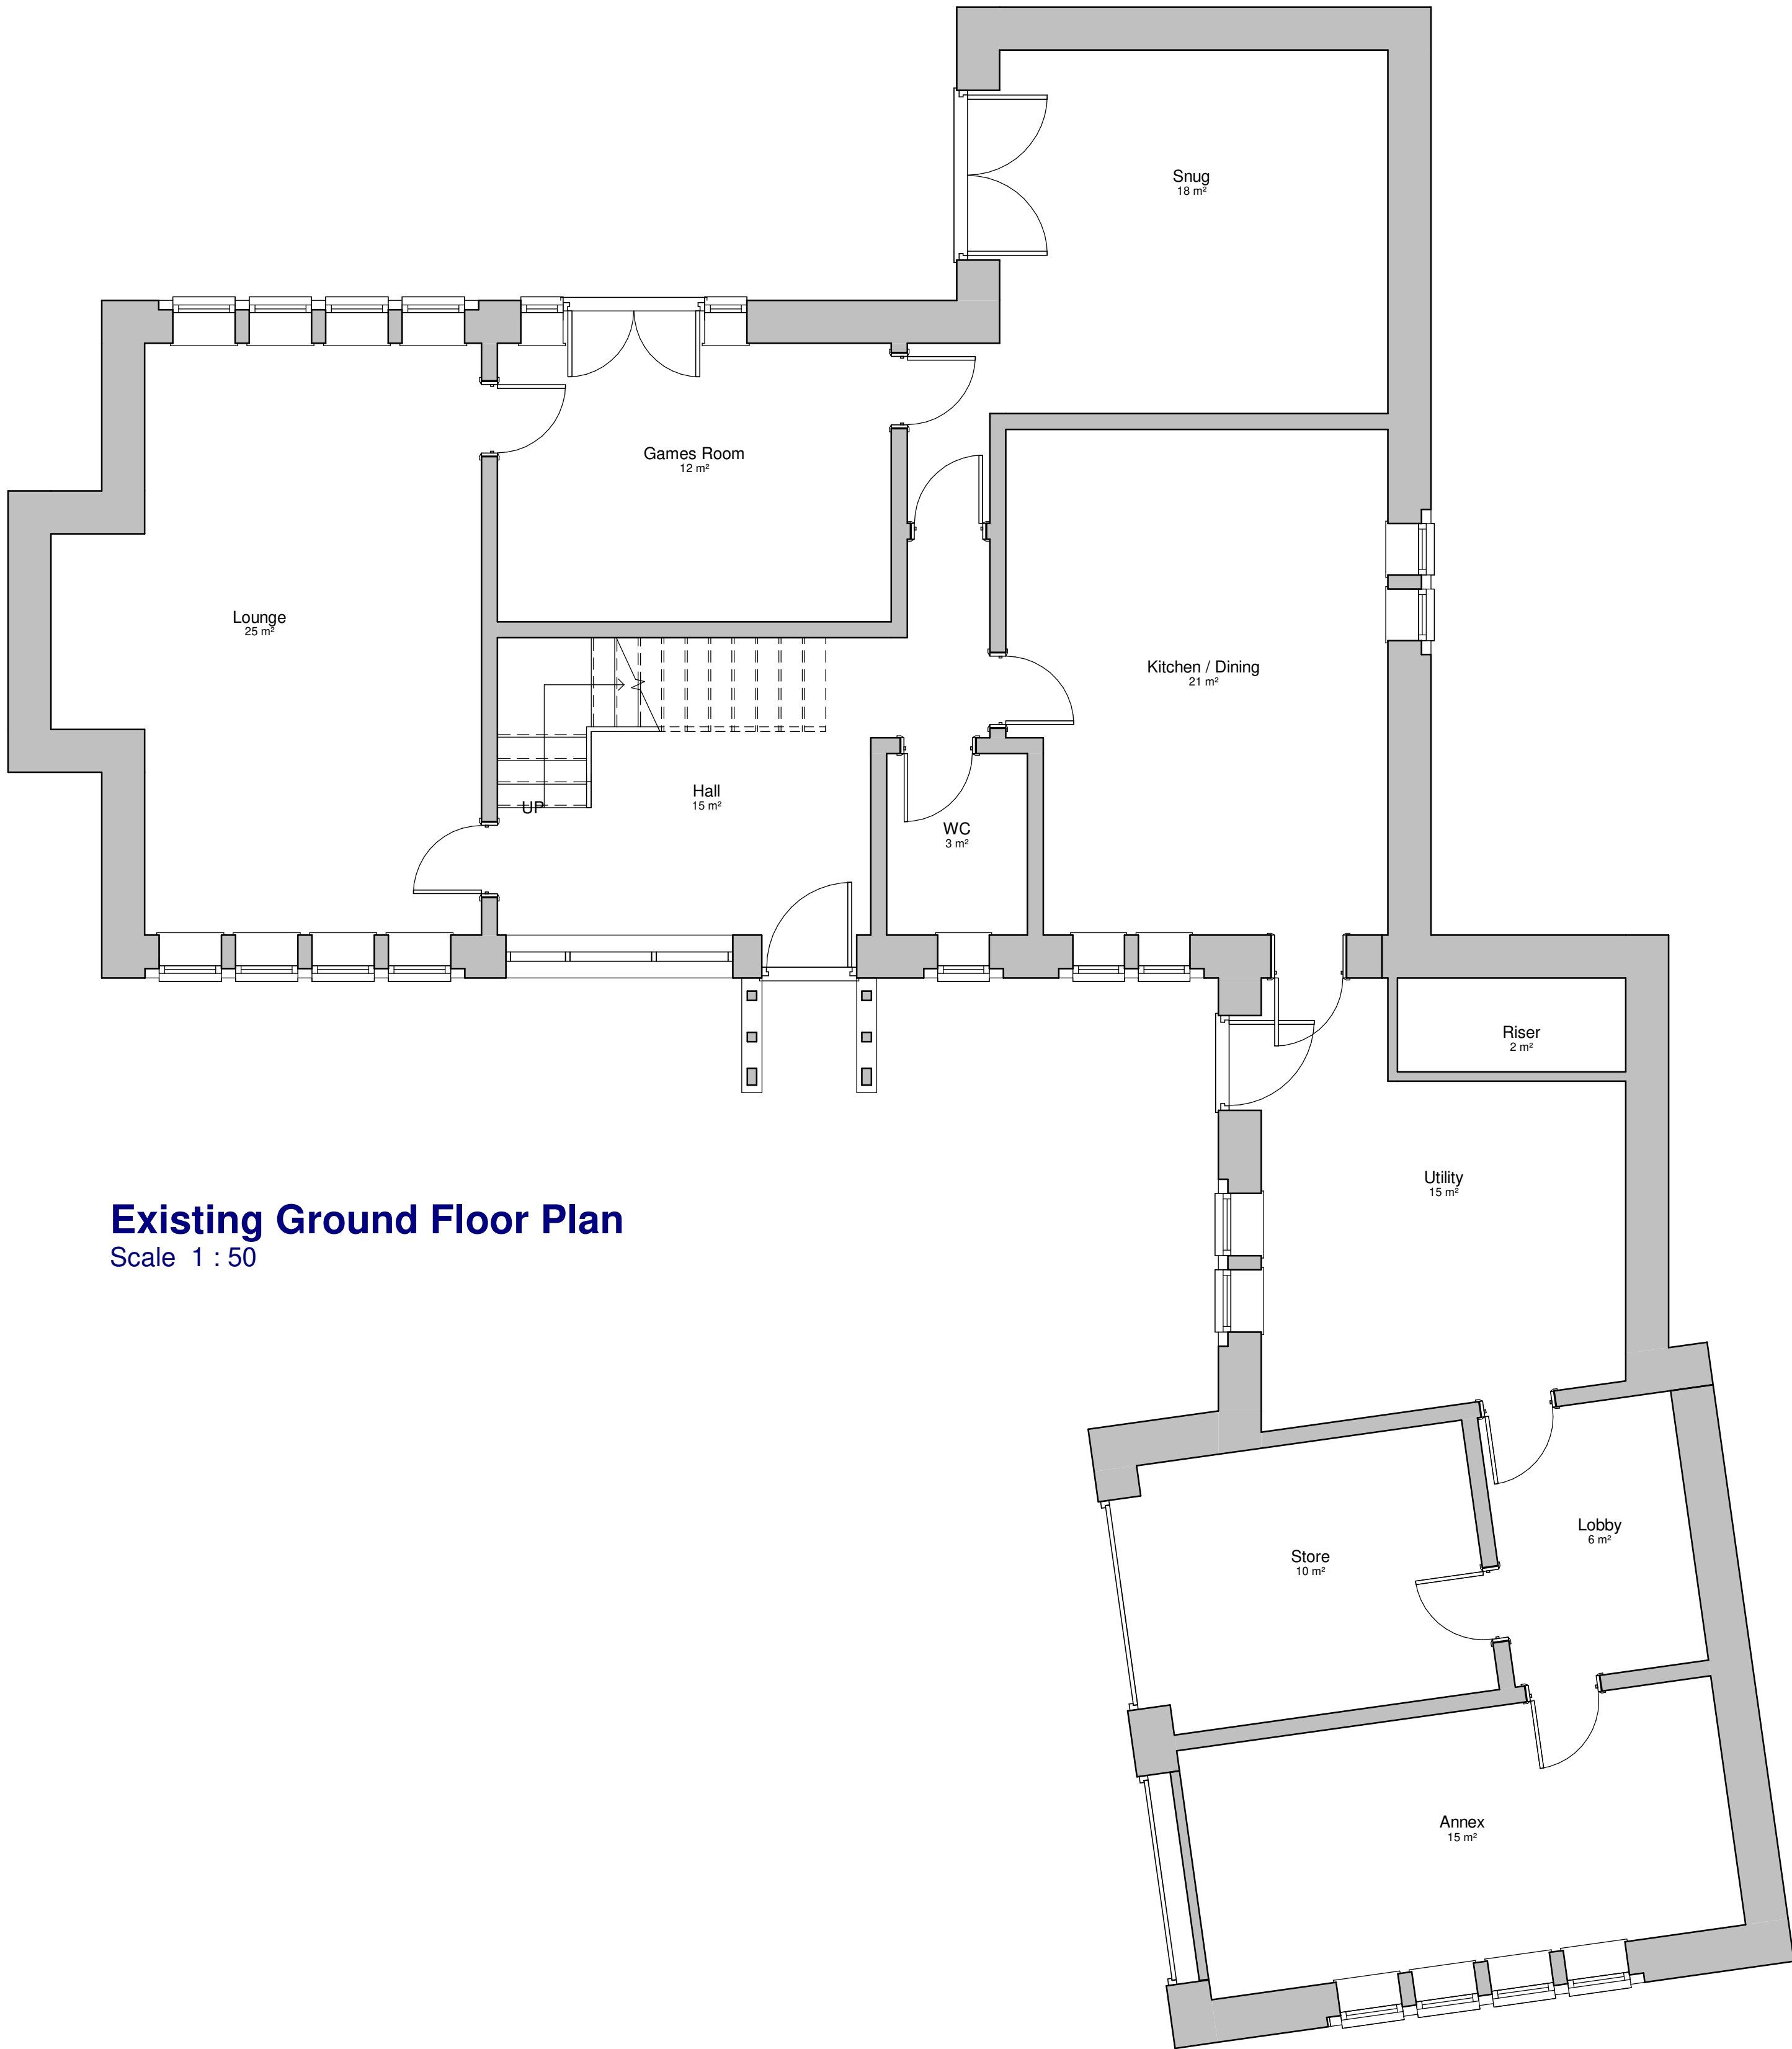

Existing Ground Floor Plan
Scale 1 : 50

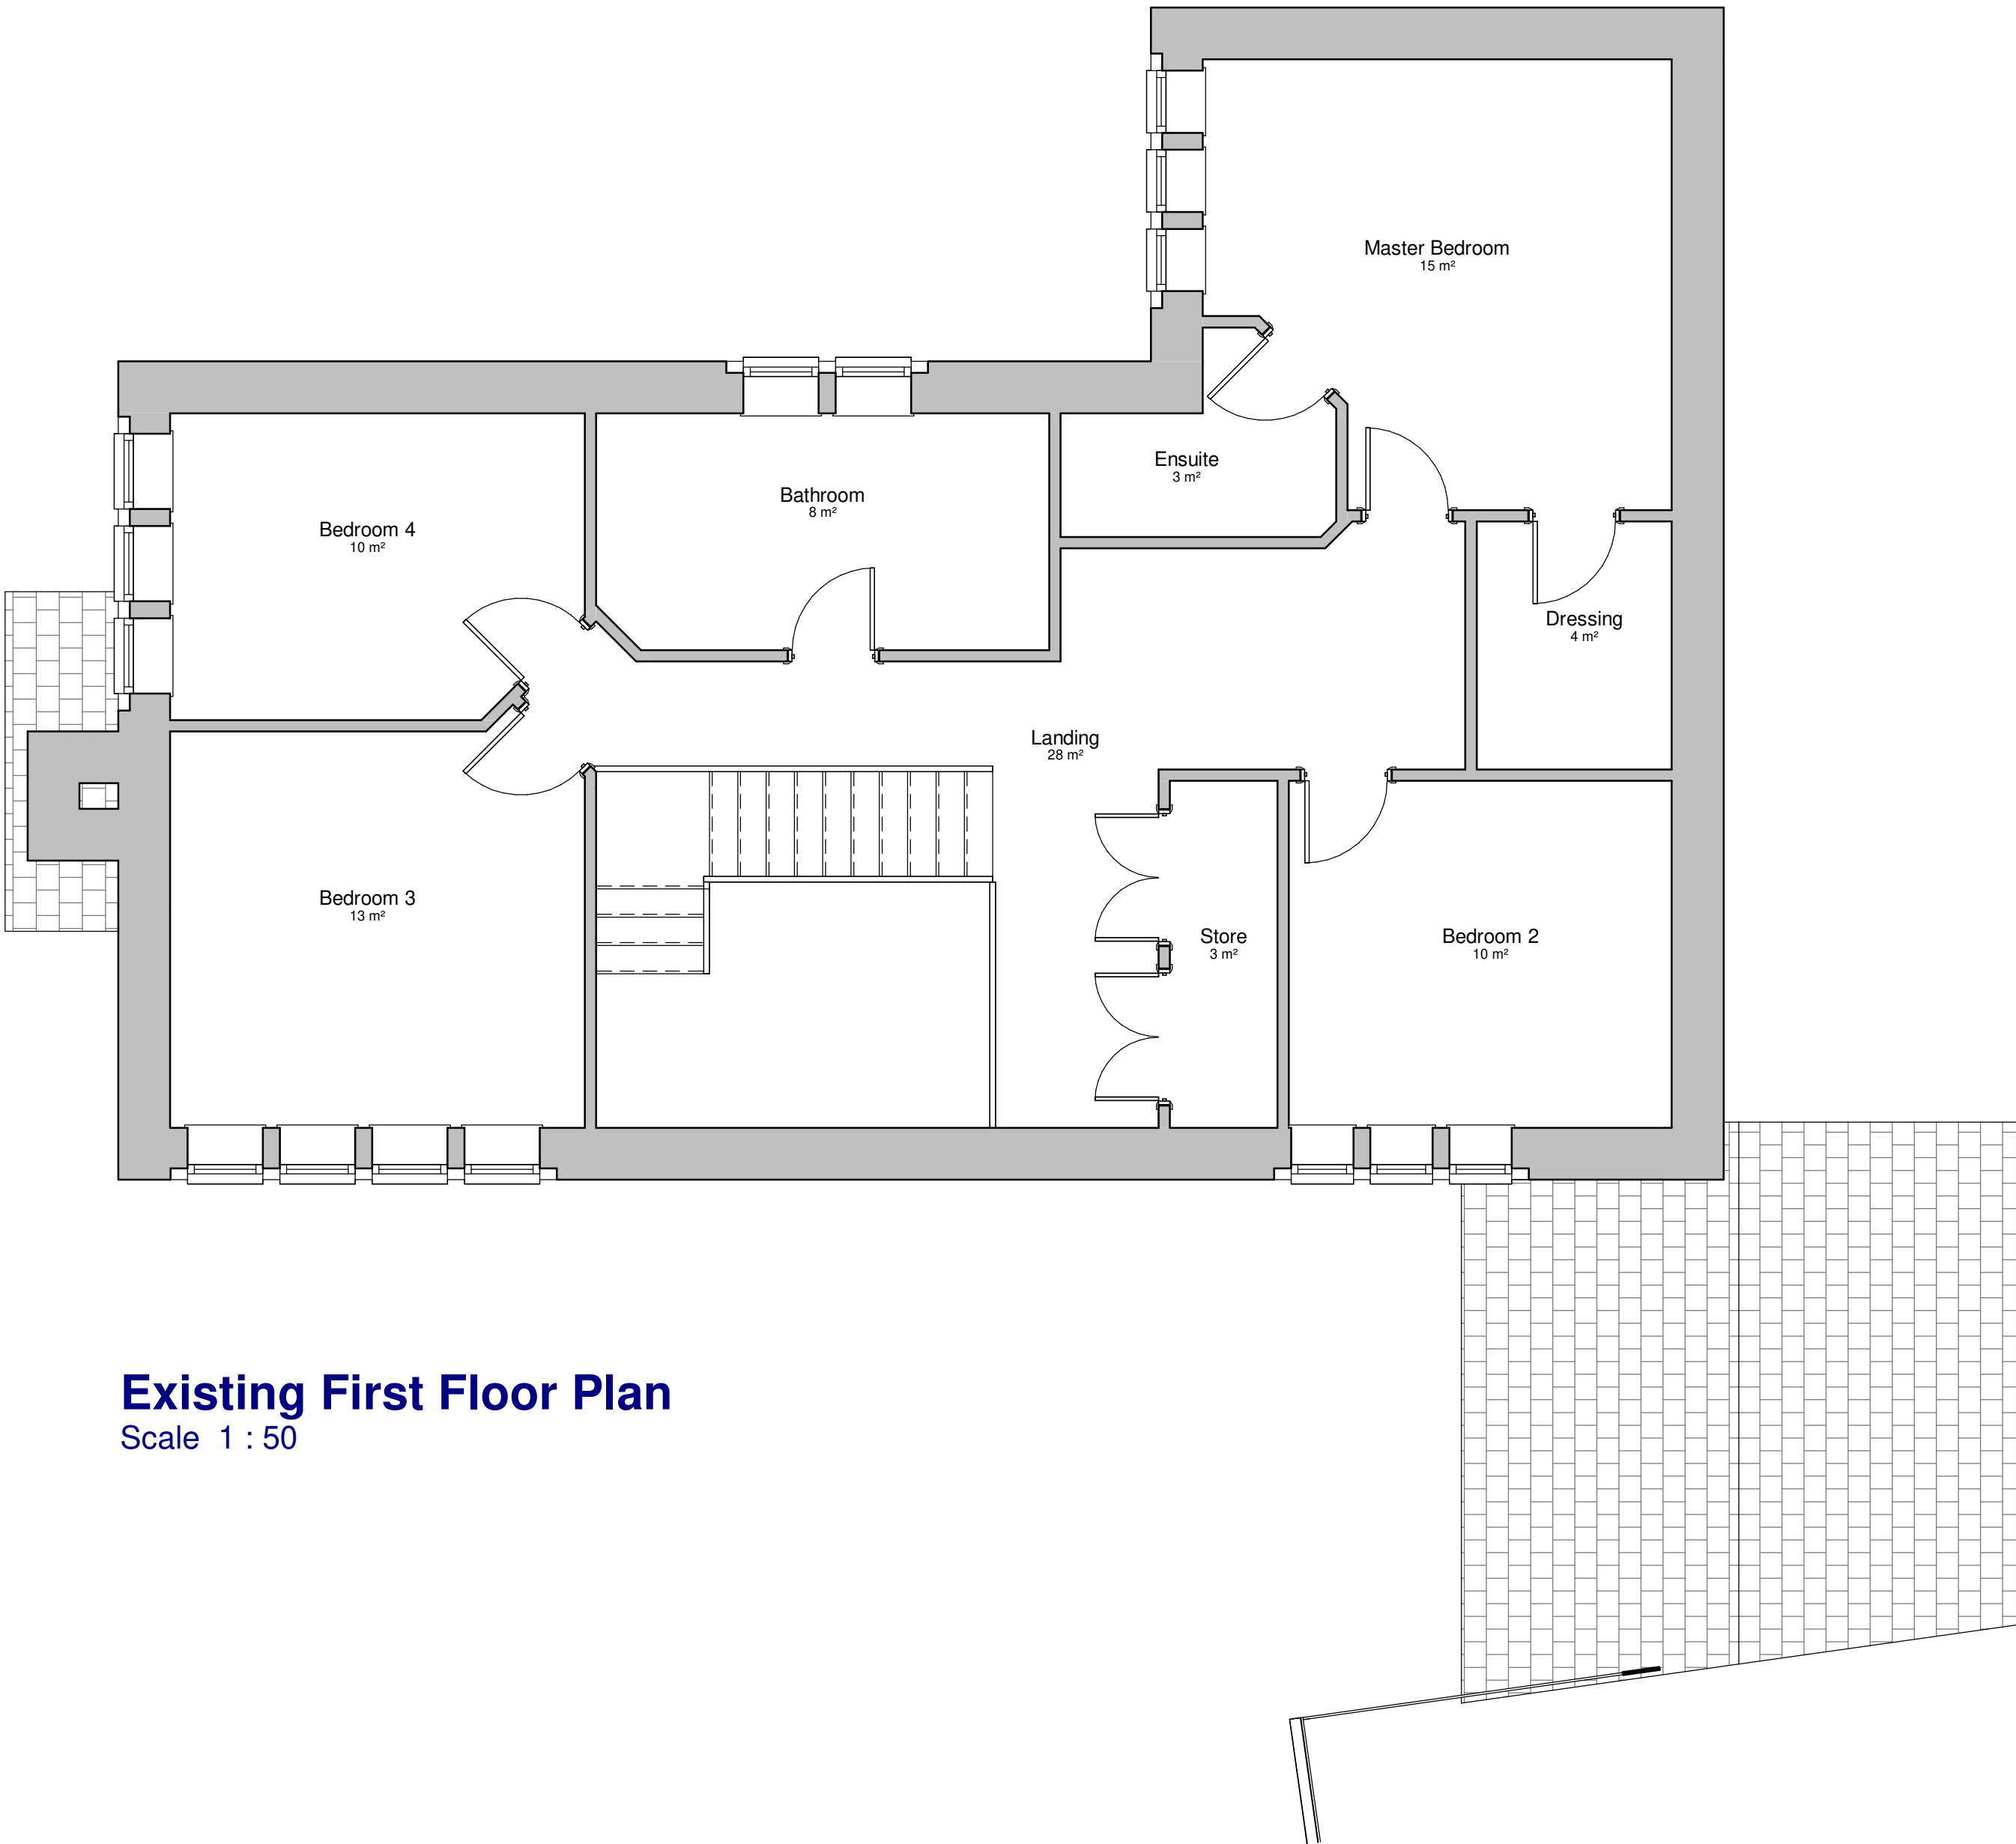

Existing First Floor Plan
Scale 1 : 50

A	Canopy added to plan	TM	TM	01.01.23
Rev	Description	by	Chk by	Date
Project: Residential Extension				
Stubble New Barn				
Title: Existing Plans				
Client: Mr S Scott				
Drawn By:	TM	Checked By:	TM	on Nov 2022
Original Size:	A1	Project Number:	TMA-1066	
Drawing Number:	B1-ZZ-DR-A-0810	REV		A