


Ex.

Existing Site Plan

scale @A1 - 1:100

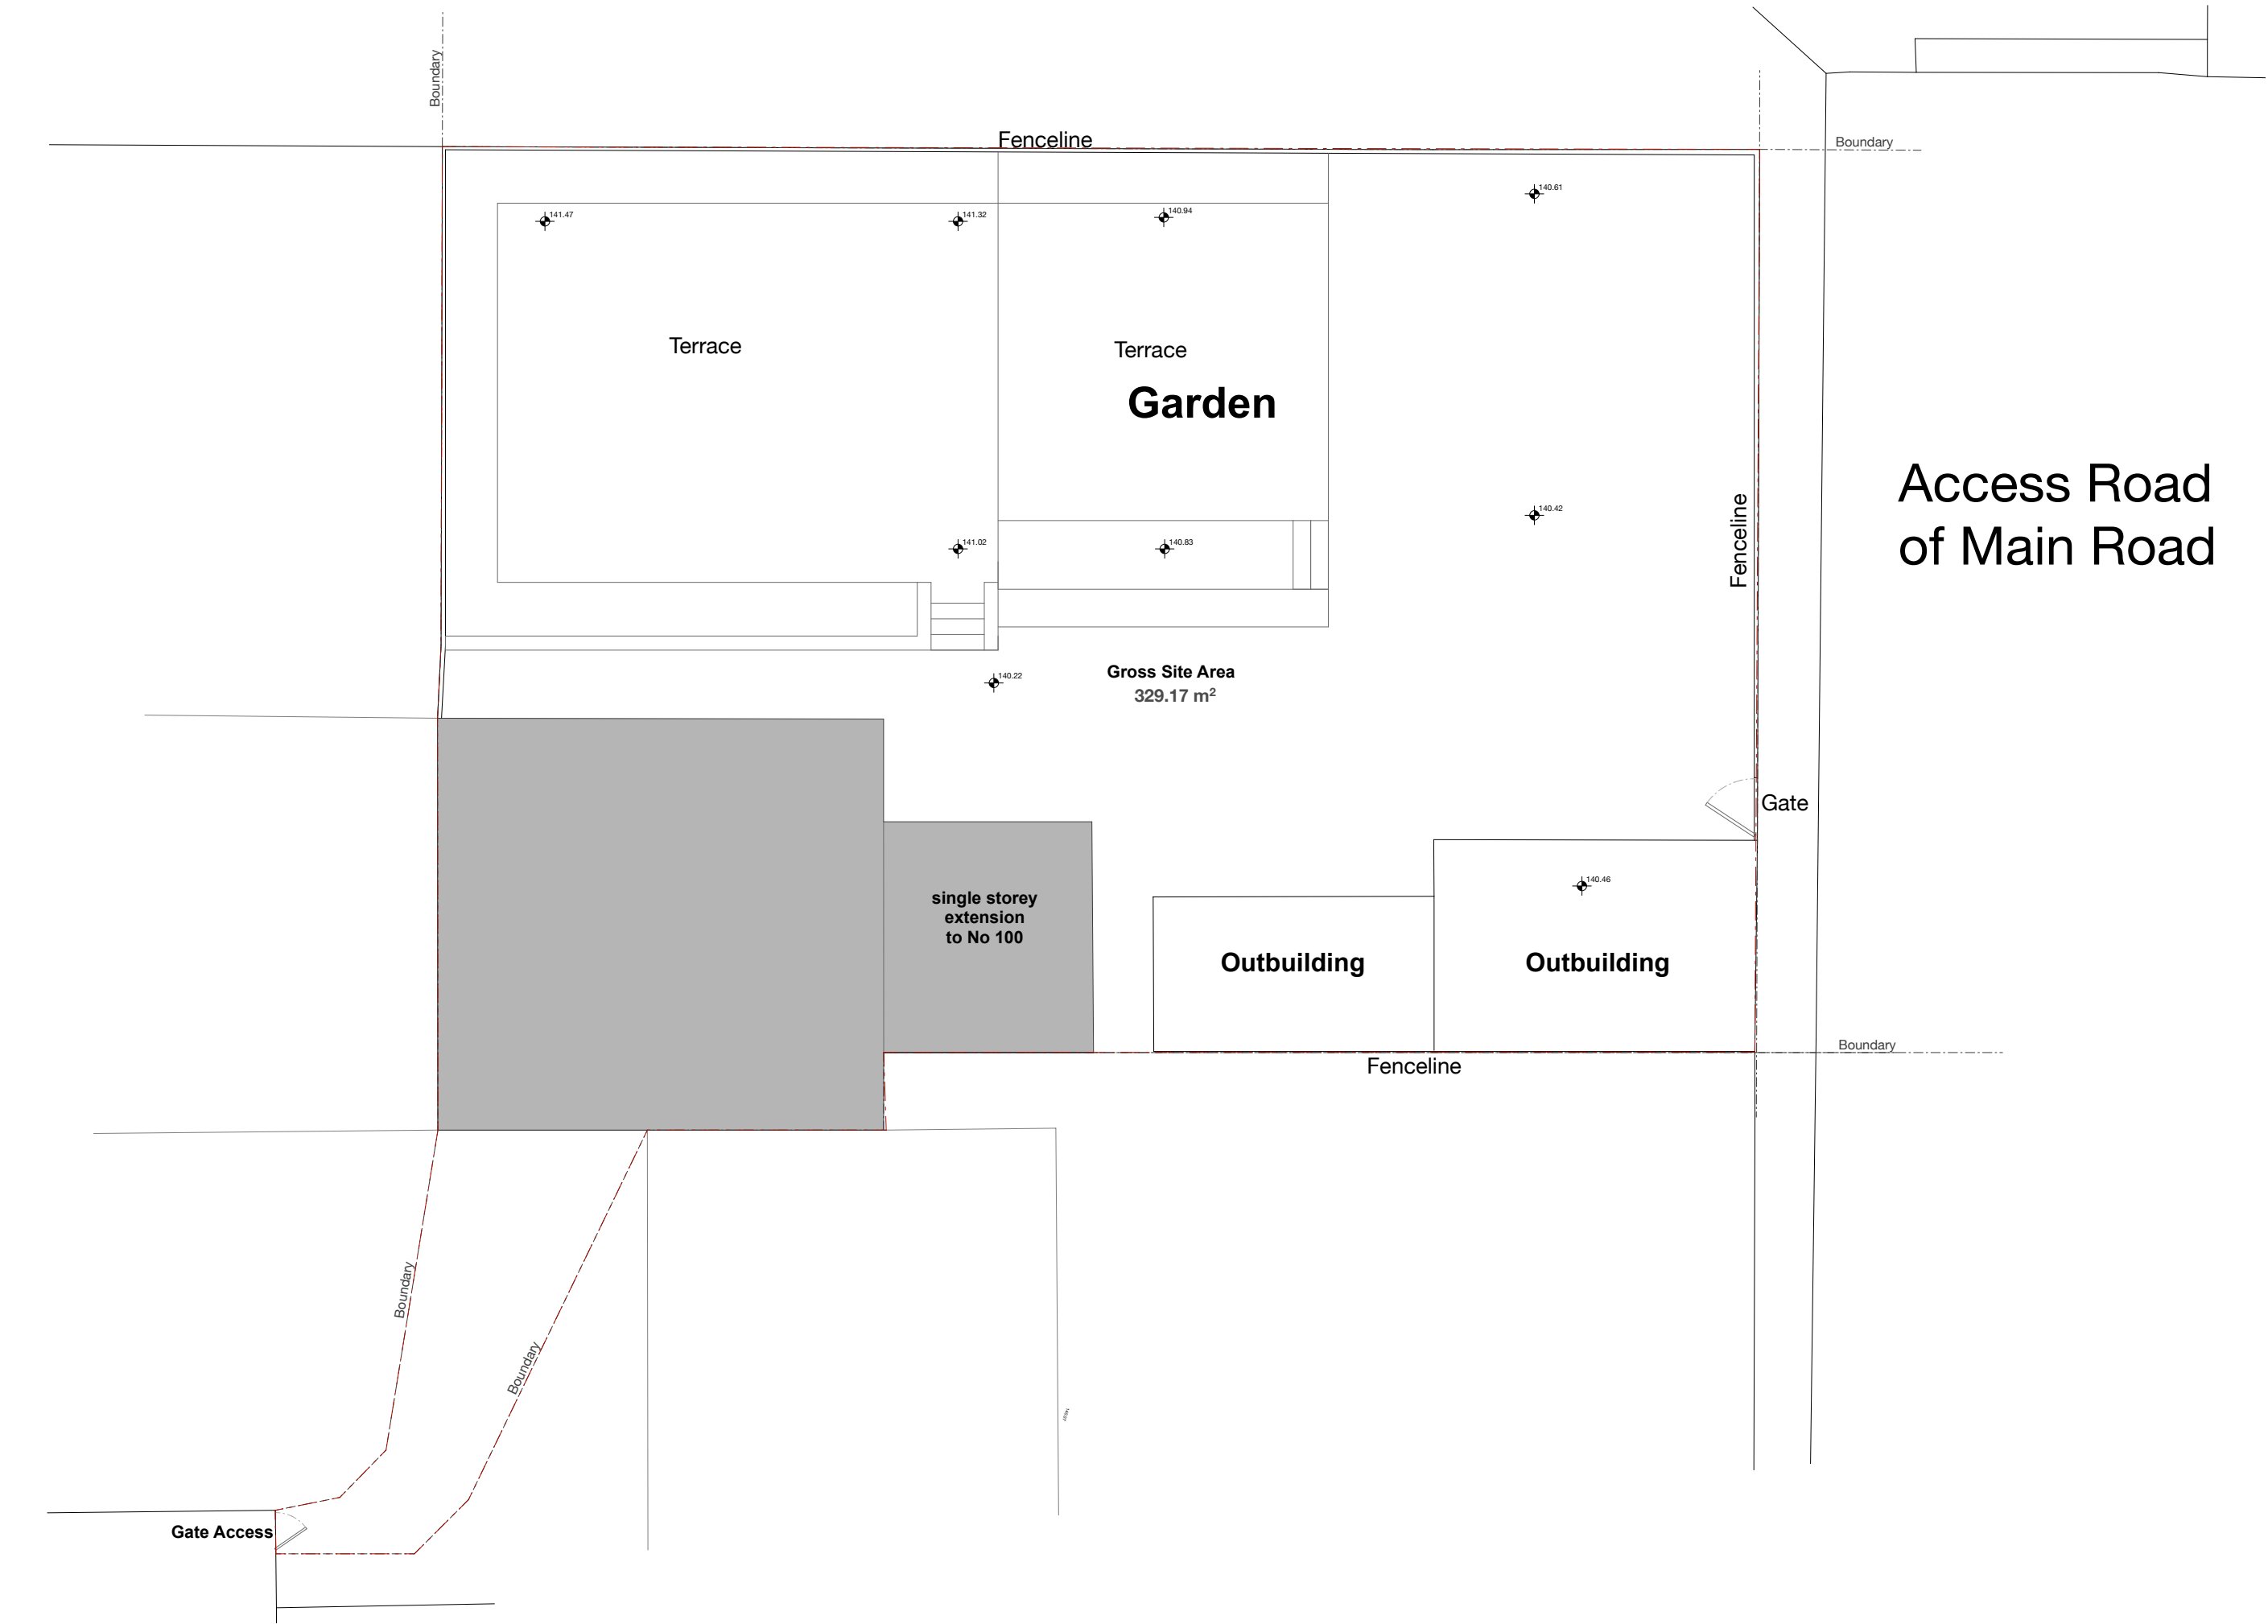

Ex.

Location Plan

scale @A1 - 1:1250



CGI - Proposed Site Layout - NTS

Prop

Proposed Site Plan

scale @A1 - 1:100



A1

DESIGN

greentop
old mount road
marsden
HD7 6NN
T: 07545 696911
E: design.email@mac.com

Client
Mr & Mrs Byrne
Job Title
New Bungalow
Site Address
100 Lewis Drive Heywood Rochdale
Lancashire HD7 6NN

Drawing Name
Existing & Proposed General Arrangements

Drawing Status
Planning Stage

Issue Date: 29.08.2023 by : D Hobson

Drawing Scale
as indicated

Layout ID
PP.01

Status Revision

Architecture:Interiors:Project Management.