


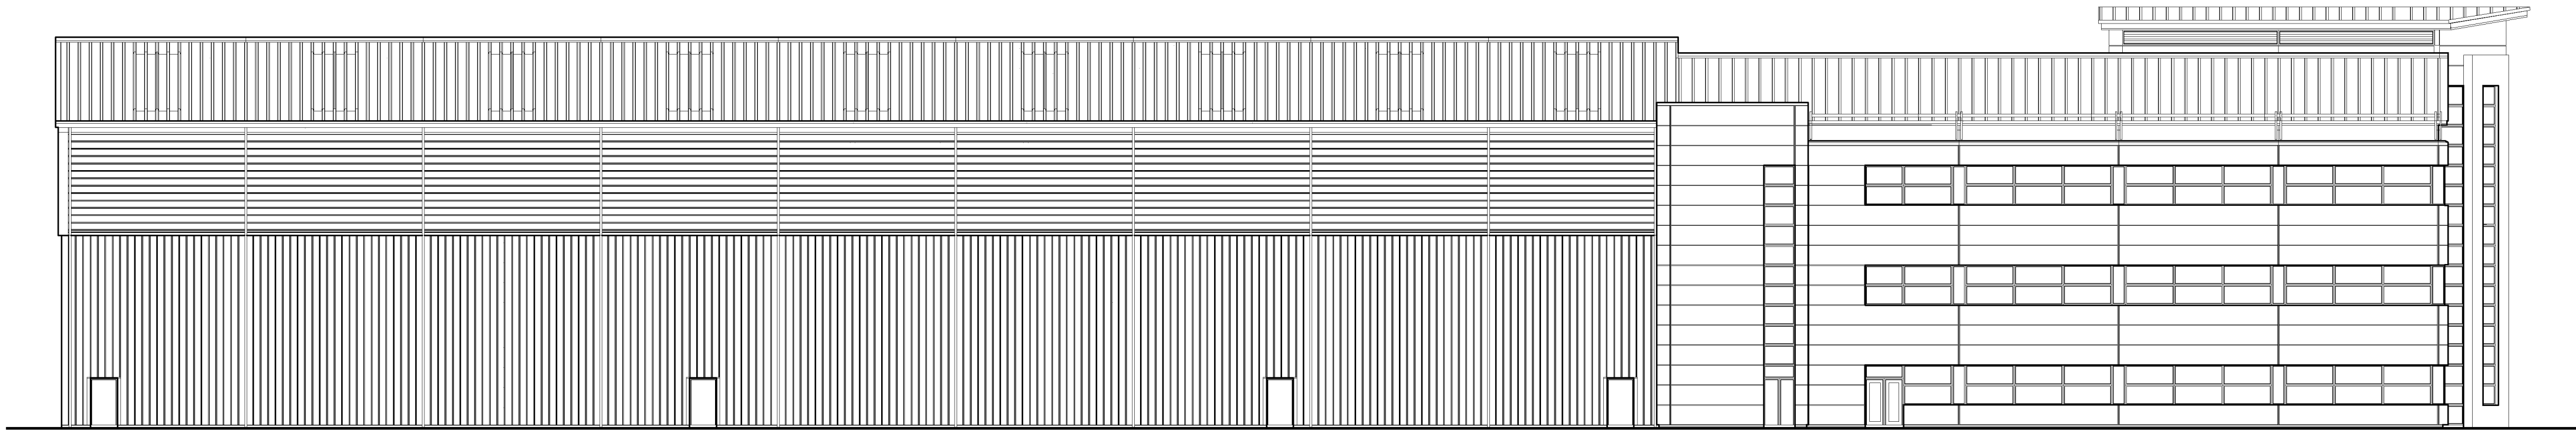


FRONT ELEVATION




SIDE ELEVATION

0m 2m 10m 20m
1:200

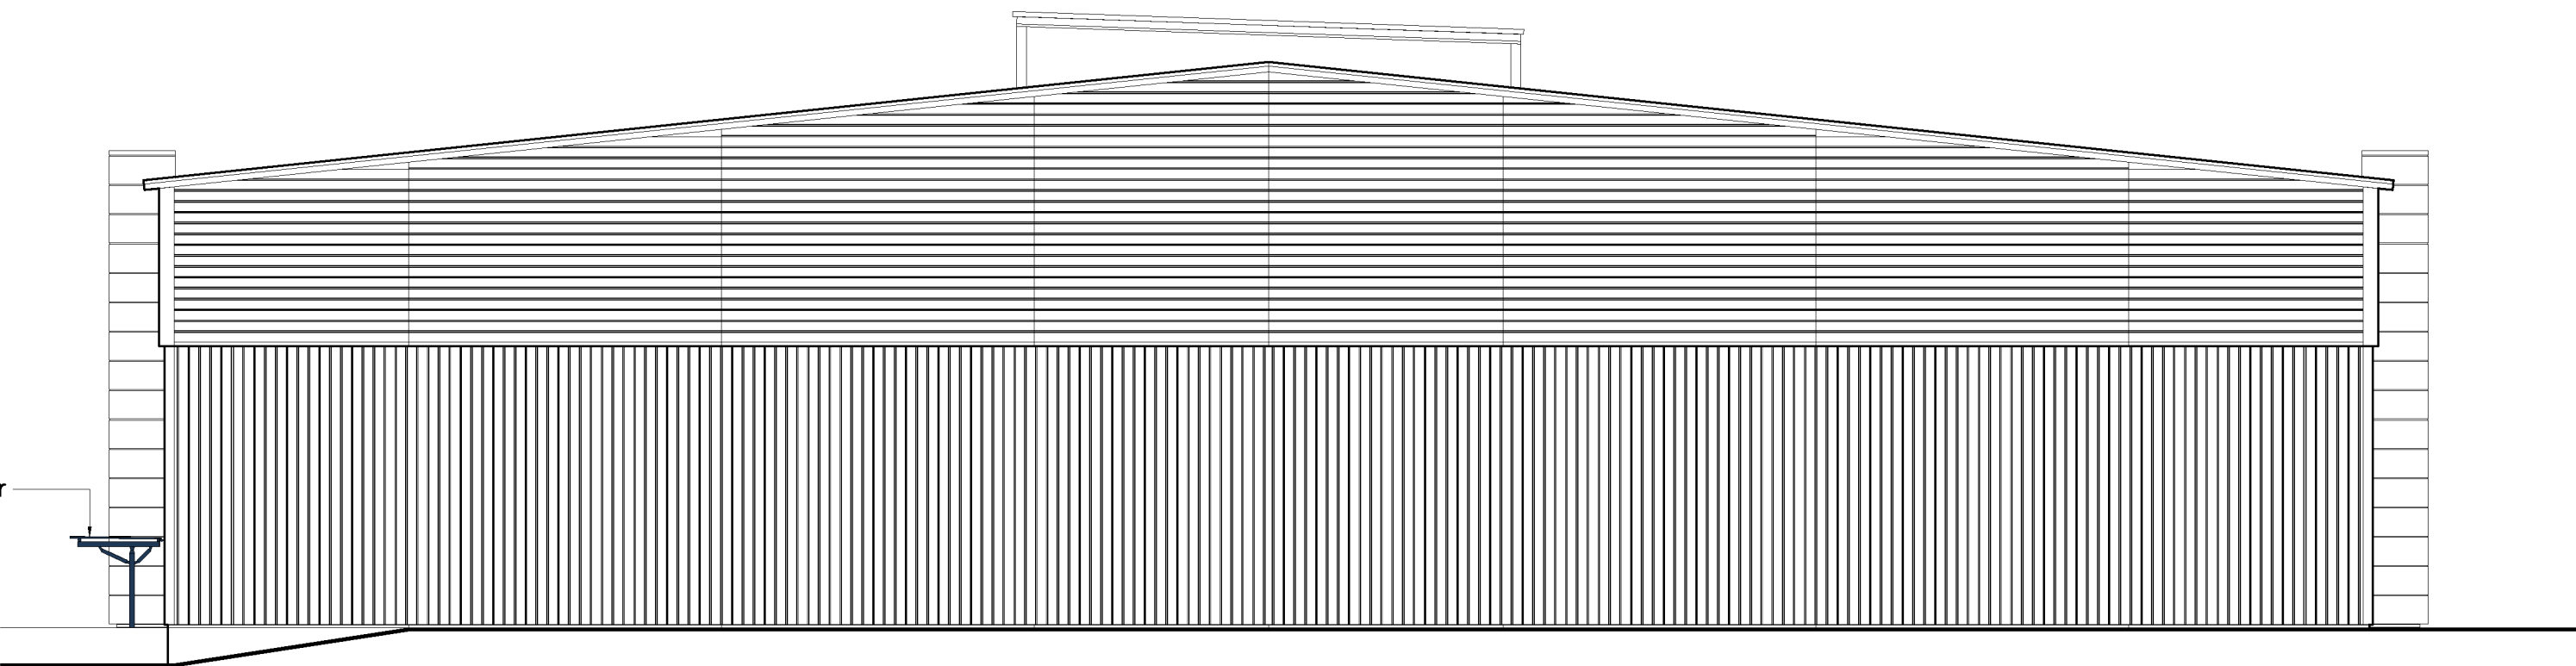

REAR ELEVATION

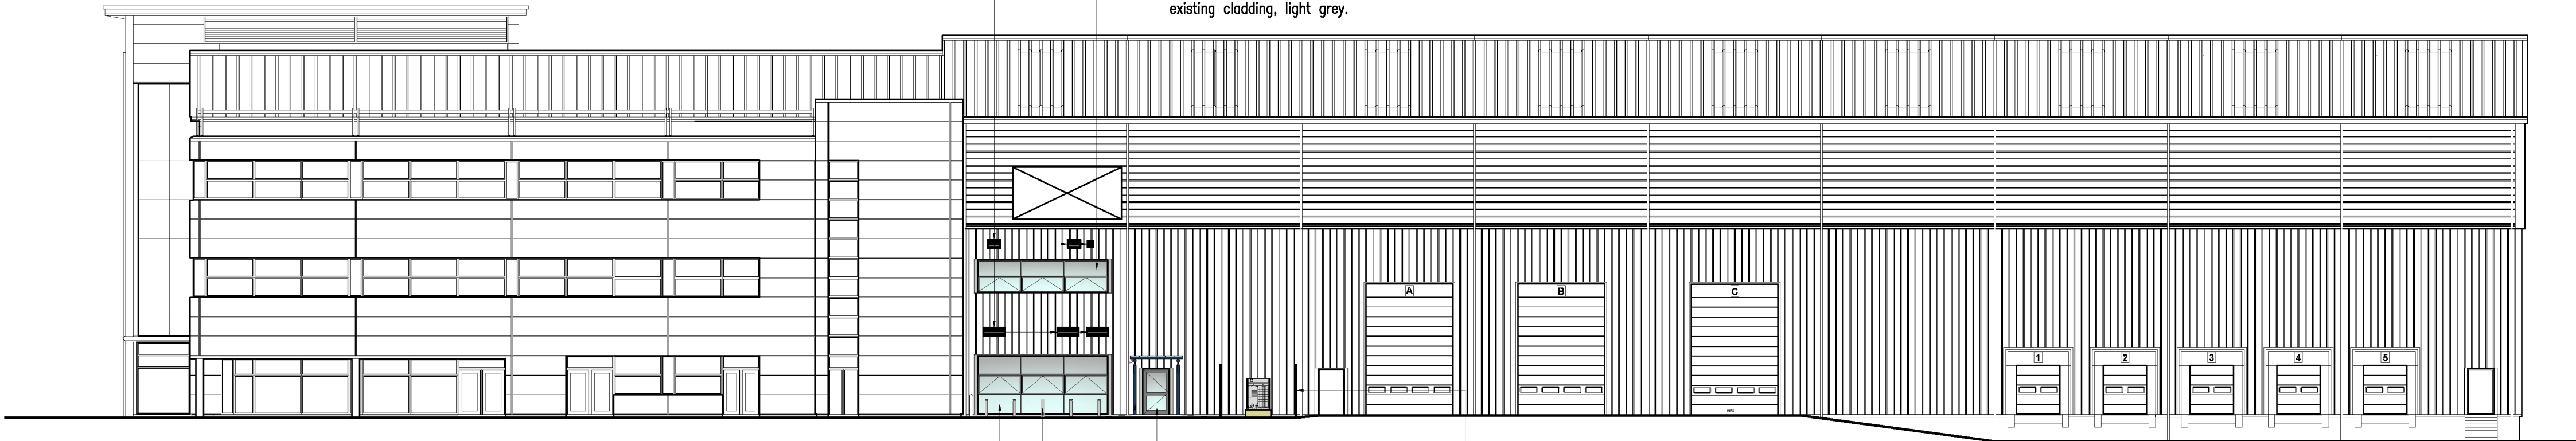

SIDE ELEVATION



Planning

A REV.	20.09.16 DATE	Amended in line with client's current brief. AMENDMENT
 WPL Consulting LLP 1 Airport West Lancaster Way Leeds LS19 7ZA Tel: 0113 202 9444 Fax: 0113 202 9333 E-mail: mail@wplconsulting.co.uk		
PROJECT TITLE Waterfold Business Park Rochdale Road Bury, BL9 7BR for Dixons Carphone plc		
DRAWING TITLE Existing Elevations (Approved Site Plan from permission ref: 16-01171-FUL)		
PROJECT No: 8185	DRAWING No: 104	REVISION: A
SCALE: 1:200@A1	DATE: 01.02.16	DRAWN BY: ISB
CHECKED BY:		DATE: