



THIS DRAWING IS FOR
PLANNING APPLICATION
PURPOSES ONLY

GROUND FLOOR PLAN

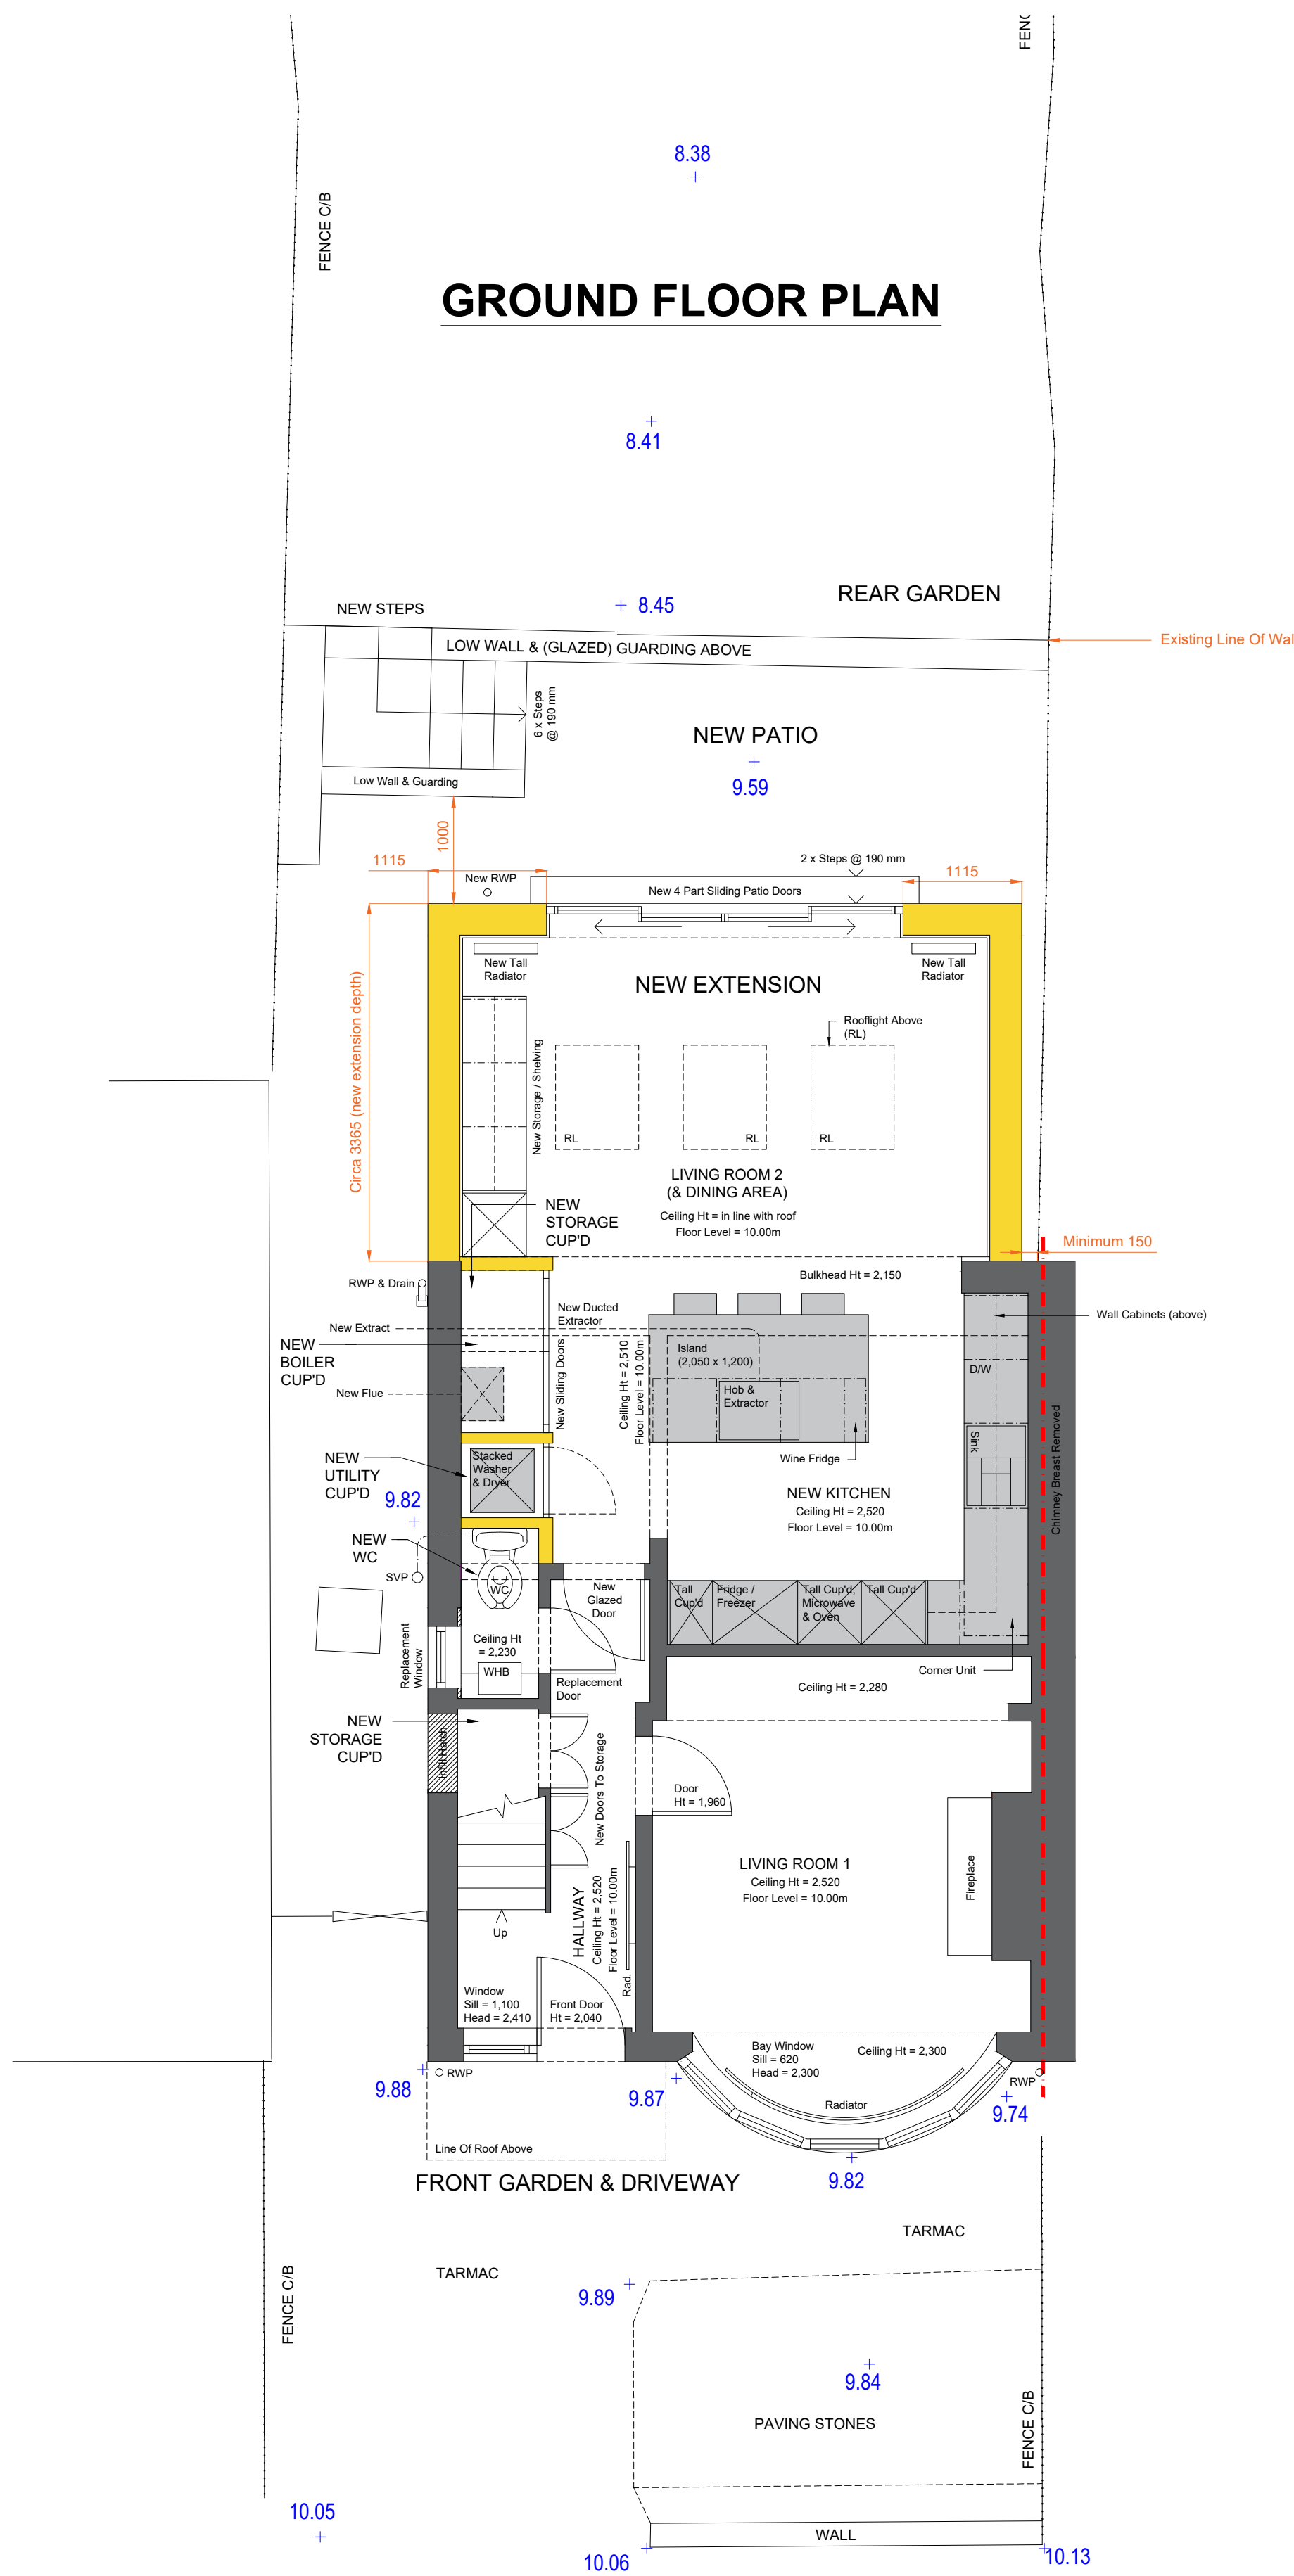


UPLANDS

FIRST FLOOR PLAN

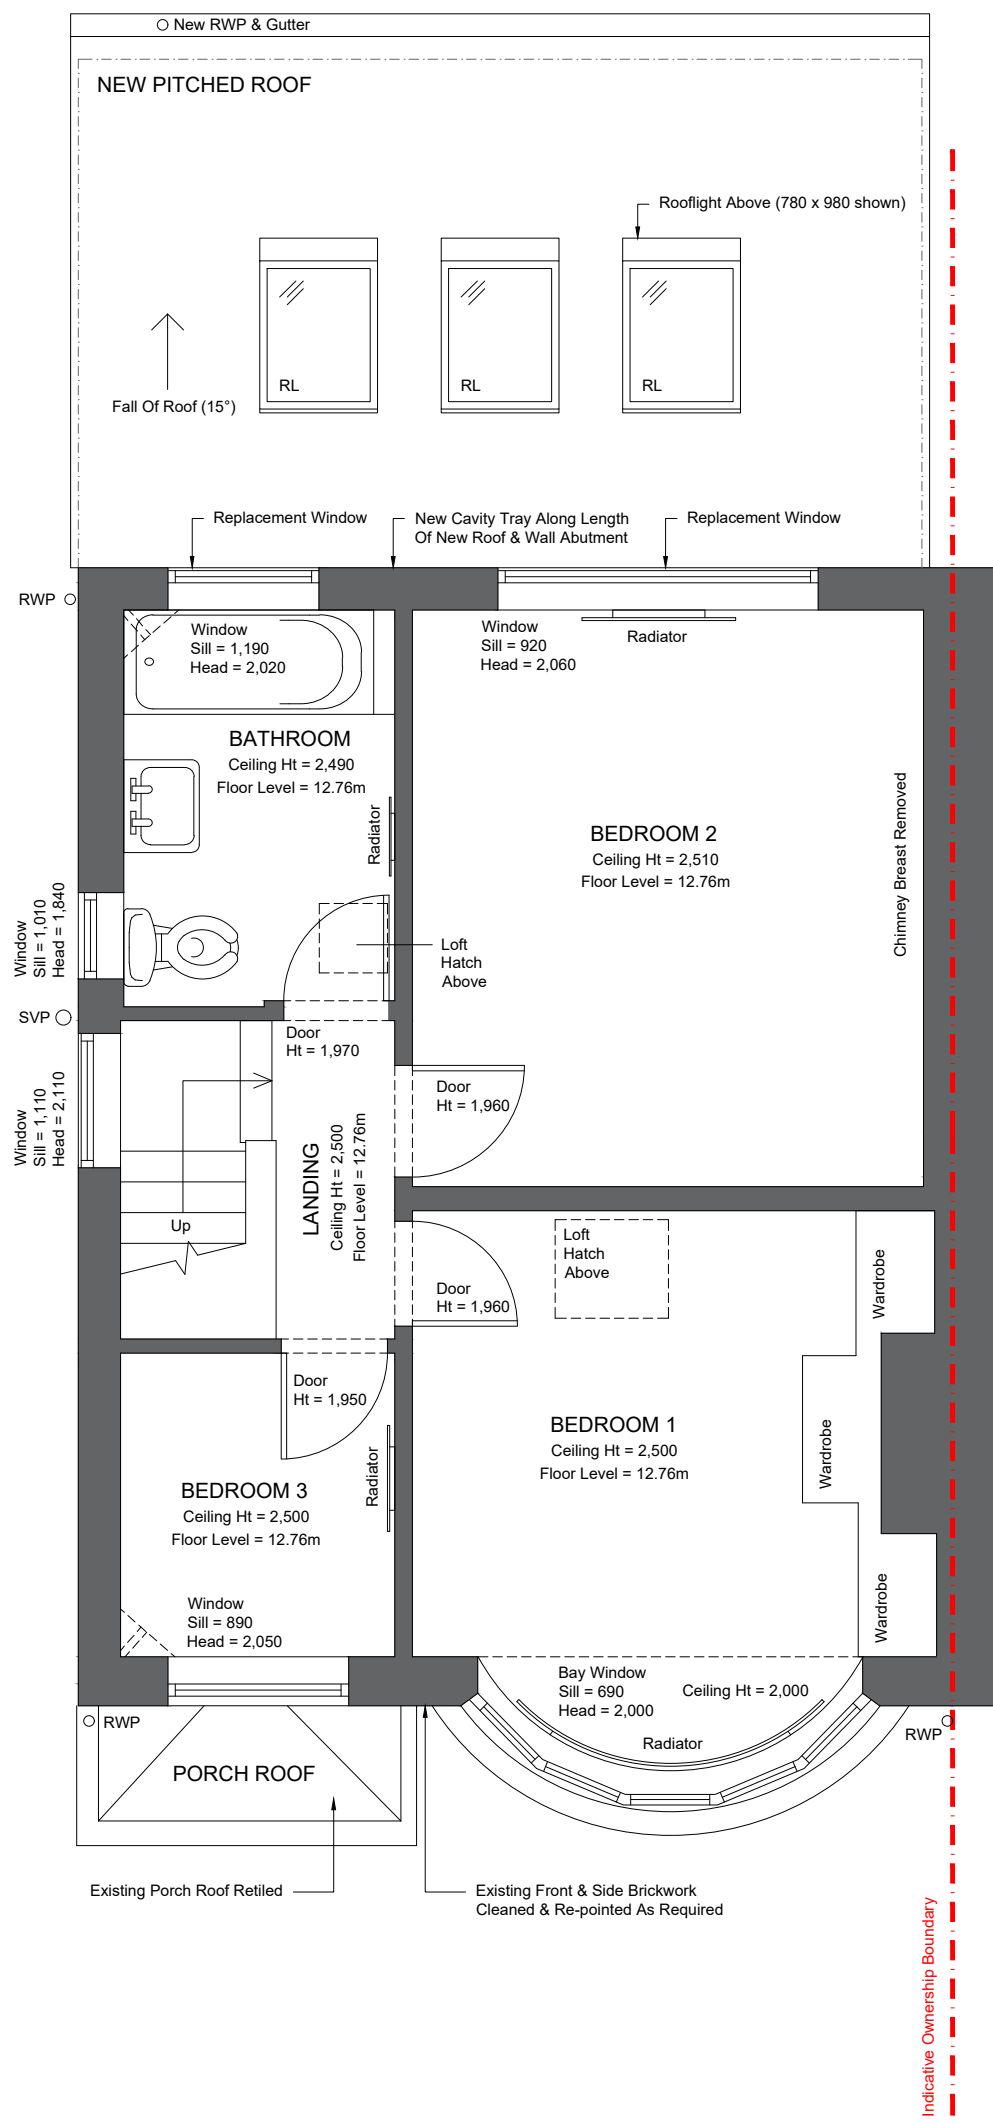

ROOF PLAN

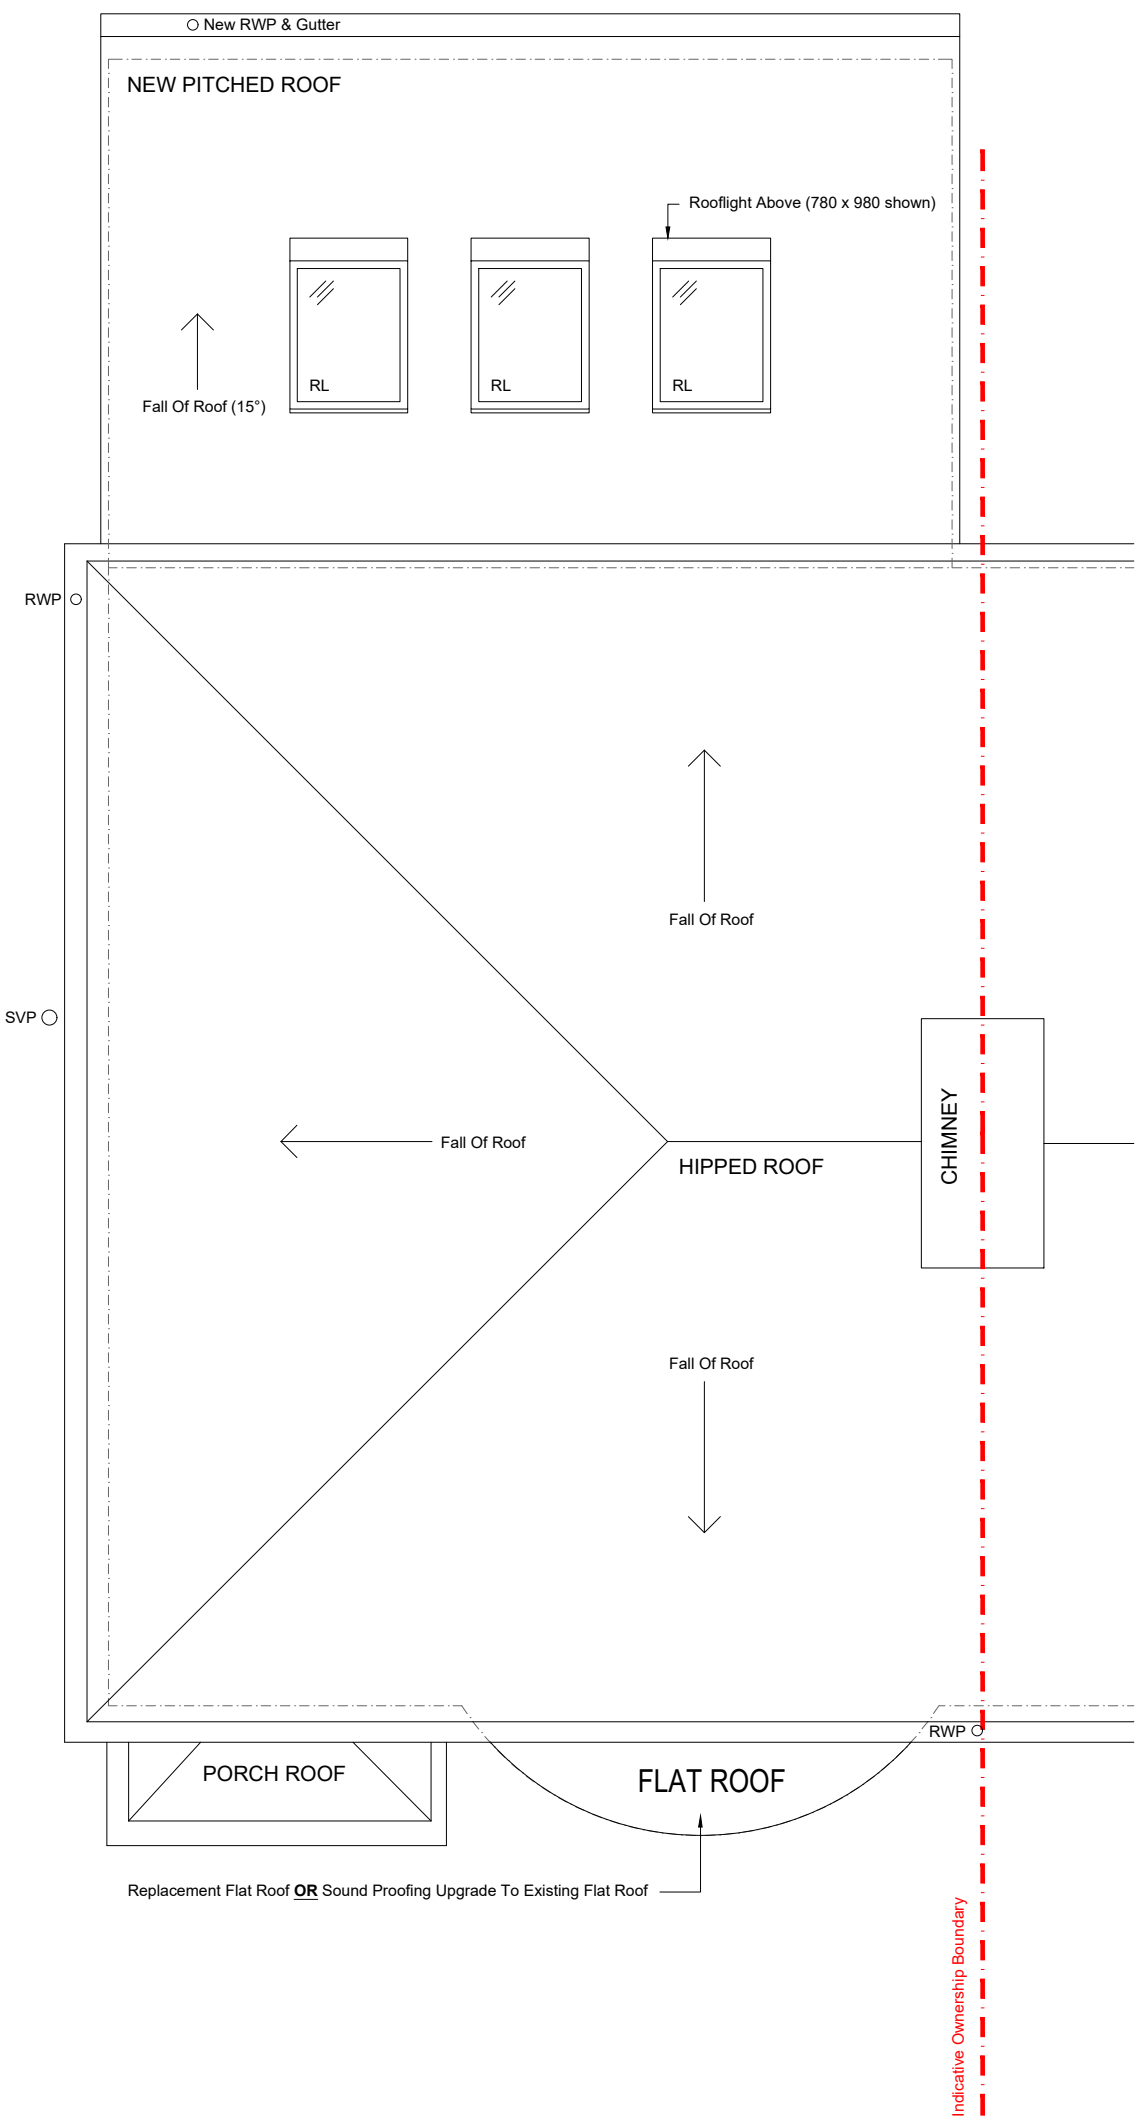

Revision	Description	Author	Date
-	Initial Issue	MW	14/07/2022
A	Revised Issue (minor amendments)	MW	01/08/2022
B	Floor Plans Aligned With Elevations	MW	17/08/2022
C	Planning Application	MW	08/09/2022

This drawing is the property of Whitfield Architects and must not be reproduced without prior written agreement. This drawing is provided to scale, for design and cost estimation purposes (not for construction). Any financial decisions relating to this information must make due allowance for dimensional or area variation resulting from the design development and construction processes. We recommend that all dimensions and levels should be cross-checked on site (for construction) and any discrepancies should be reported to Whitfield Architects immediately. Design responsibility cannot be accepted for alteration to (or deviation from) this drawing without the prior acknowledgement of Whitfield Architects. Please email hello@whitfieldarchitects.com with any questions.

Project Title
5 Uplands, Middleton, M24 1EA

Drawing Title
Proposed Floor Plans

Project No: F004
Date: 14/07/2022
Drawn: Mark Whitfield
Scale @ A1: 1:50

Client Name
M. & M. Tilley

Drawing Number
P(02)01

Revision
C

