




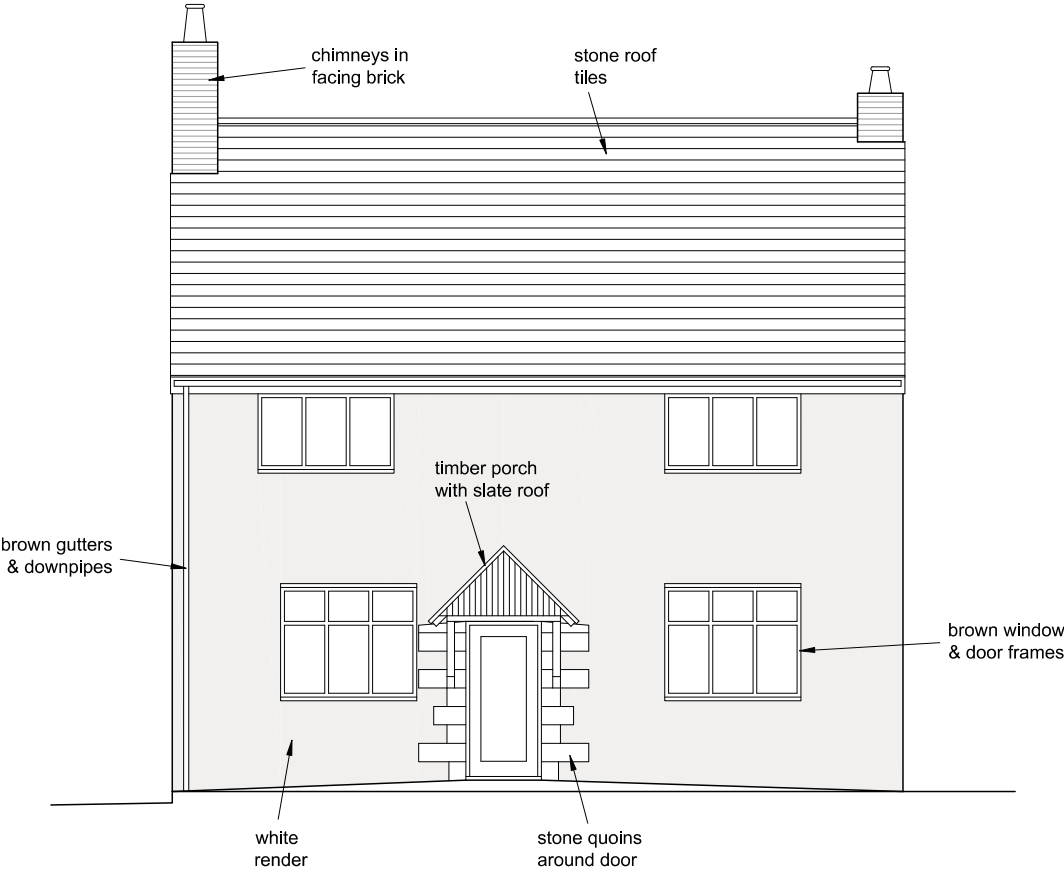


Front Elevation

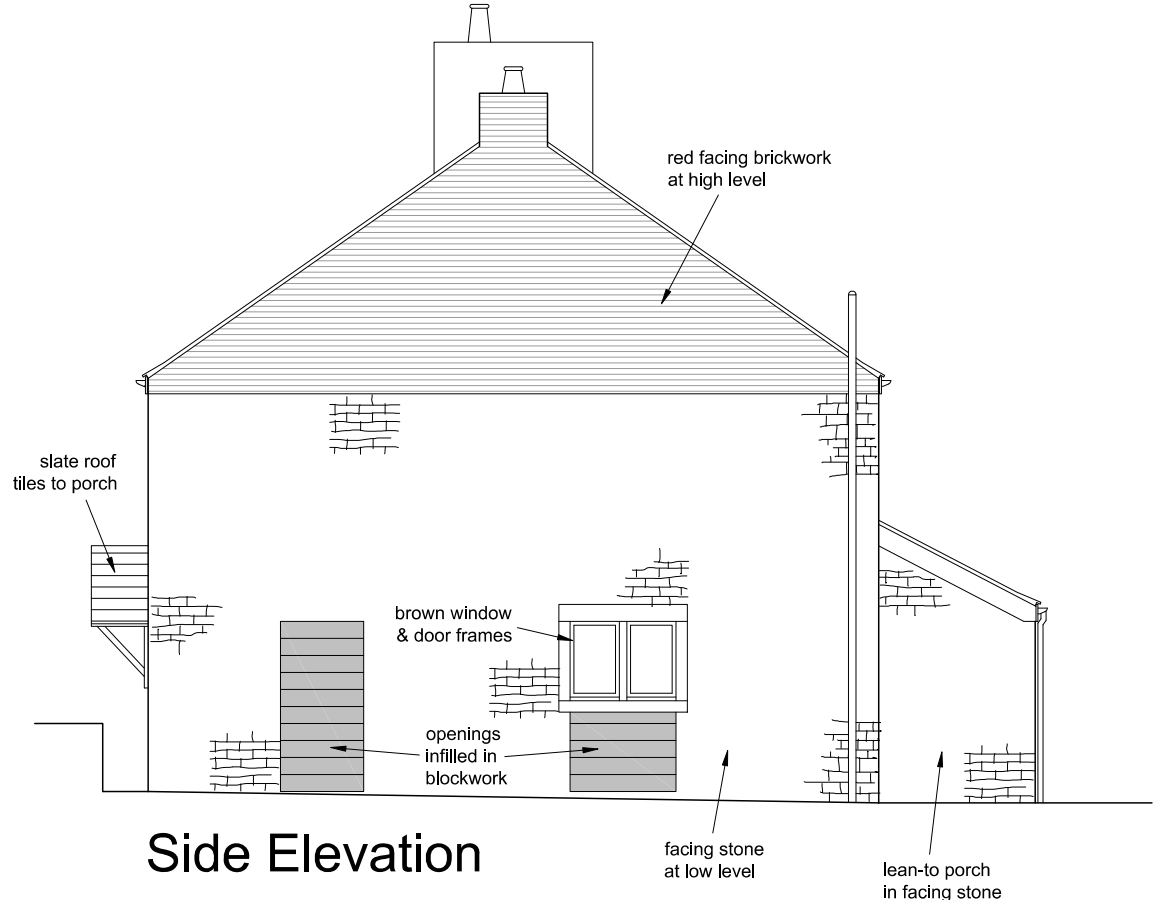

Side Elevation

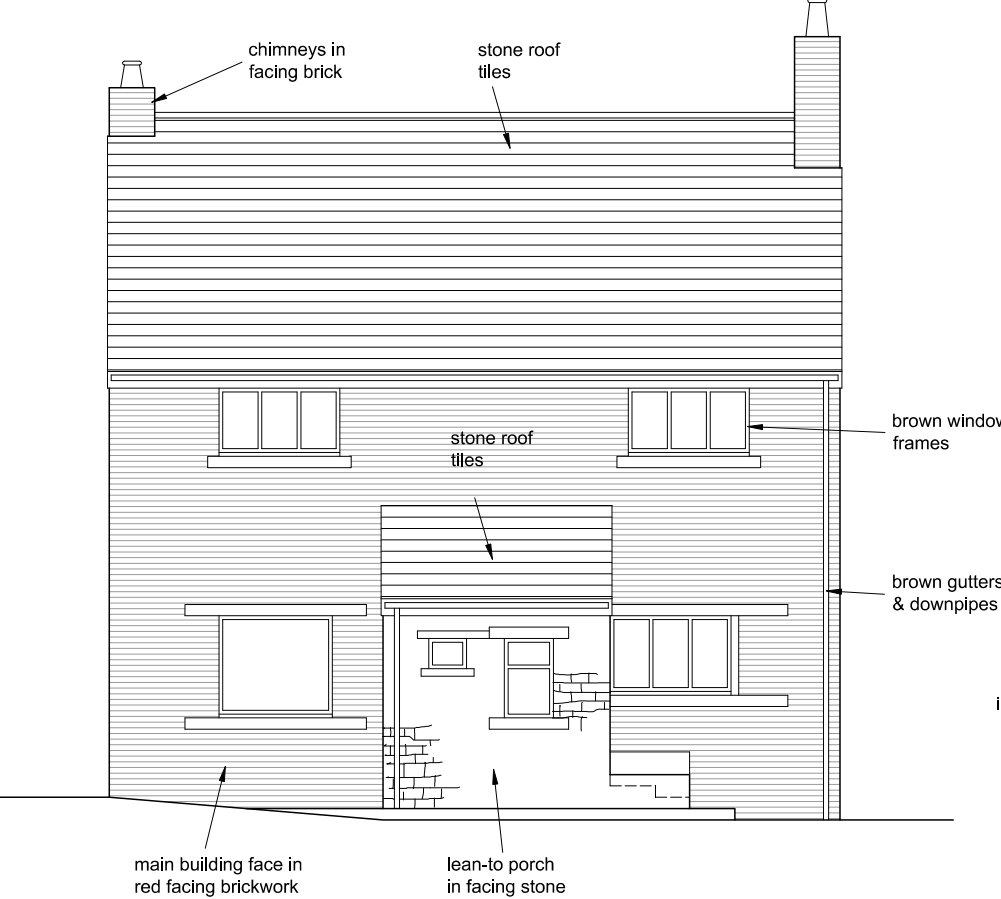

Rear Elevation

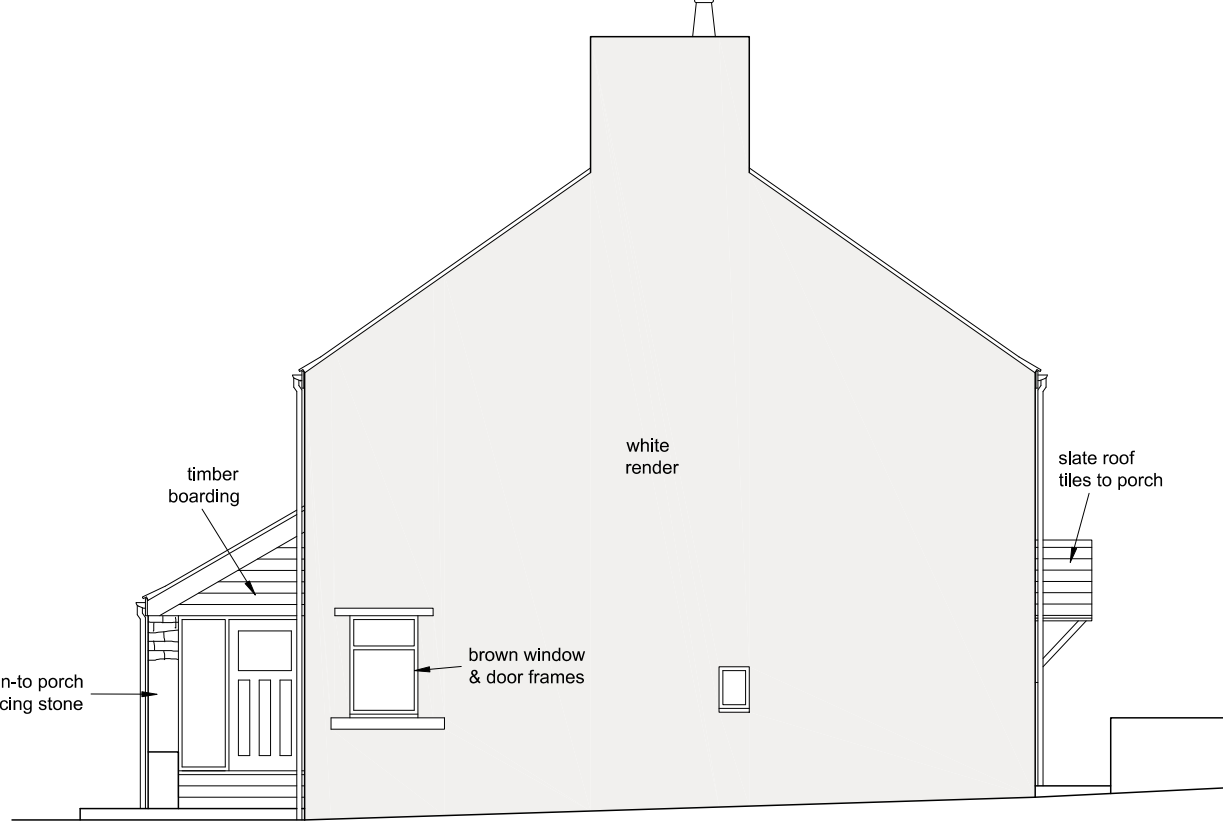

Side Elevation

REV	DATE	AMENDMENT	BY	CHKD

HNA architects
Architecture | Planning | Design

PROJECT:	Blue Pitts Farm, Thornham Lane			
CLIENT:	Mr. Matthew Hollingworth			
DRAWING:	Existing Elevations			
DRAWN BY:	TR	CHECKED BY:	MB	CREATED: 09/11/22 SCALE: 1:100 @ A3
STATUS:	Existing		DRAWING No: 1406/EX-201	REVISION:

DO NOT SCALE.
COPYRIGHT REMAINS WITH HNA ARCHITECTS Ltd.
TEMPLE WORKS, TEMPLE STREET, OLDHAM, OL13NJ
TEL: 0161 688 1820
E-MAIL: info@hna-architects.co.uk

RIBA 
Chartered Practice