


ALL DIMENSIONS ARE FOR REFERENCE
PURPOSES ONLY DISCRPENCIES ARE TO BE
REPORTED TO THE DRAWINGS AUTHOR. DO NOT
SCALE FROM DRAWING.

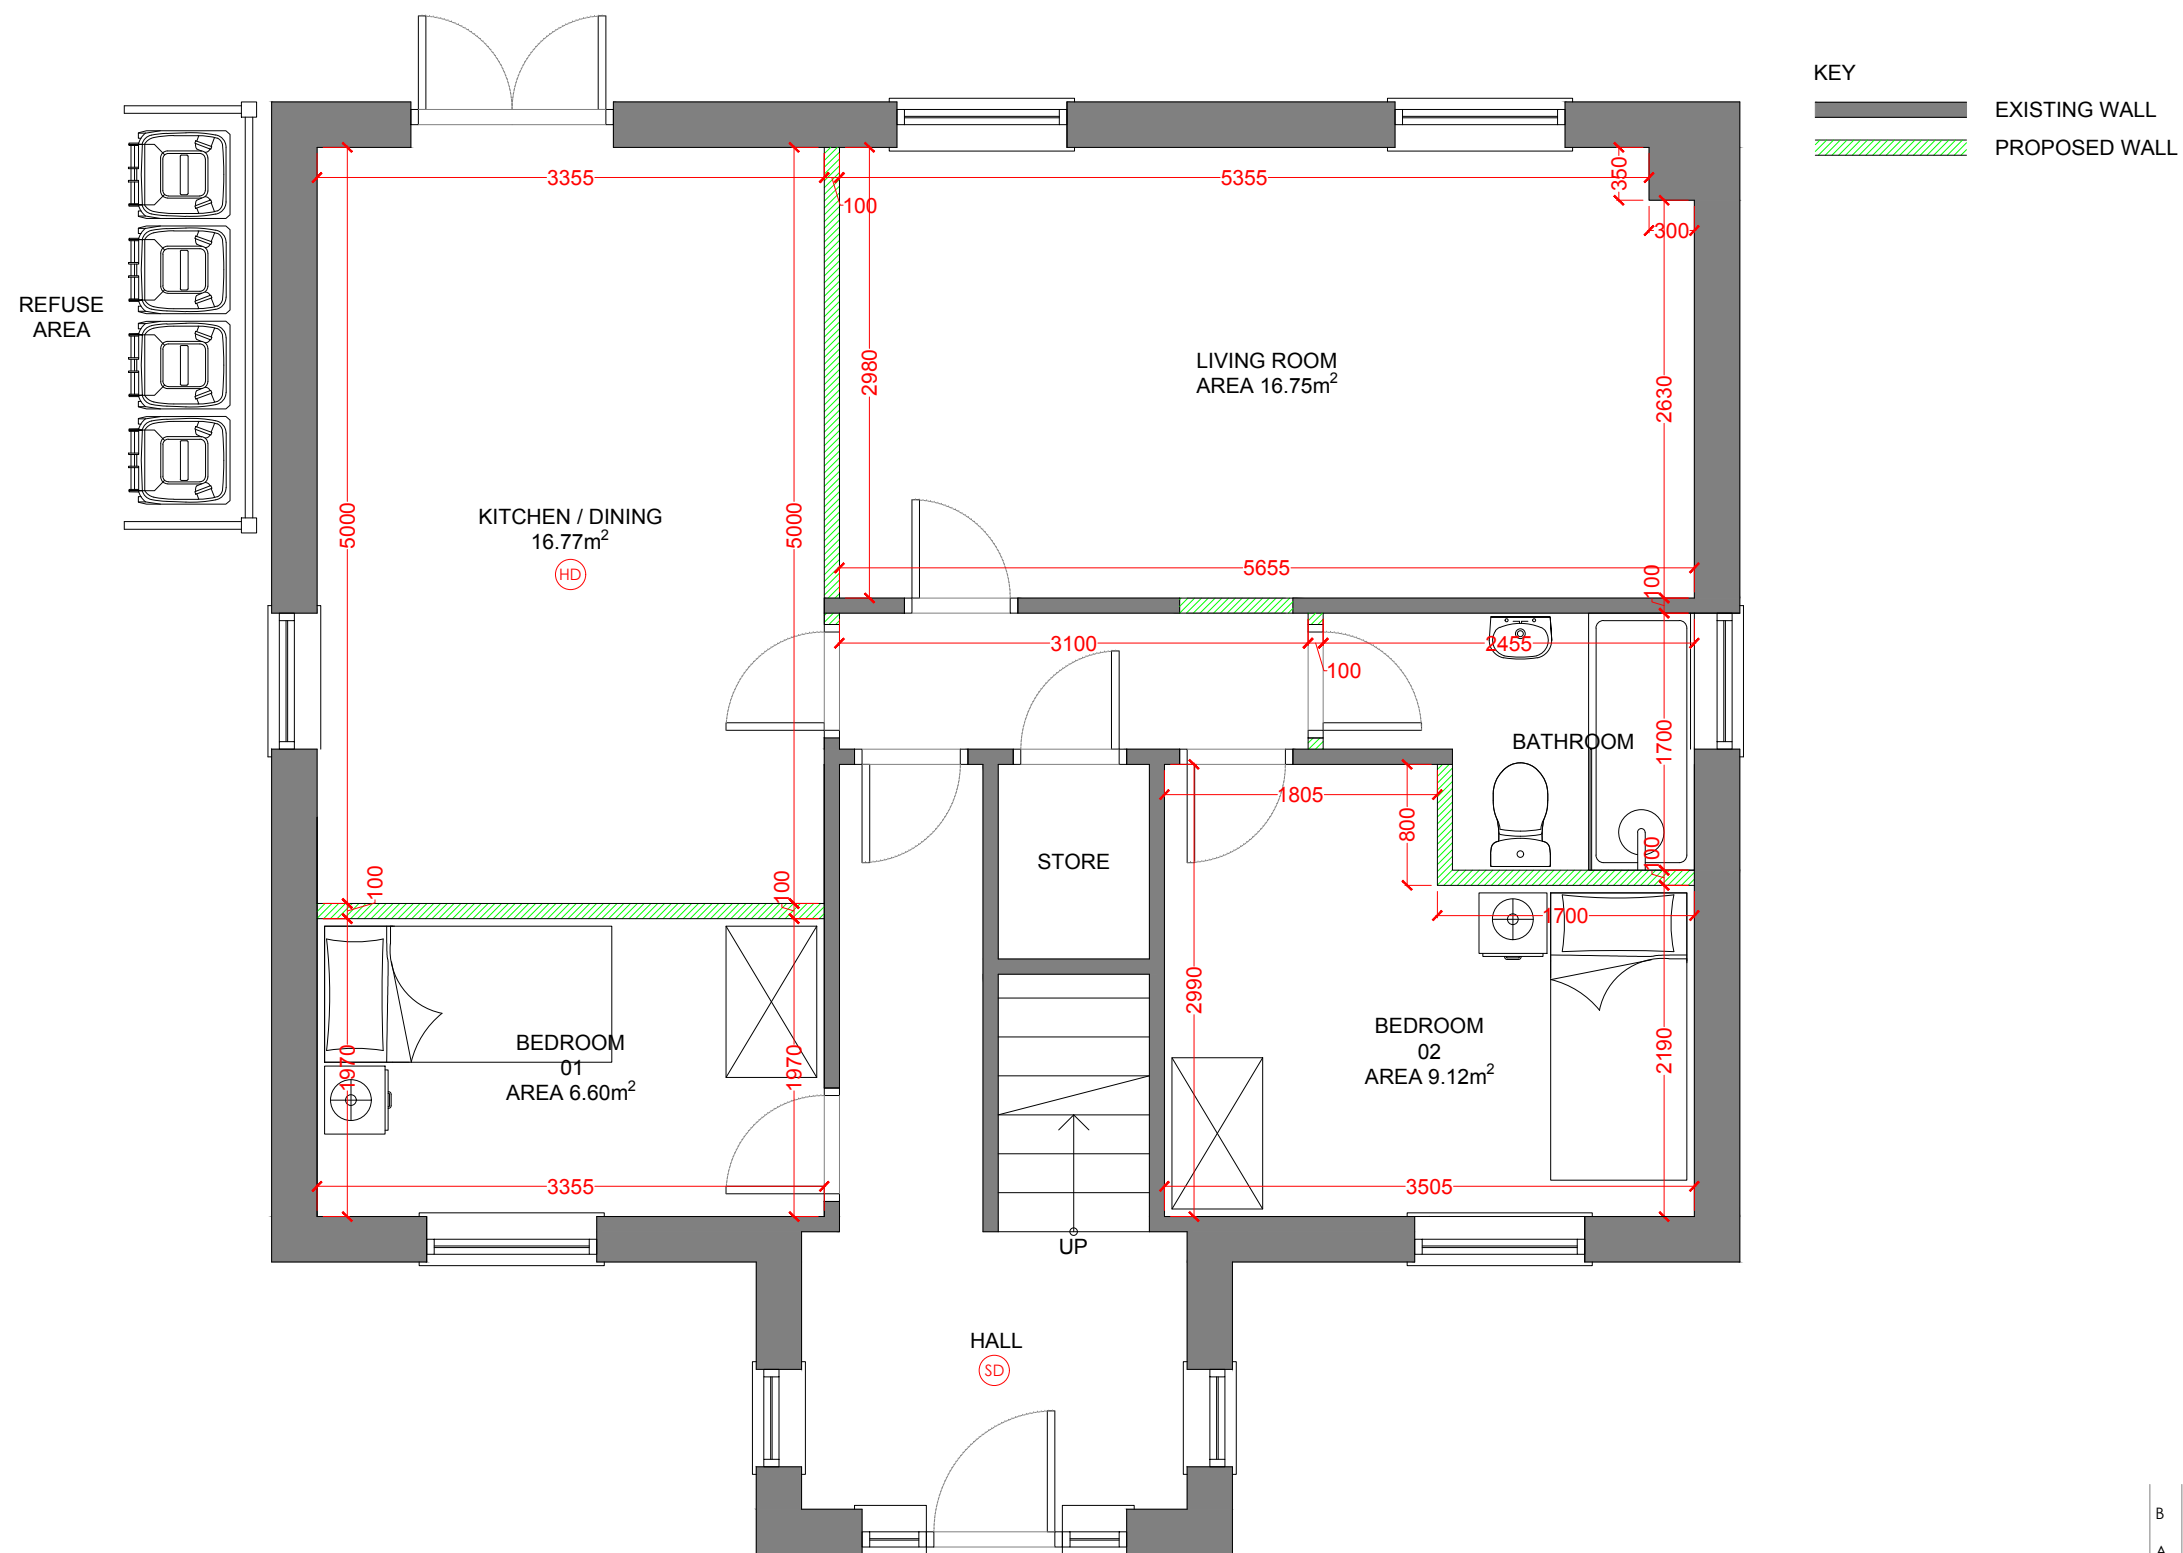

PROPOSED GROUND FLOOR PLAN

B	06-09-23	Room sizes amended.		
A	02-08-23	Dimensions added.		
Rev	Date	Description	Rev By	Chk'd
Drawing Title	PROPOSED GROUND FLOOR PLAN			
Job-Dwg No	0047ROC-104B			
Project Title	INTERNAL REMODEL 44A WALTON STREET HEYWOOD OL10 2BD			
Client	MR BYRNE			
Status	PLANNING			
Scale	1:50	Drawing Size	A3	
Date	06/23			