




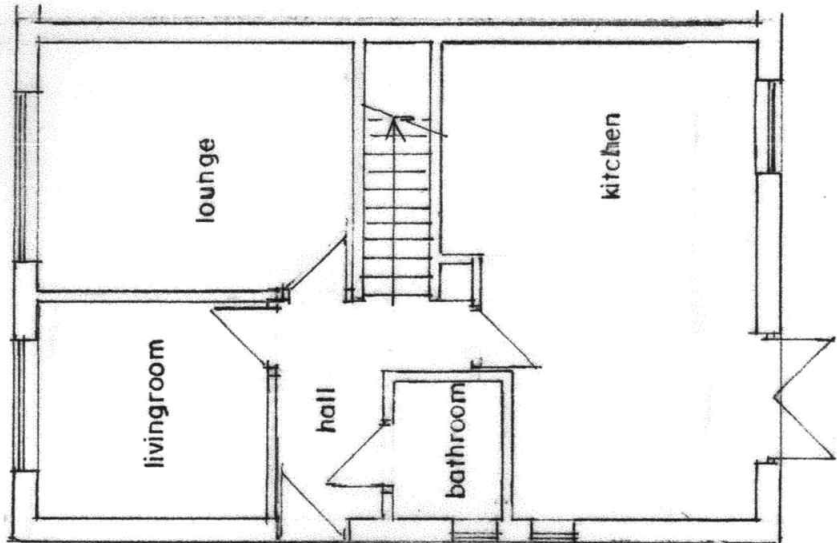


G.F. PLAN
(EXISTING)

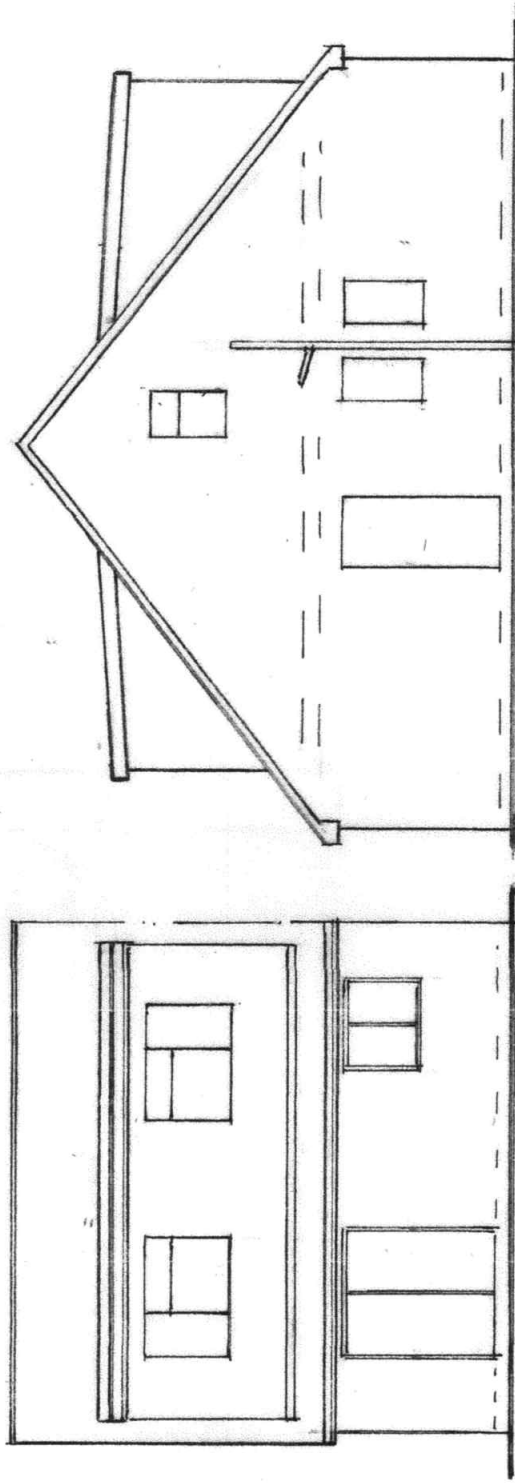

REAR ELEVATION
(EXISTING)

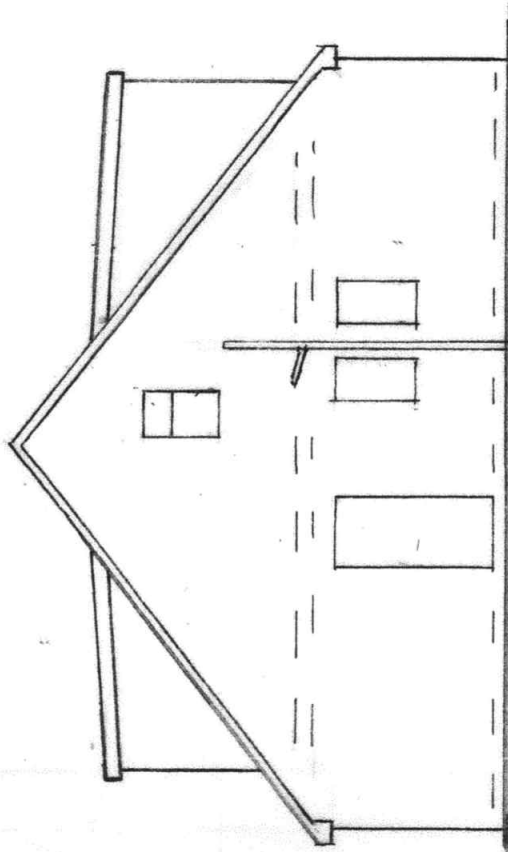

SIDE ELEVATION
(EXISTING)

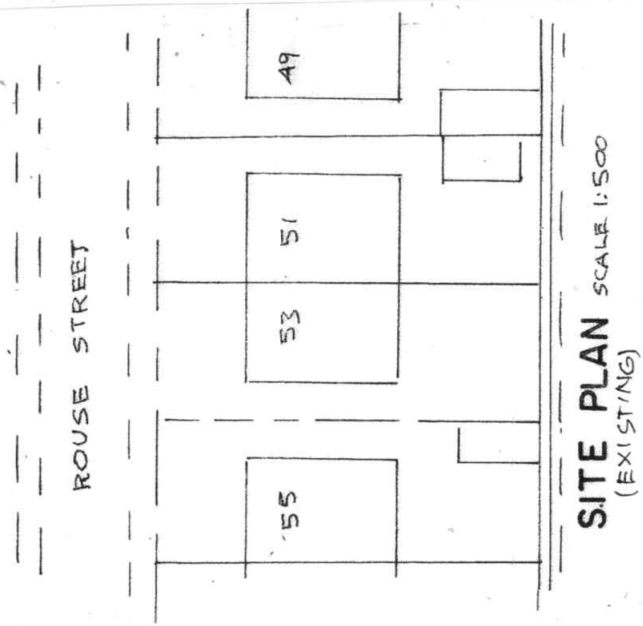

SITE PLAN
(EXISTING)
SCALE 1:500

BUILDING DESIGN SERVICES

M. FAROOQ
418 Bury Road Rochdale OL11 5EU.
Tel: 01706 712231 Mob: 07967605763

PROPOSED SINGLE STOREY REAR EXTENSION AT
53 ROUSE STREET ROCHDALE OL11 4PG

For: Mr AGHA ALI QAZAL BASH

Plan
Elevation

Scale 1:100
Scale 1: 100

2107 / 1