




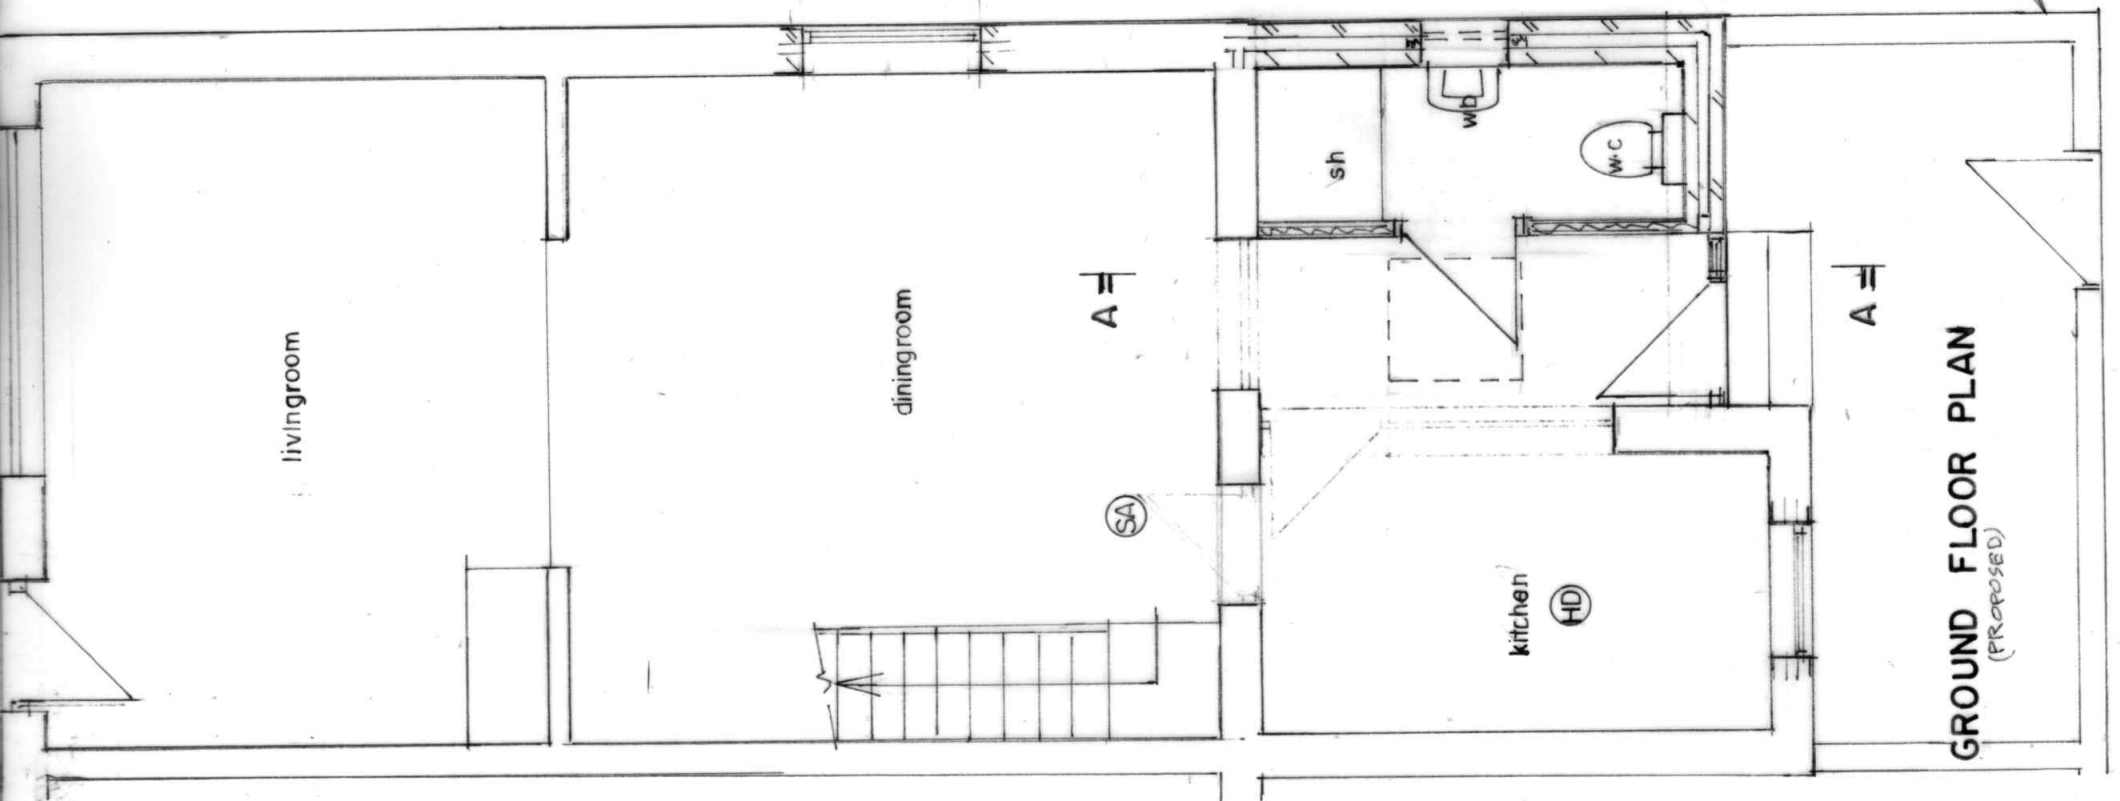


GROUND FLOOR PLAN
(PROPOSED)

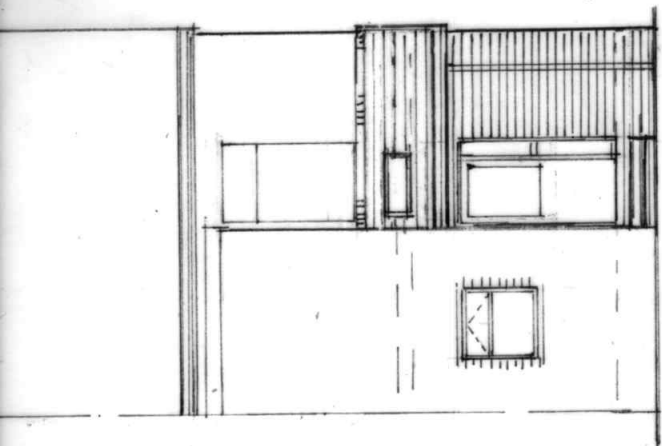

REAR ELEVATION
(PROPOSED)

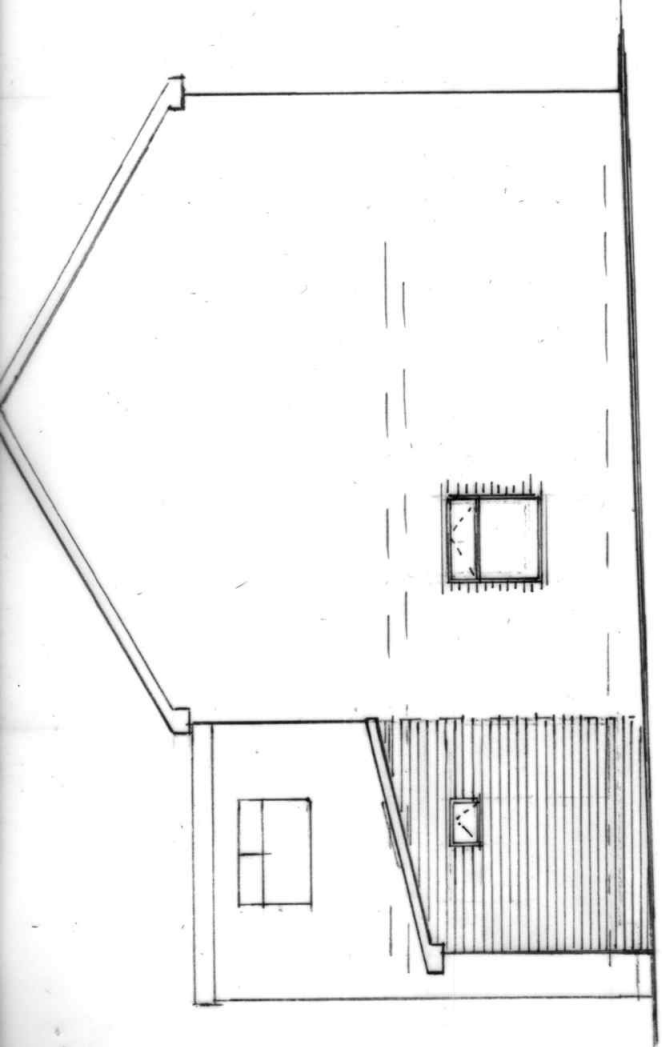

SIDE ELEVATION
(PROPOSED)

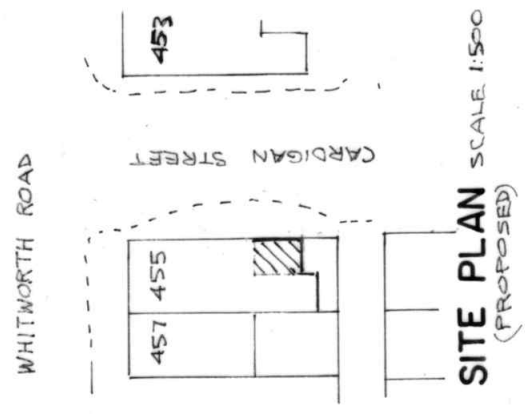

SITE PLAN SCALE 1:500
(PROPOSED)

BUILDING DESIGN SERVICES	
M. FAROOQ	
418 Bury Road Rochdale OL11 5EU.	
Tel: 01706 712231 Mob: 07967605763	
PROPOSED SINGLE STOREY REAR EXTENSION AT	
455 WHITWORTH ROAD ROCHDALE OL12 6HB	
For: Mrs AMNA SAMERA AJAIB	
Plan	Scale 1:50
Elevation	Scale 1:100
	2105/2