
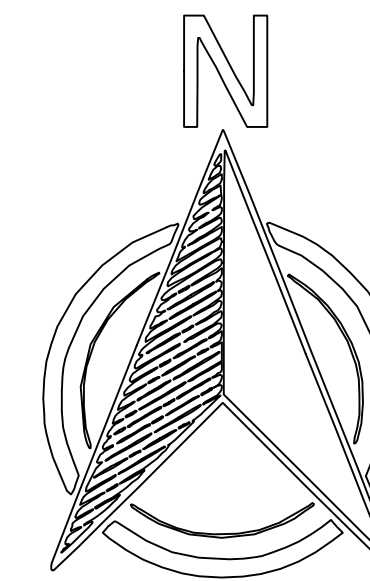


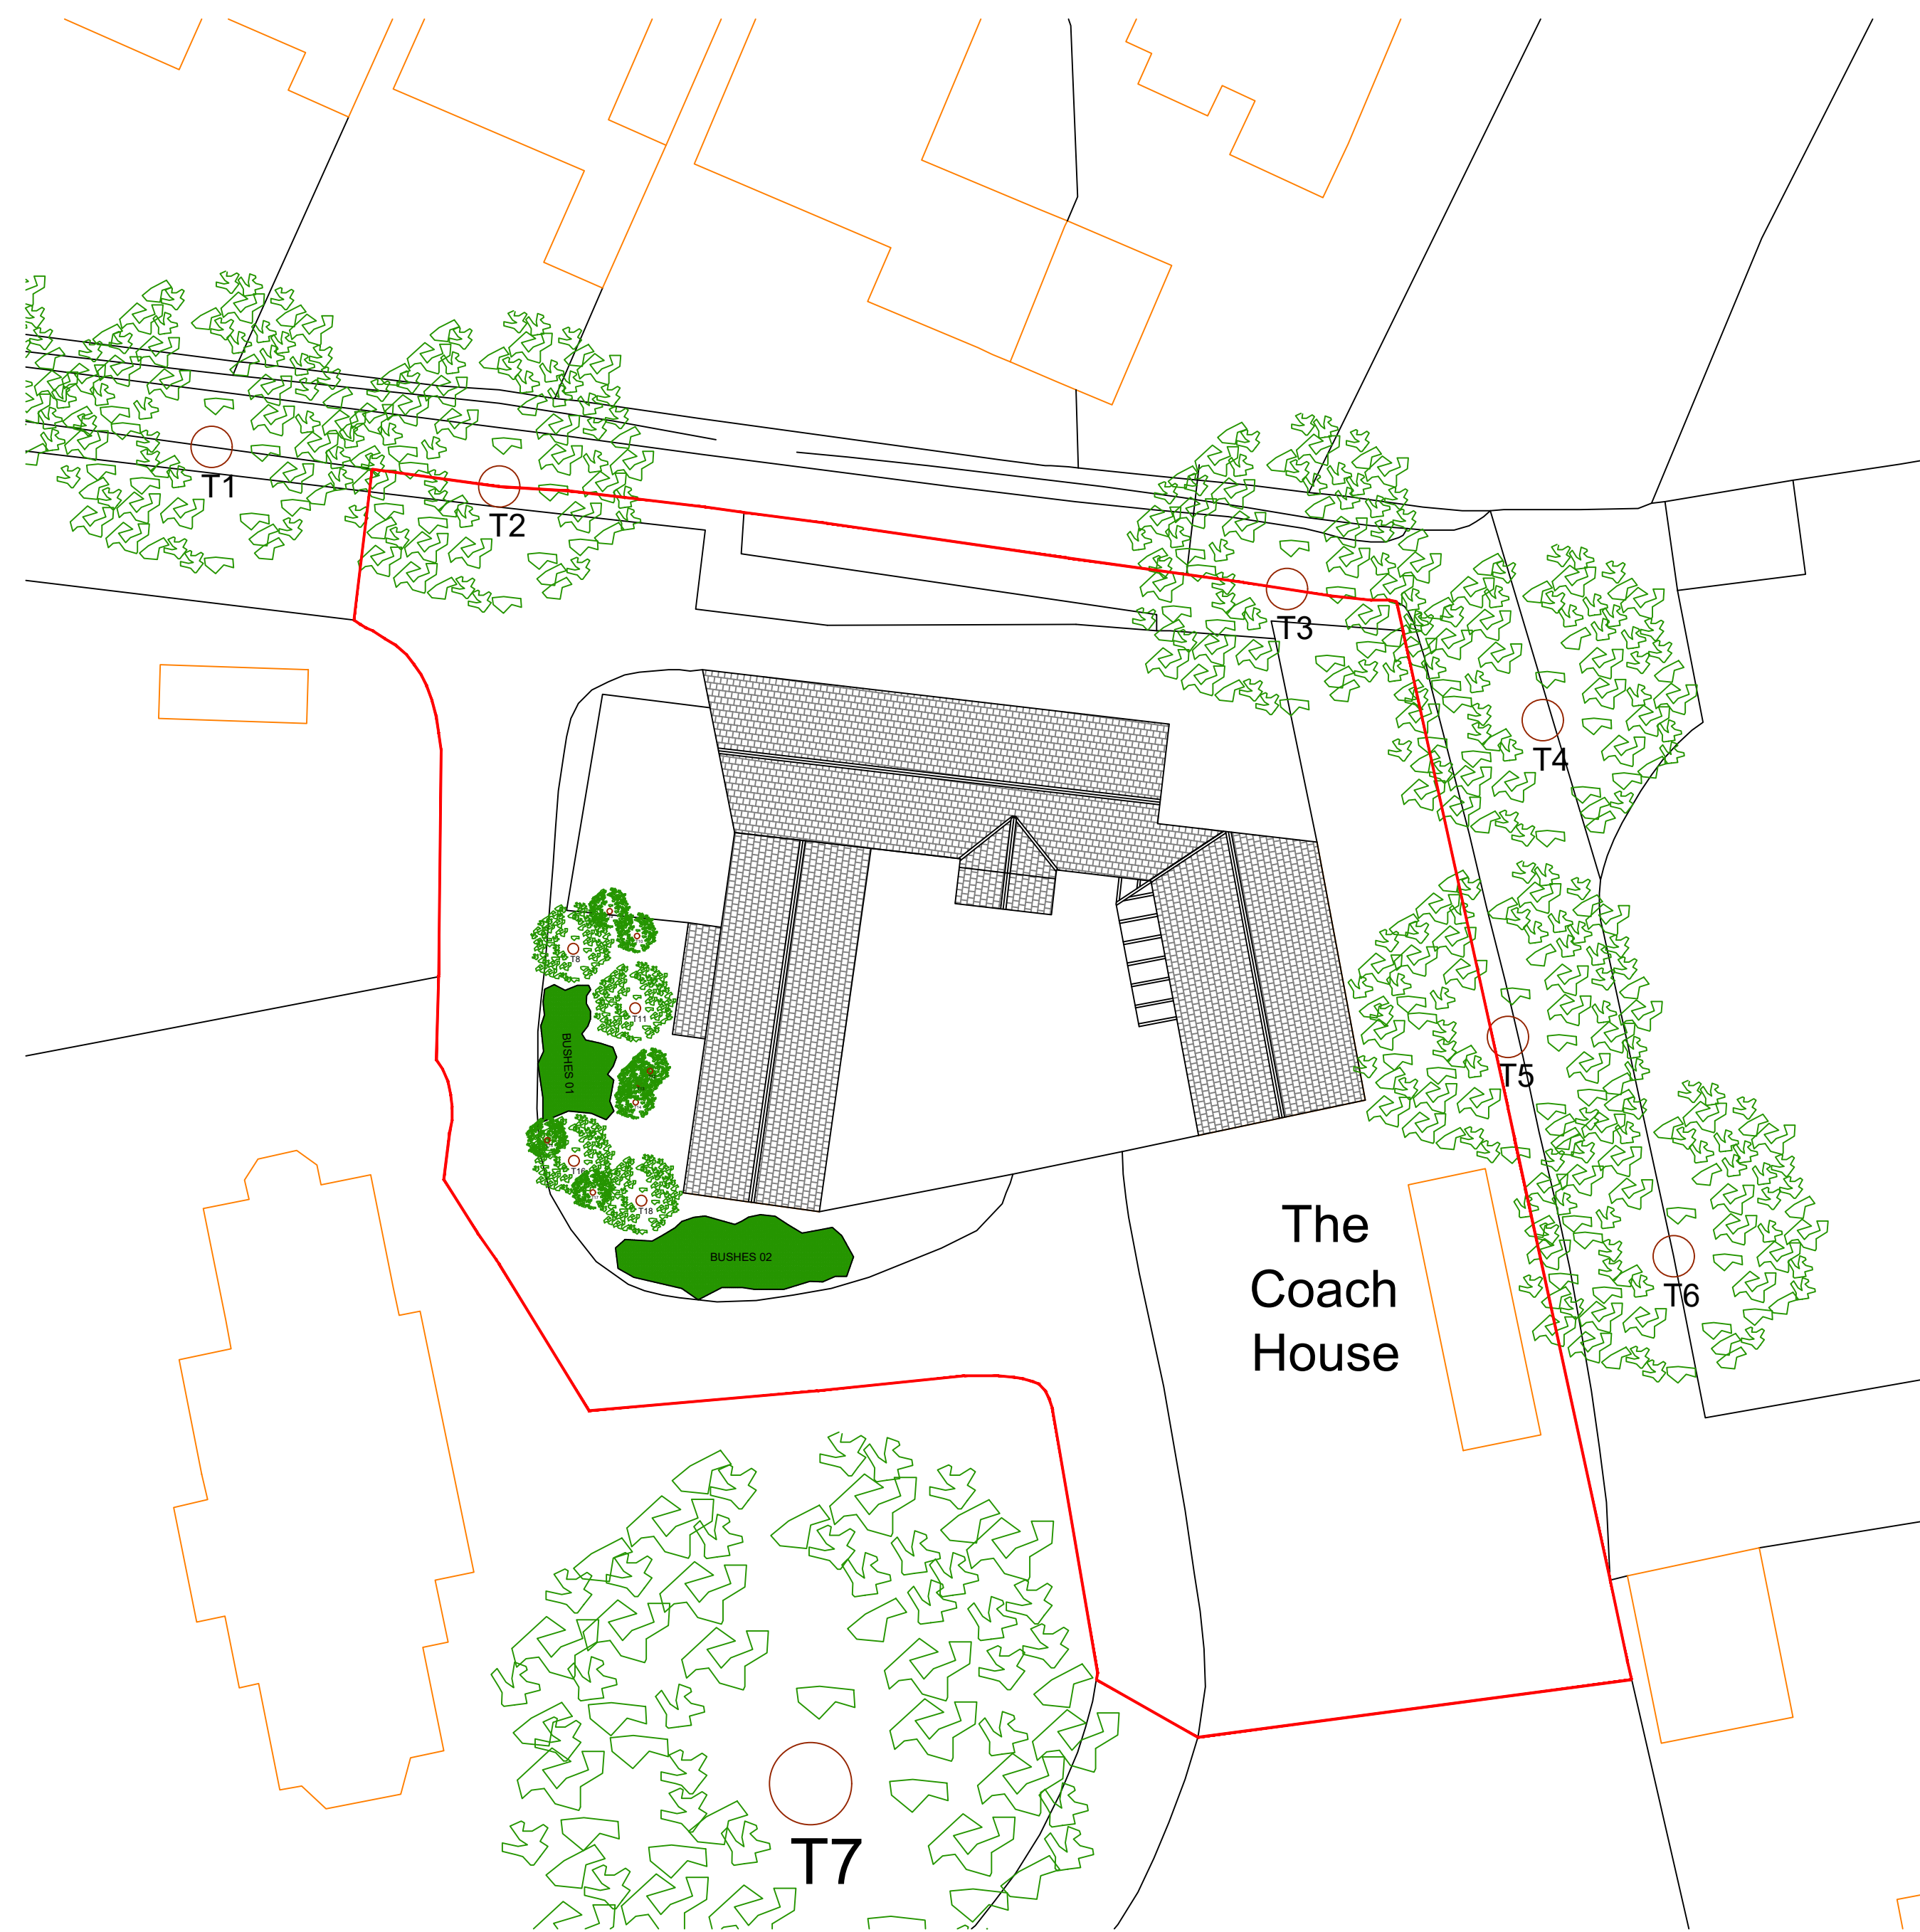

Existing Site Plan

0 10 20 30 40

SCALE BAR 1:200

GENERAL NOTES

1. All dimensions are in millimetres unless otherwise noted.
2. This drawing is not to be copied or disclosed by or forwarded on to any unauthorised persons without prior written consent of Gamble King and Noone Limited.
3. Do not scale from this drawing and is only to be used for Local Authority Approval purposes only.

Client		Ian O'Neill	
Job		The Coach House Rochdale OL12 6LD	
Drg		Existing Site Plan	
Drawn	Date	Scale	
F.Cadell	Feb. 2025	As Shown	
Job No.	Drg No.		
D25.01.13	P05		
Gamble King and Noone Ltd			
Consulting Structural Engineers & Building Surveyors			
5 Queen Street Oldham OL1 1RD Tel: 0161 652 1183 Mobile: 07756 902 604 07725 145 369			