

Notes:

IMPORTANT NOTE

The contractor is responsible for obtaining for taking and recording all site dimensions to ensure accuracy of their tender return. These dimensions will also be required at construction stage to ensure that the windows / doors are manufactured to the correct sizes.

Contractor to be responsible for all external making good works to the masonry / external finishes and internal making good to plasterwork and decoration / ceramic tiling, associated with the external window / door replacement, PPC aluminium trims coloured to match new frames are to be used to make good all internal areas. All made good reveals and plasterwork shall receive a new decorative finish, including minimum 1nr. and 2nr. coats of emulsion paint to match the existing finishes.

Contractor to allow for the replacement of all damaged internal window boards with new timber window boards, including associated decoration

Note

This drawing is to be read alongside the door schedule information sheet

Key

- W Window to be replaced in accordance with the NBS Specification
- D Window to be replaced in accordance with the NBS Specification

Copyright: All rights reserved. This drawing must not be reproduced without permission from AA Projects Ltd. Do not scale off this drawing. All dimensions are to be checked on site by contractor / sub contractor. Any discrepancies to be reported to AA Projects Ltd.

Rev	Date	Revision notes	By	Check
-----	------	----------------	----	-------

aaprojects


Jackson House
Sibson Road
Sale
Manchester
M33 7RR
Tel: 0161 973 7410
Fax: 0161 973 6193

Additional offices in Birmingham, Leeds, Liverpool, London and Newcastle
www.aaprojects.co.uk

Client	Drawing Title		
Watergrove Trust	Floor Plan & Proposed Works		

Project Title	Drawn	Date
	HQ	Oct 2022
Moorhouse Primary SSICB Works	Checked	Date
	RS	Oct 2022

Block 1 Junior Block

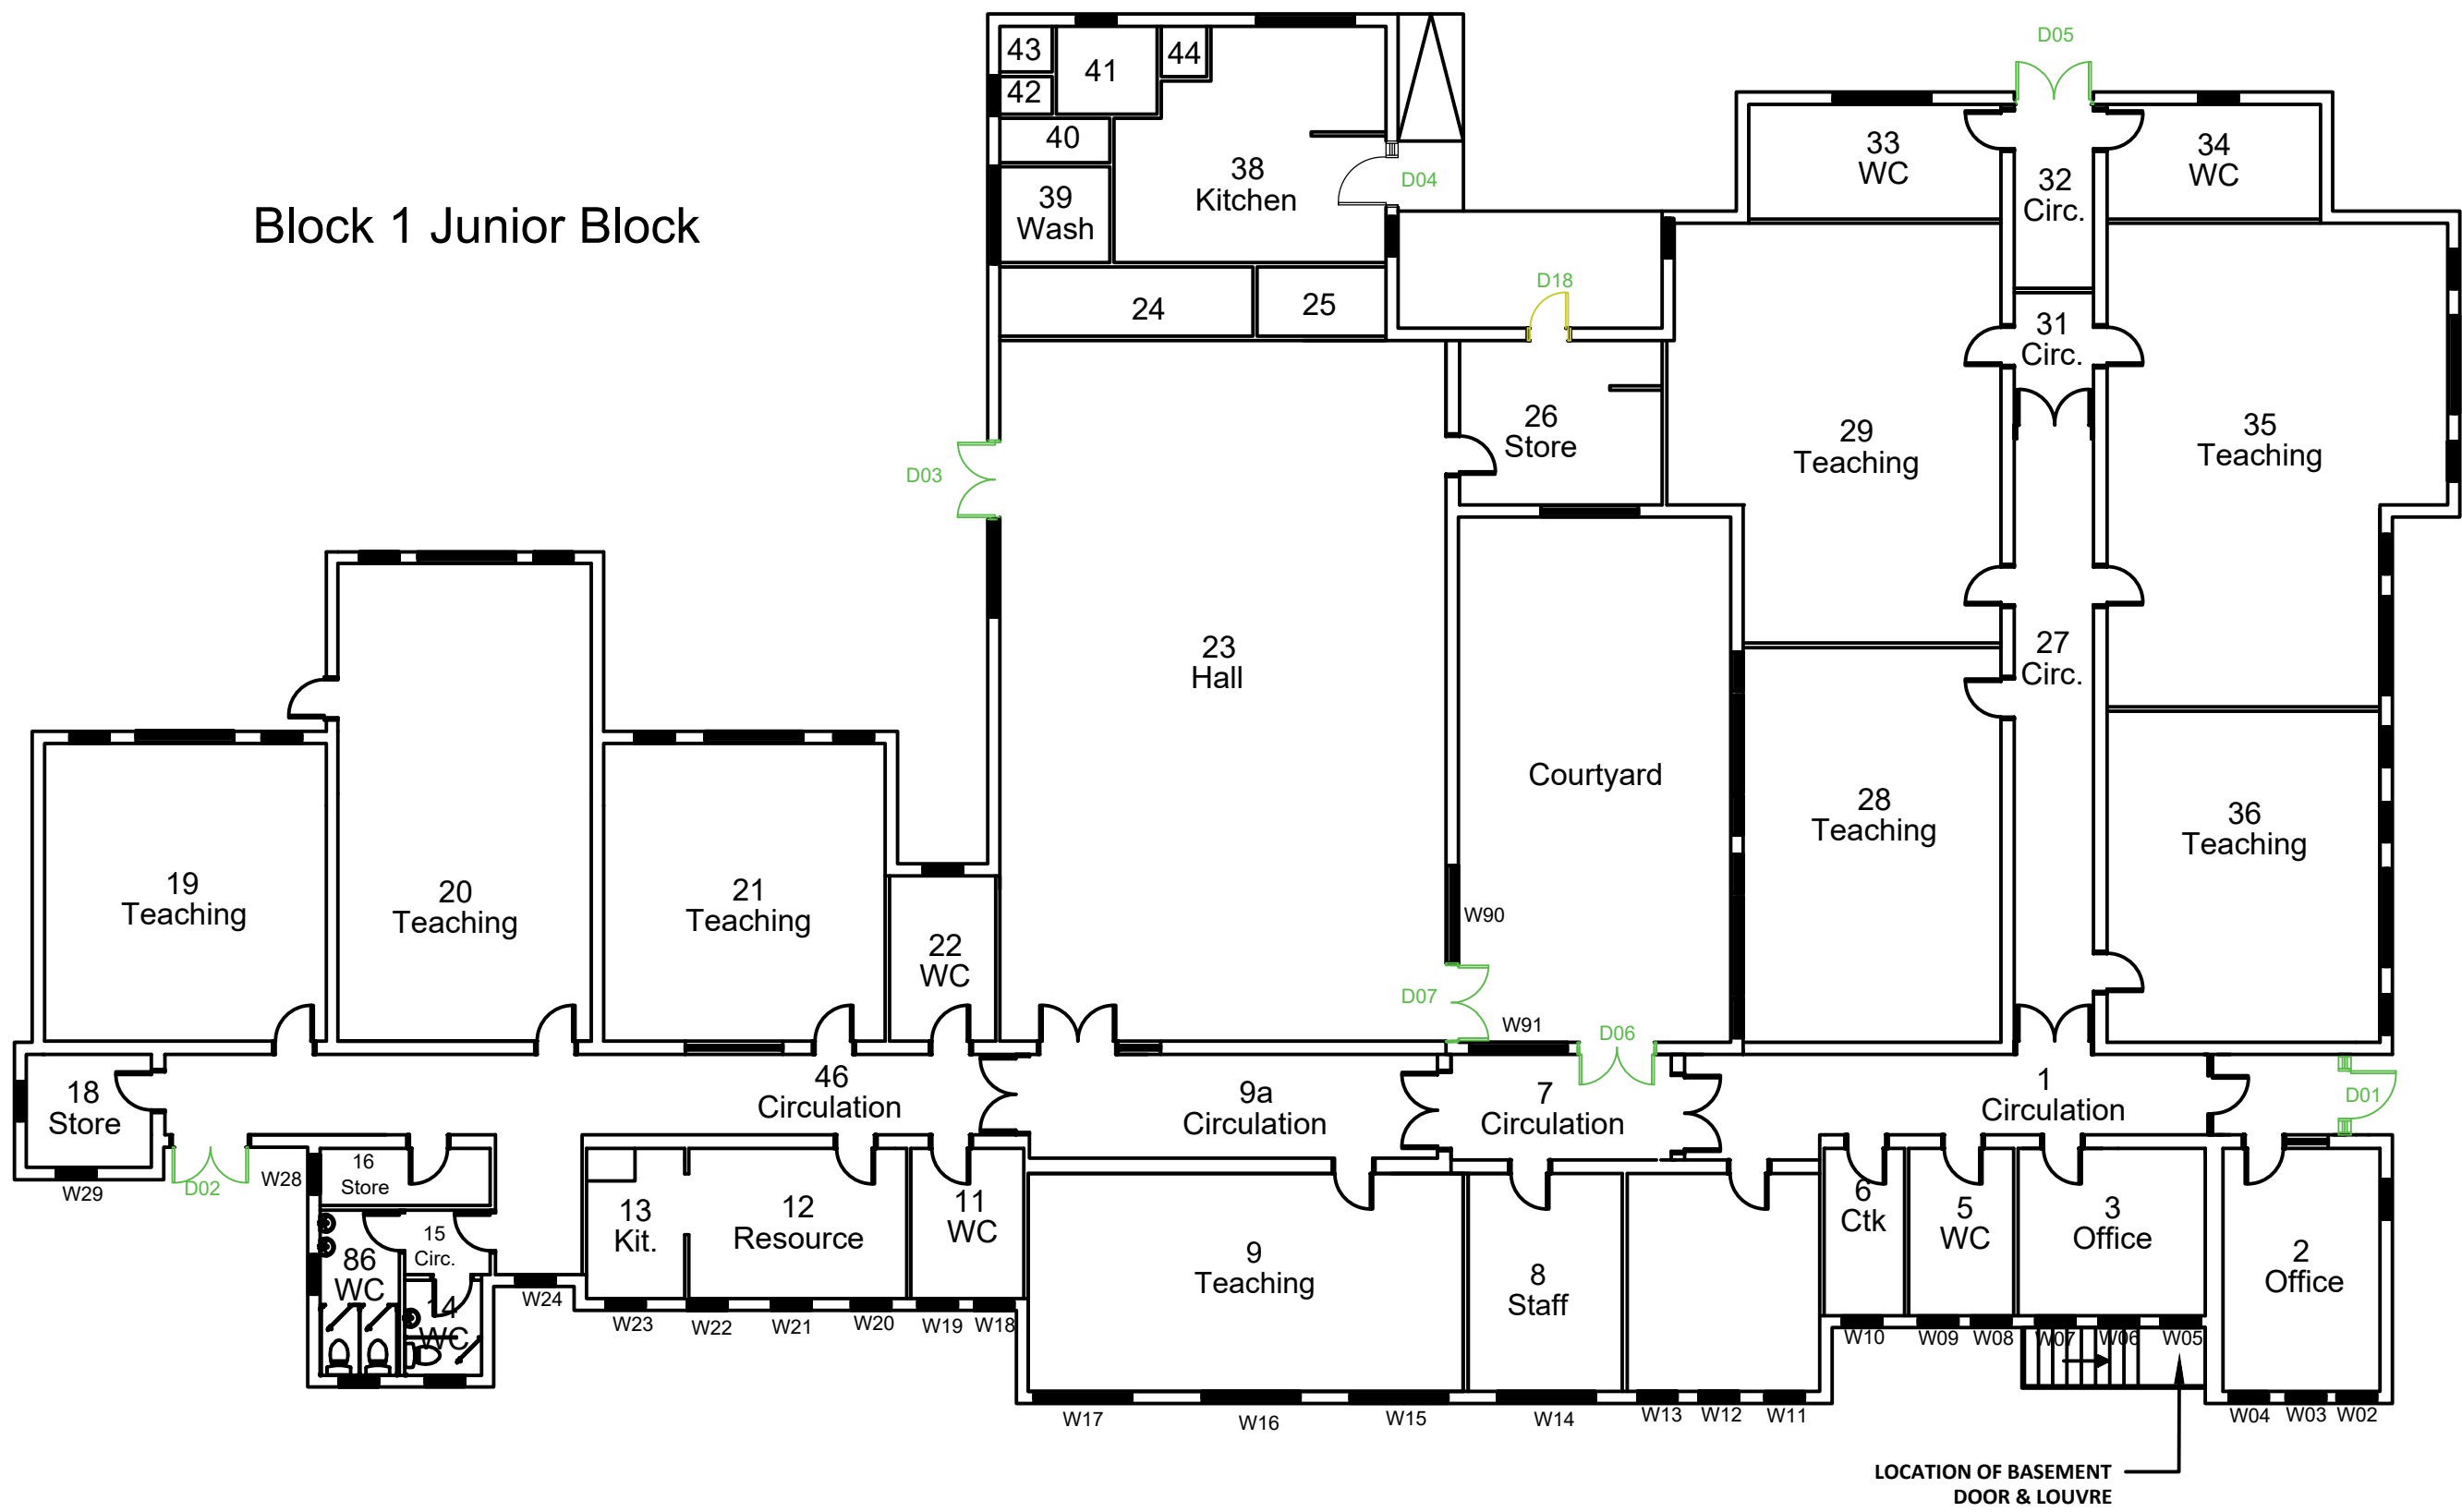

Block 2 Infants

