


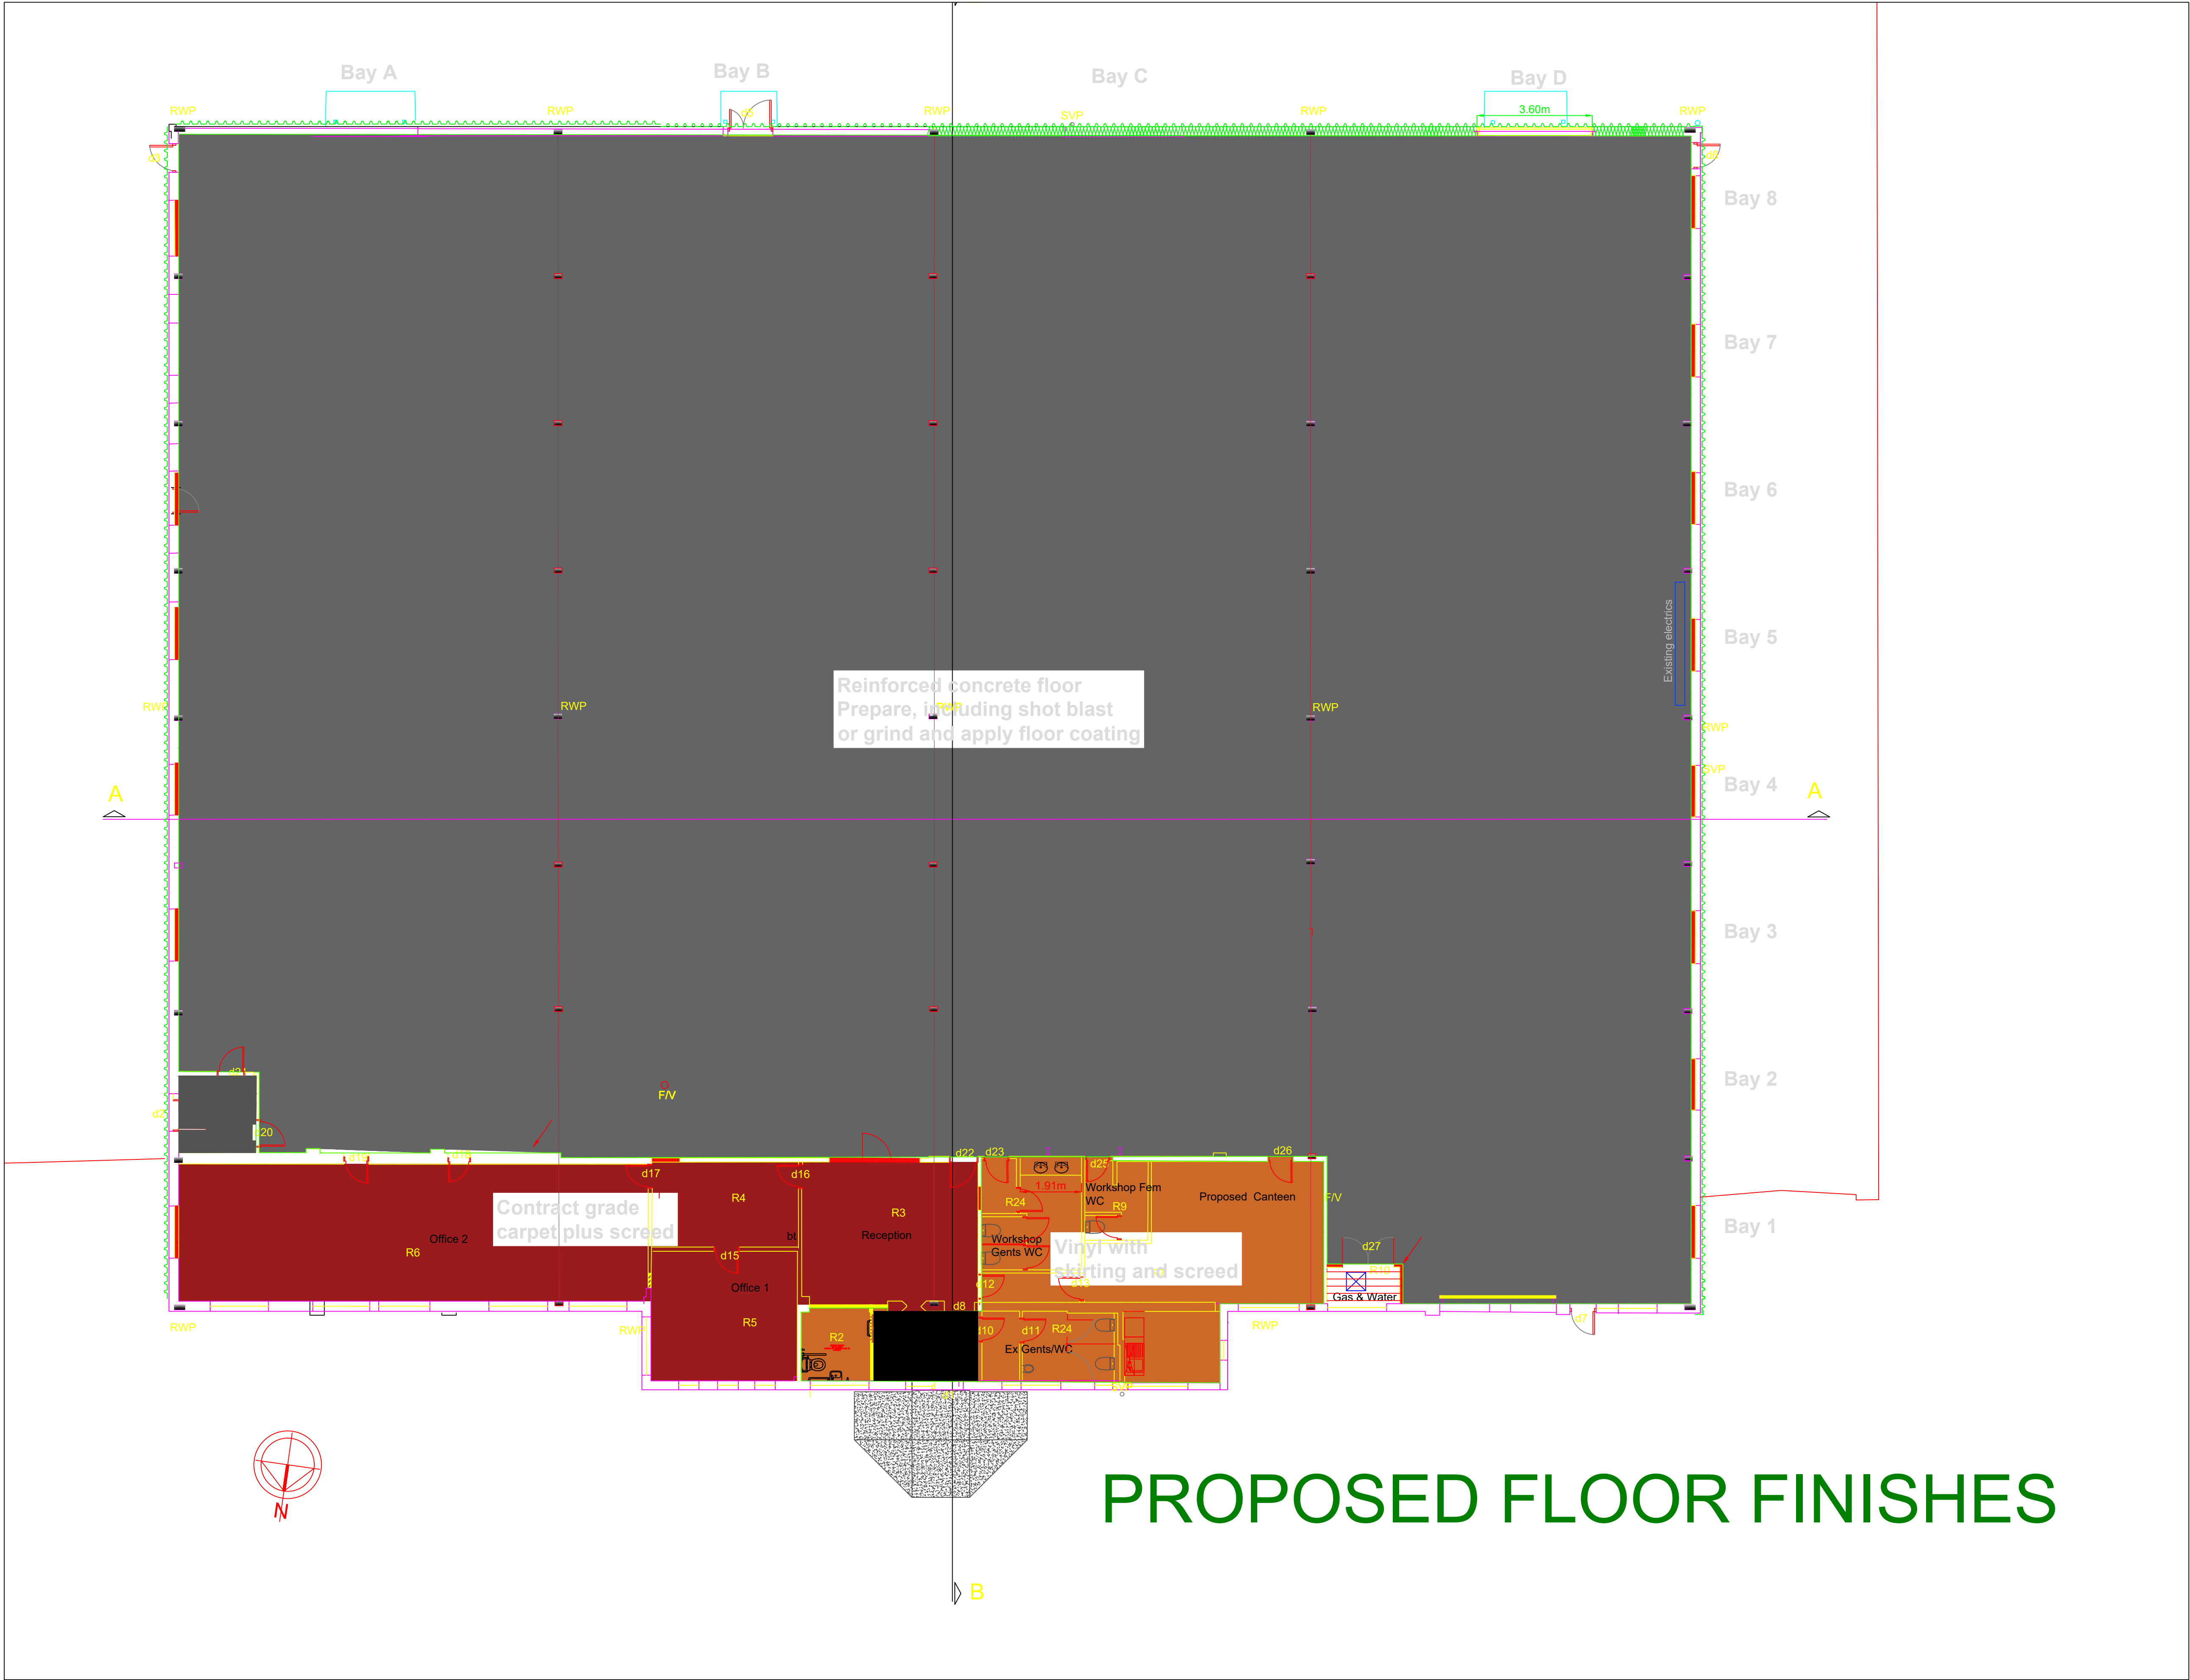

MGRA CONSULTING LTD
346 DEANS GATE
MANCHESTER
M3 4LY
CAD@MGRA.CO.UK
TEL: 0161 835 9936

© MGRA Consulting Ltd
Reproduction is prohibited
in whole or in part
without the express agreement of
MGRA Consulting Ltd.

Client: Hamida.am Ltd
234 Leicester Park Road
Leicester
LE5 5FD

Property Address
Bentley Avenue
Stakehill Industrial Estate
Middleton
M24 2RW

Project Title Refurbishment		DWG Ref: 284- DWG
DWG Title: PROPOSED FLOOR PLAN		DWG No. 008.1A
Scale 1/100 ON A1	Date 20/10/2021	Job No 264
Surveyed PWM/LPM	Drawn LPM	Checked PWM