



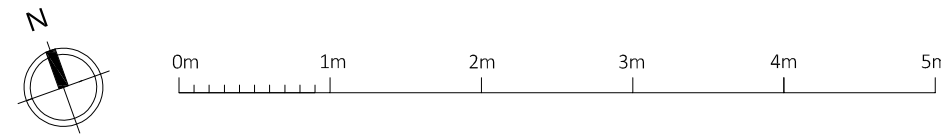

Note:
Do not scale from this drawing.
Dimensions are to be checked on site.
If in doubt please ask.

GENERAL NOTES:

For references and descriptions to work items, refer to section 4.4
Design Intent in the separate Design and Access document **Holy Trinity_Design and Access Statement**. A works item is presented in numbered form.

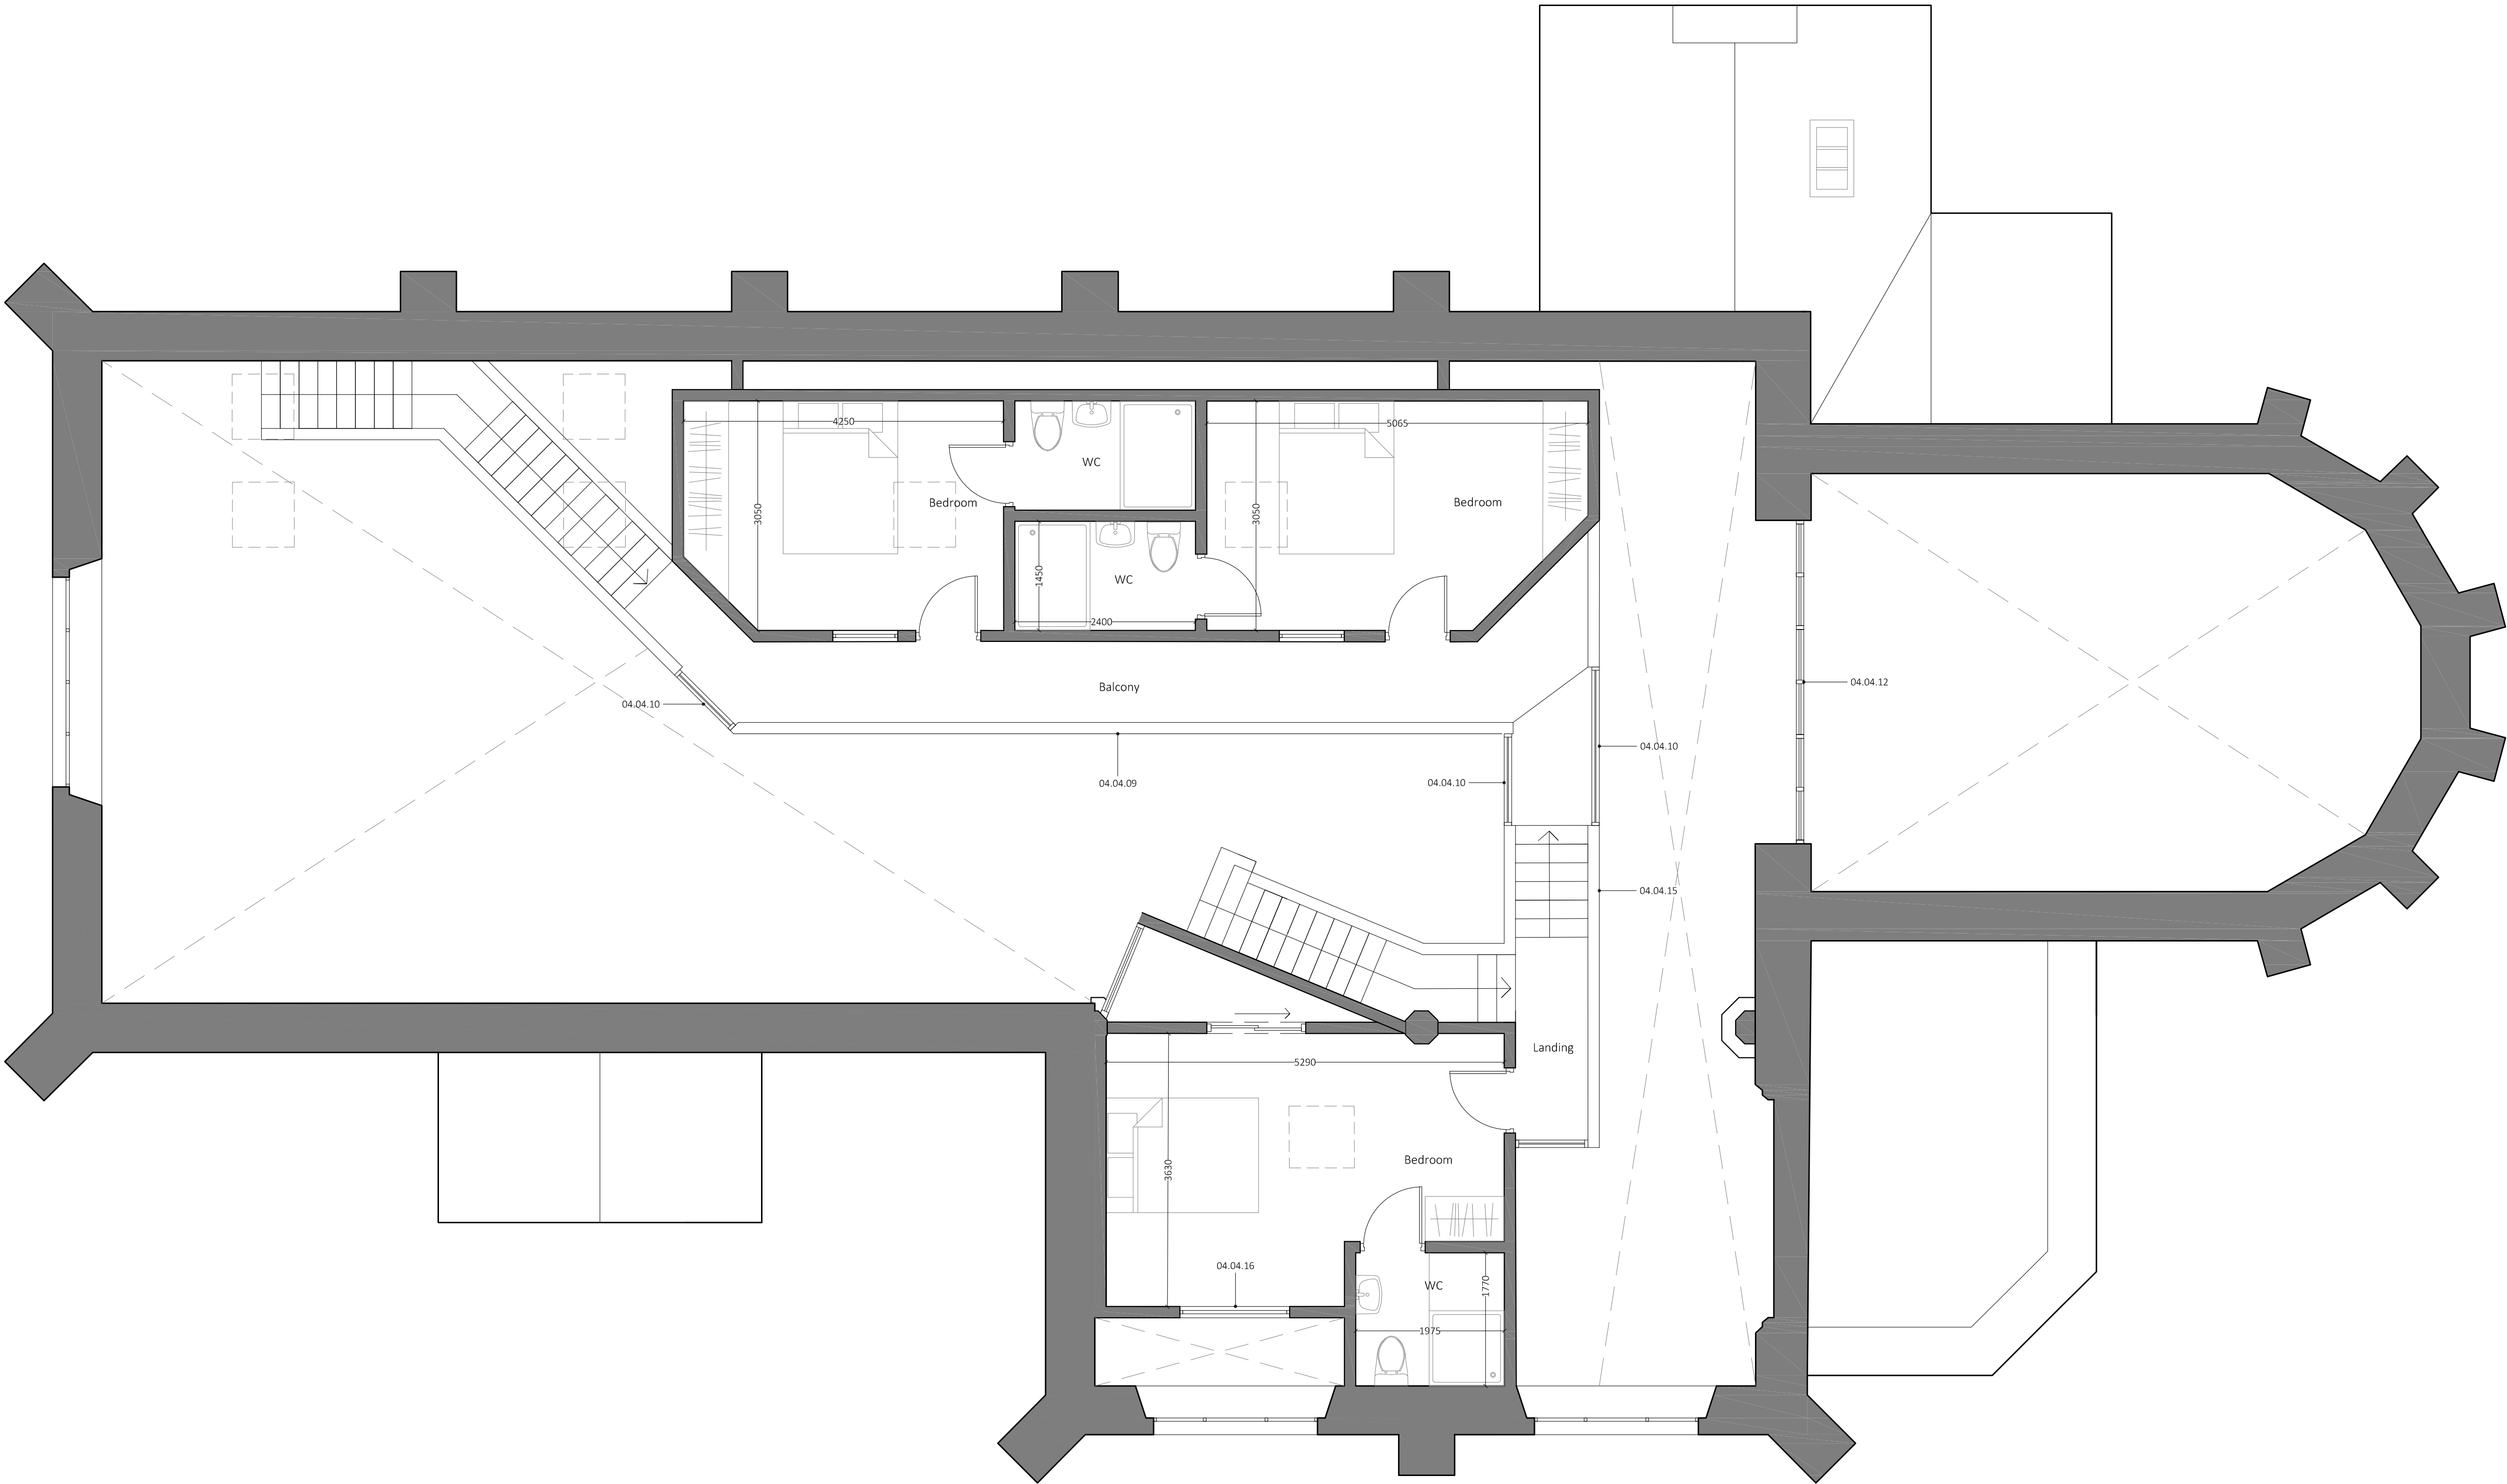

P1 30/05/2023 Issue for Planning and LBC
LG

01 10/05/2023 Draft Issue
LG

Rev Date/Intls Details

© The moral rights of the author are hereby asserted.
This drawing and design is the sole property of Buttress Ltd and must not be reproduced without permission.
Buttress Ltd is Registered in England and Wales: 5883573

Buttress

41 Bengal St
Manchester
M4 6AF

T 0161 236 3303
E contact@buttress.net
W www.buttress.net

Project Title Holy Trinity
Client Matthew Pilkington and Tina Pilkington
Location Holy Trinity Church, Parkfield, Middleton, M24 4AH

Drawing Title Mezzanine Floor Plan as Proposed

Date 05/05/2022 **Scale** 1:50
Checked NC **Orig Paper Size** A1

Status PLANNING

Project: Origin: Zone: Level: Type: Disc: Number: Rev:

9221 - BA -XTG- MF- DR - A - (04)002- P1