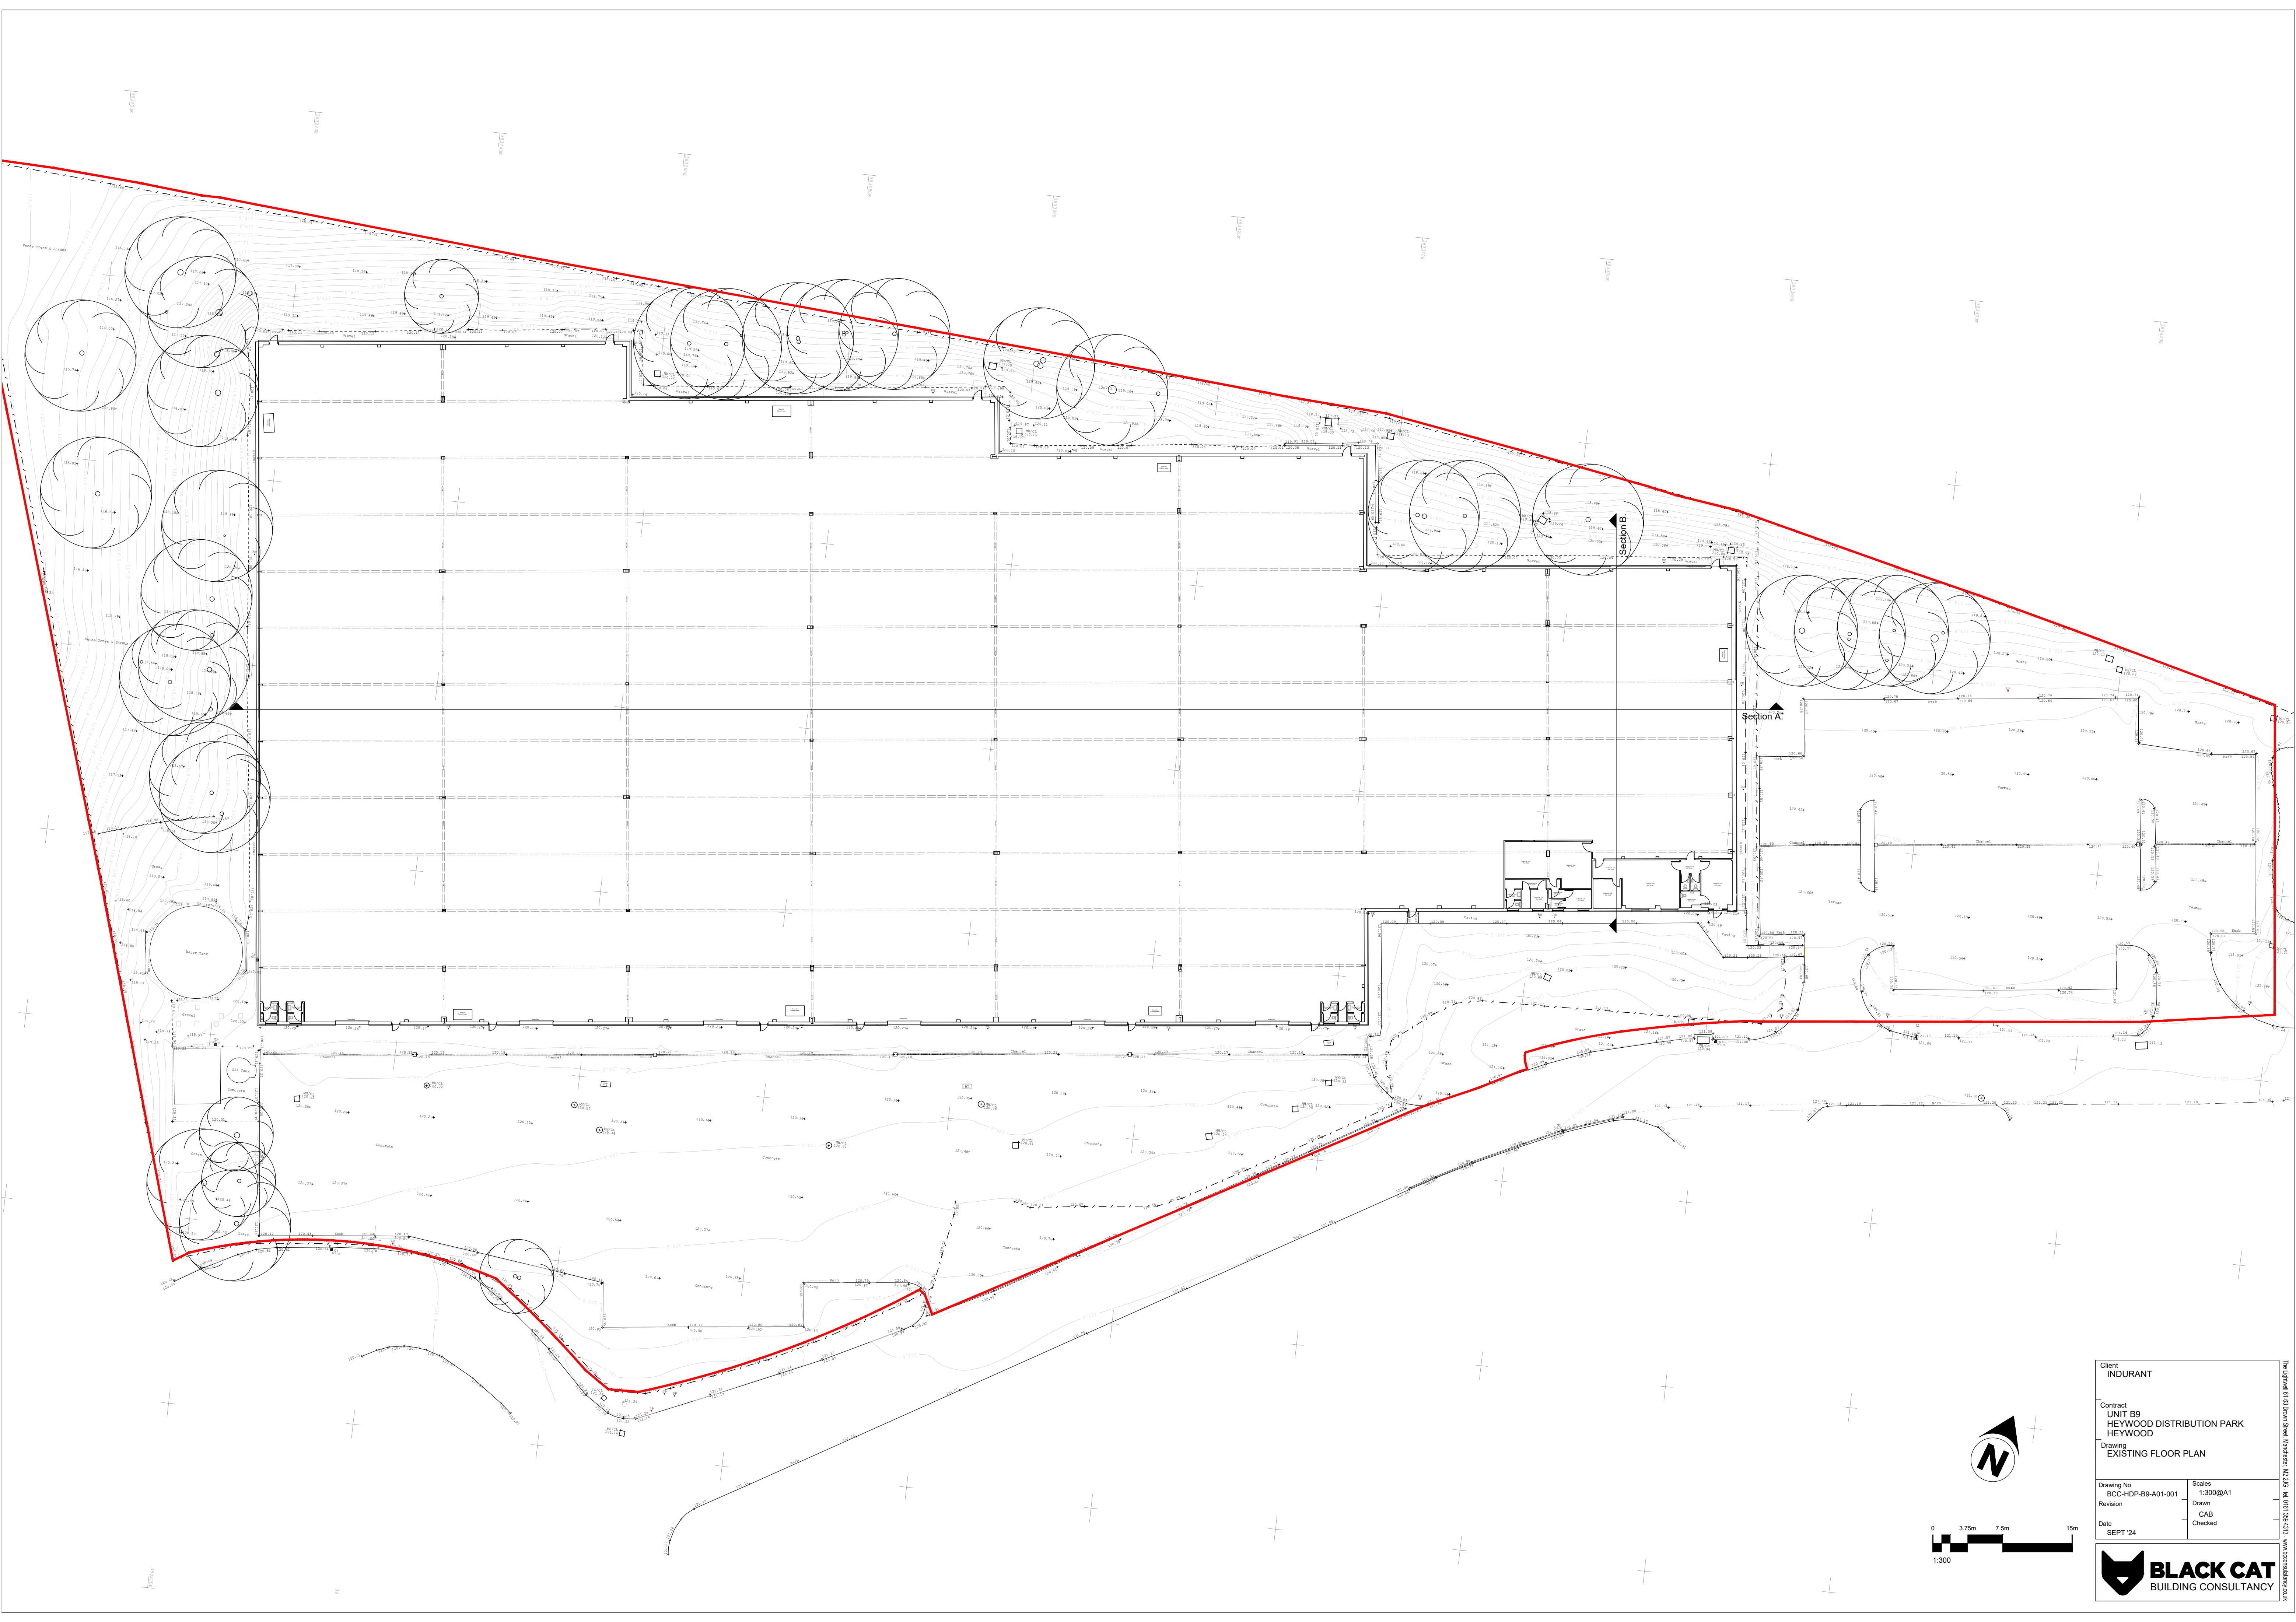


Client INDURANT	
Contract UNIT B9 HEYWOOD DISTRIBUTION PARK HEYWOOD	
Drawing EXISTING FLOOR PLAN	
Drawing No BCC-HDP-B9-A01-001	Scales 1:300@A1
Revision CAB	Drawn Checked
Date SEPT 24	

**BLACK CAT**
BUILDING CONSULTANCY

The information is shown as a guide only. It is not to be used for any other purpose without the written consent of Black Cat Building Consultancy.