



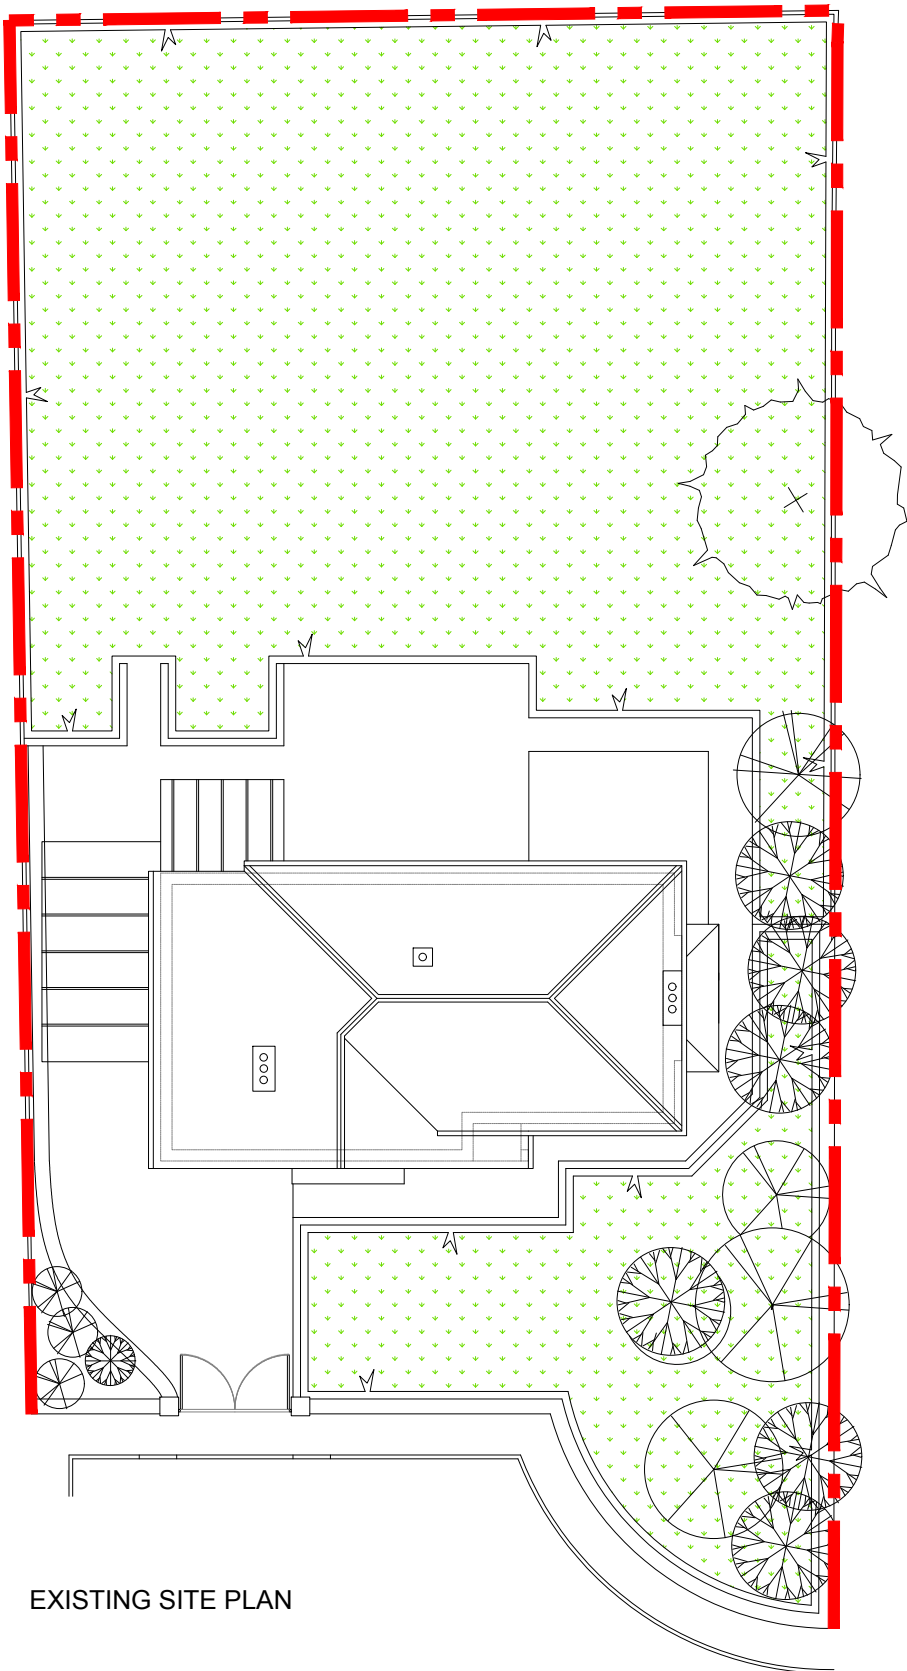

EXISTING SITE PLAN

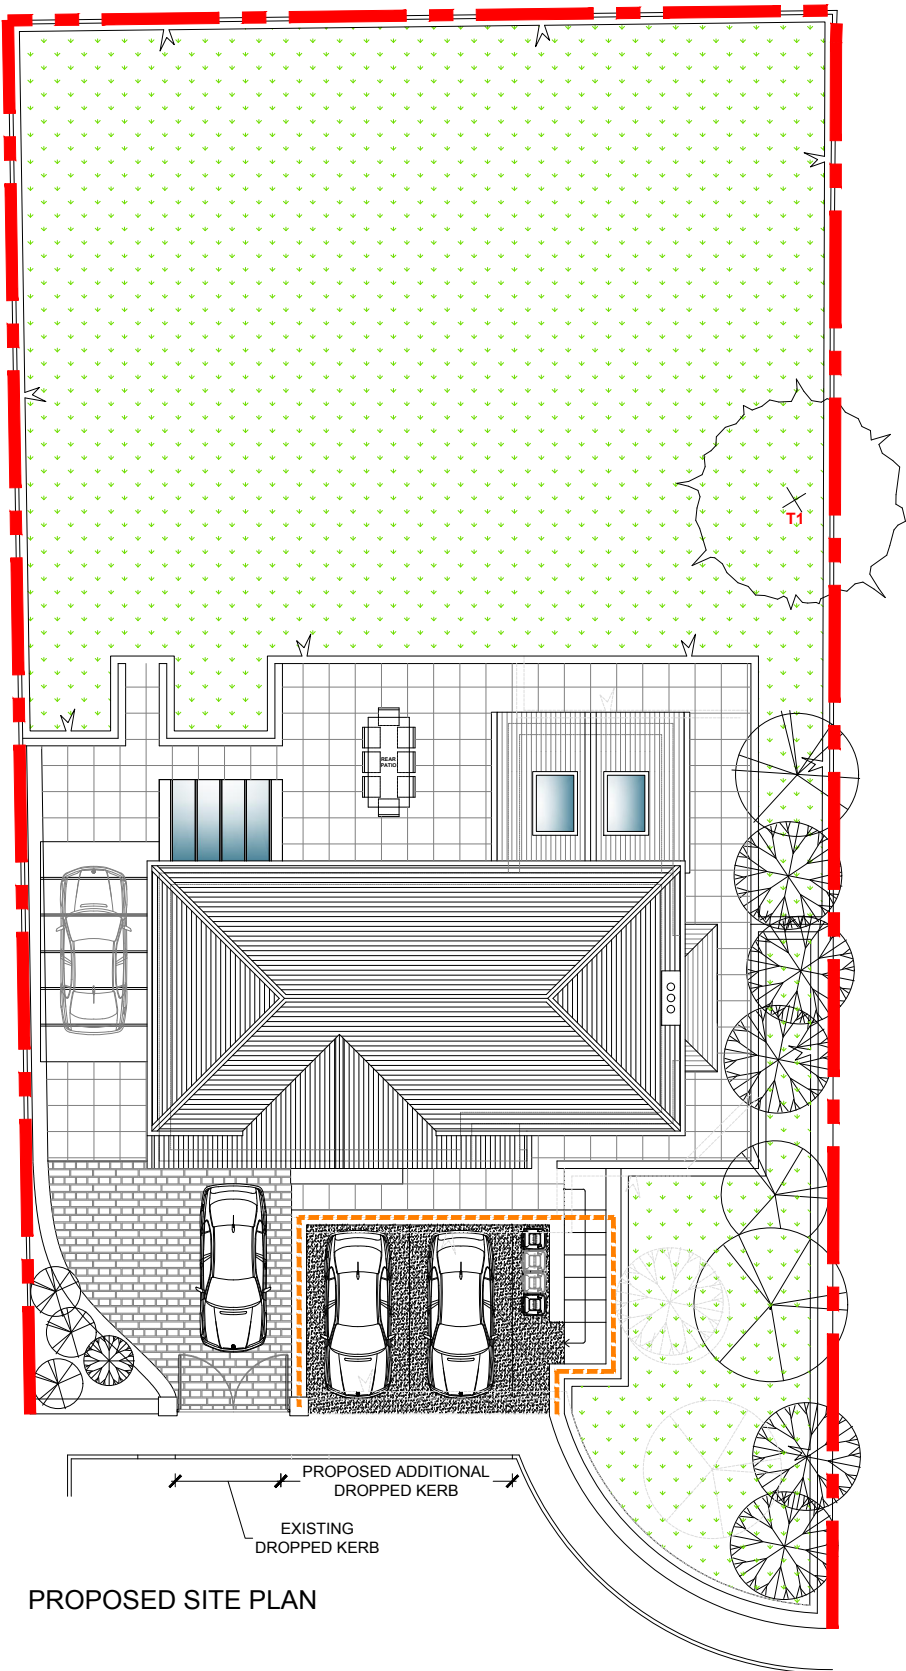

PROPOSED SITE PLAN

MATERIALS KEY

EXISTING PAVING

EXISTING PRINTED CONCRETE

PERMEABLE TARMAc AND SUB BASE TO DRIVE

EXTENT OF PROPOSED RETAINING WALL

Rev	Date	Description	Rev By	Chk'd By
C	29.02.24	Extent of proposed retaining wall shown.	SFW	PDP
B	16.02.24	Permeable tarmac specified.	SFW	PDP
A	11.01.24	Materials key added.	SFW	PDP
Project Title				
HOME REMODEL & EXTENSION				
3 THE CLOSE MIDDLETON ROCHDALE M24 2QN				
Client				
MR HAMPSON				
Status				
PLANNING				
Scale		1:200	Drawing Size	
			A3	
Drawn By		SFW	Checked By	PDP
			Date	11/23
Drawing Title				
SITE & ROOF PLANS				
Job-Dwg No				
538ROC-101C				

ABODE

MANCHESTER | 0161 711 0858
No.1 Spinningfields, WeWork (Abode)
Quay Street, Manchester, M3 3JE

LONDON | 020 3053 8255
1 Knightsbridge Green, 7th Floor, Office 7.02
London, SW1X 7NE

info@abode-architecture.co.uk | www.abode-architecture.co.uk

