


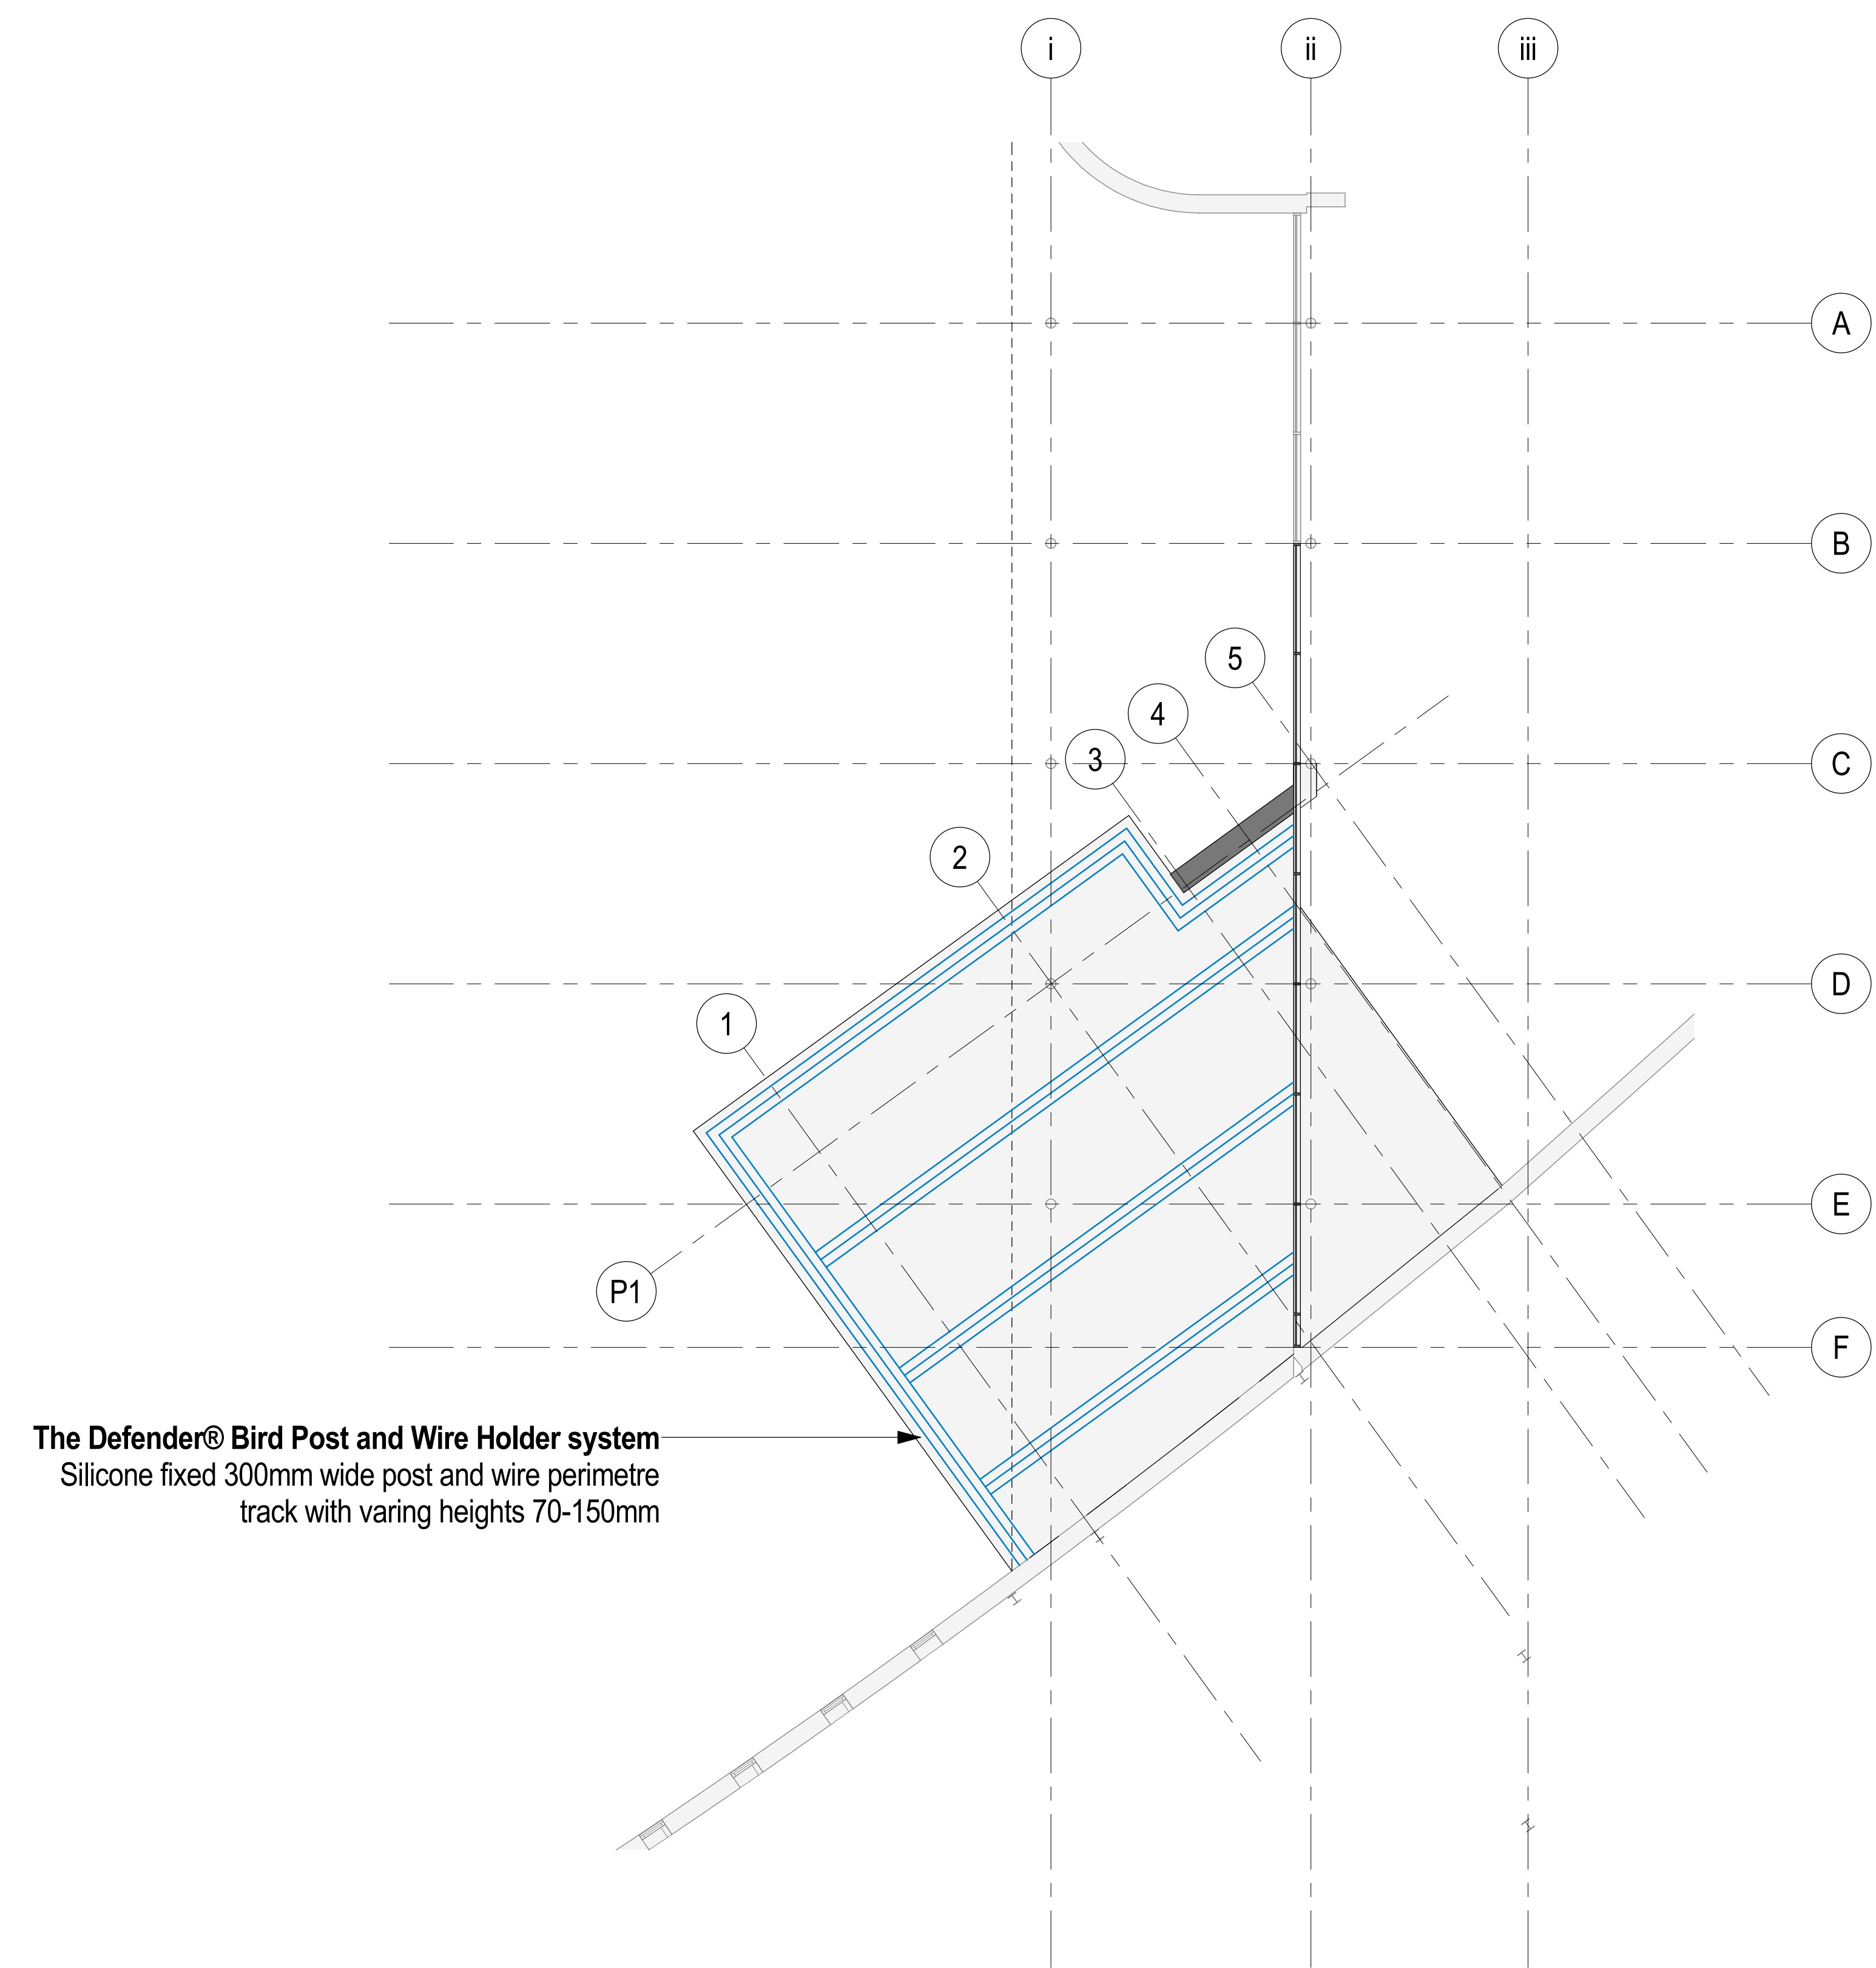

Proposed Roof Plan

1 : 100

|     |                    |          |    |     |
|-----|--------------------|----------|----|-----|
| P01 | Issue for planning | 12/06/24 | JP | PEH |
|-----|--------------------|----------|----|-----|

| Revision | Description | Date | Drawn | Checked |
|----------|-------------|------|-------|---------|
|----------|-------------|------|-------|---------|

Halliday Meecham Architects Limited

111 Piccadilly Manchester M1 2HY  
+44 (0)161 661 5566

4 Devonshire Street London W1W 5DT  
+44 (0)203 440 5175

hma@hallidaymeecham.com  
www.hallidaymeecham.com



|                 |            |                                          |        |          |         |
|-----------------|------------|------------------------------------------|--------|----------|---------|
| Client:         |            | Halliday Meecham                         |        |          |         |
| Project:        |            | St Annes Academy Heart Extension         |        |          |         |
| Phase/Location: |            | Hollin Ln, Middleton, Manchester M24 6XN |        |          |         |
| Drawing:        |            | Proposed Roof Plan                       |        |          |         |
| Scale @ A1      | Scale @ A3 | Date:                                    | Drawn: | Checked: | Job No. |
| 1:100           |            | 12/06/24                                 | JP     | PEH      | 5769    |
| Drawing Ref.    |            | 5769-HMA-STA-01-DR-A-00201               |        |          | Status: |
|                 |            |                                          |        |          | P01     |