



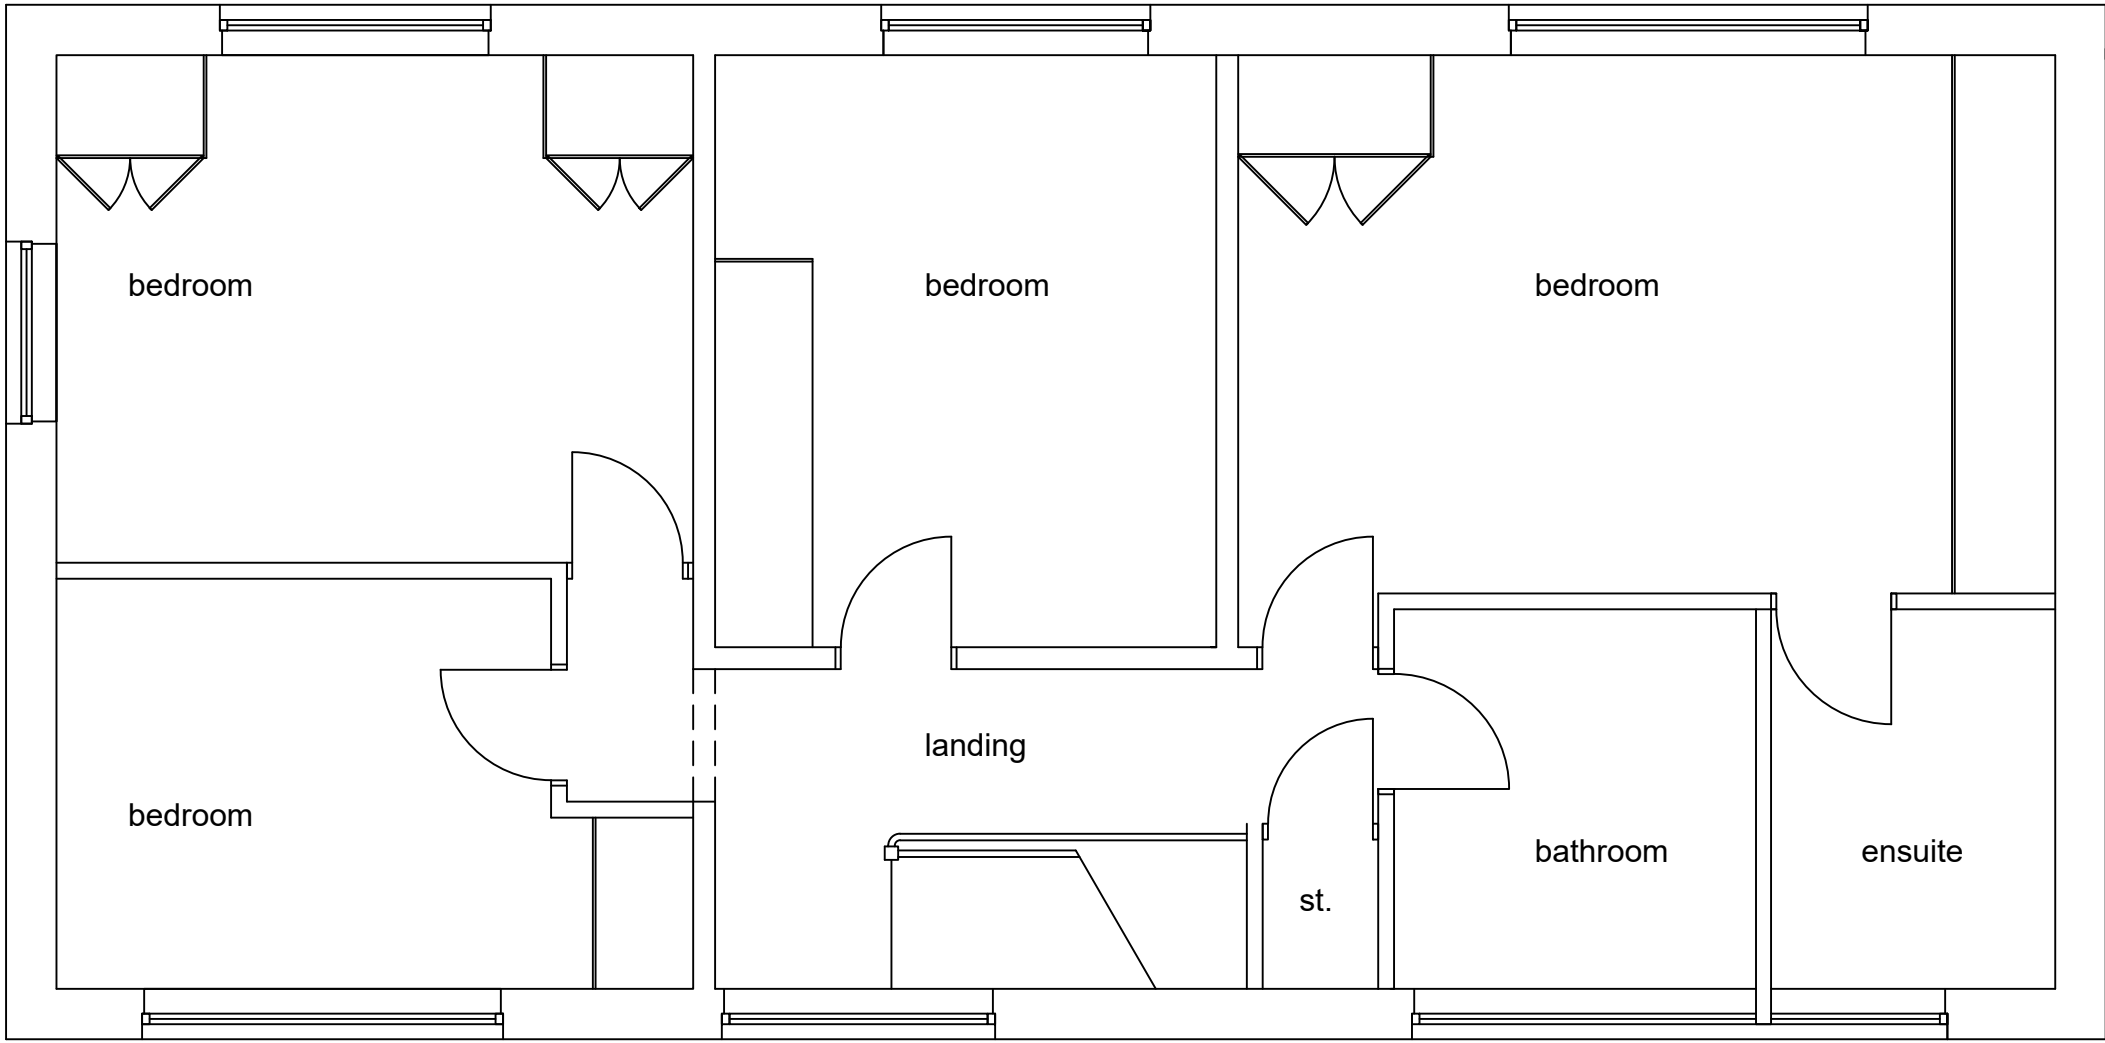


FIRST FLOOR PLAN
scale 1 - 50

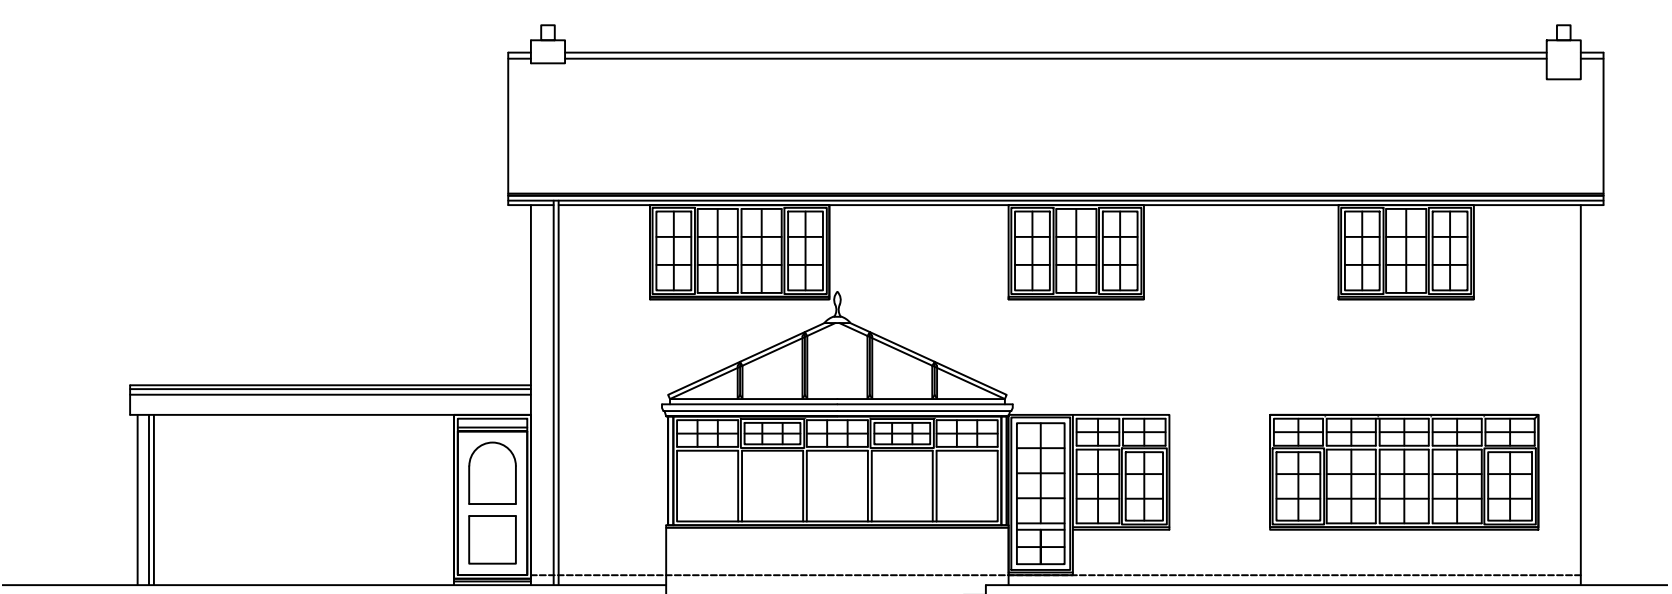


REAR ELEVATION
scale 1 - 100




FRONT ELEVATION
scale 1 - 100

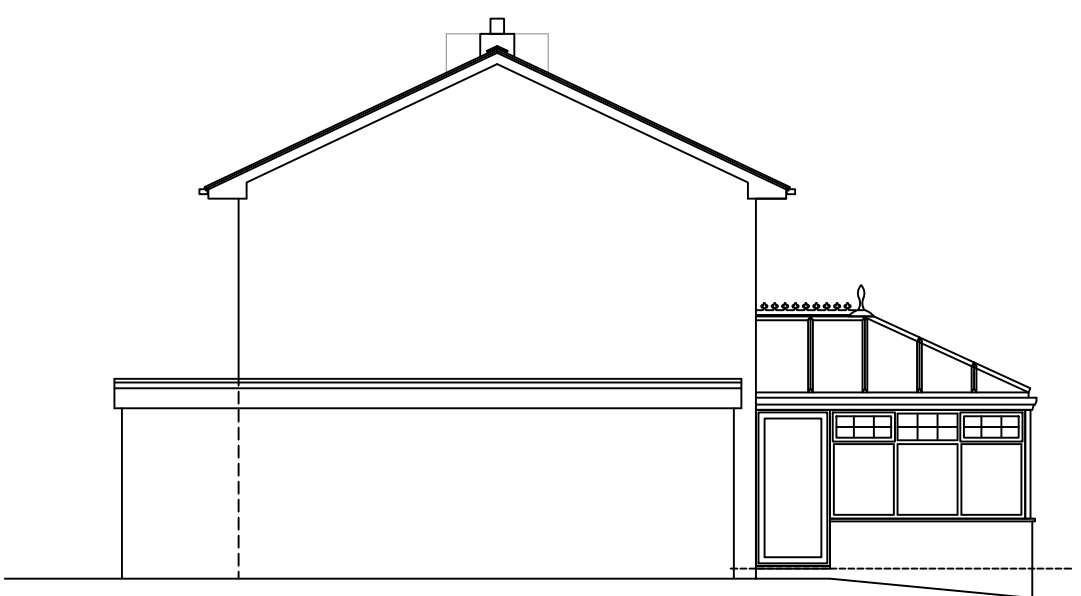

SIDE ELEVATION
scale 1 - 100

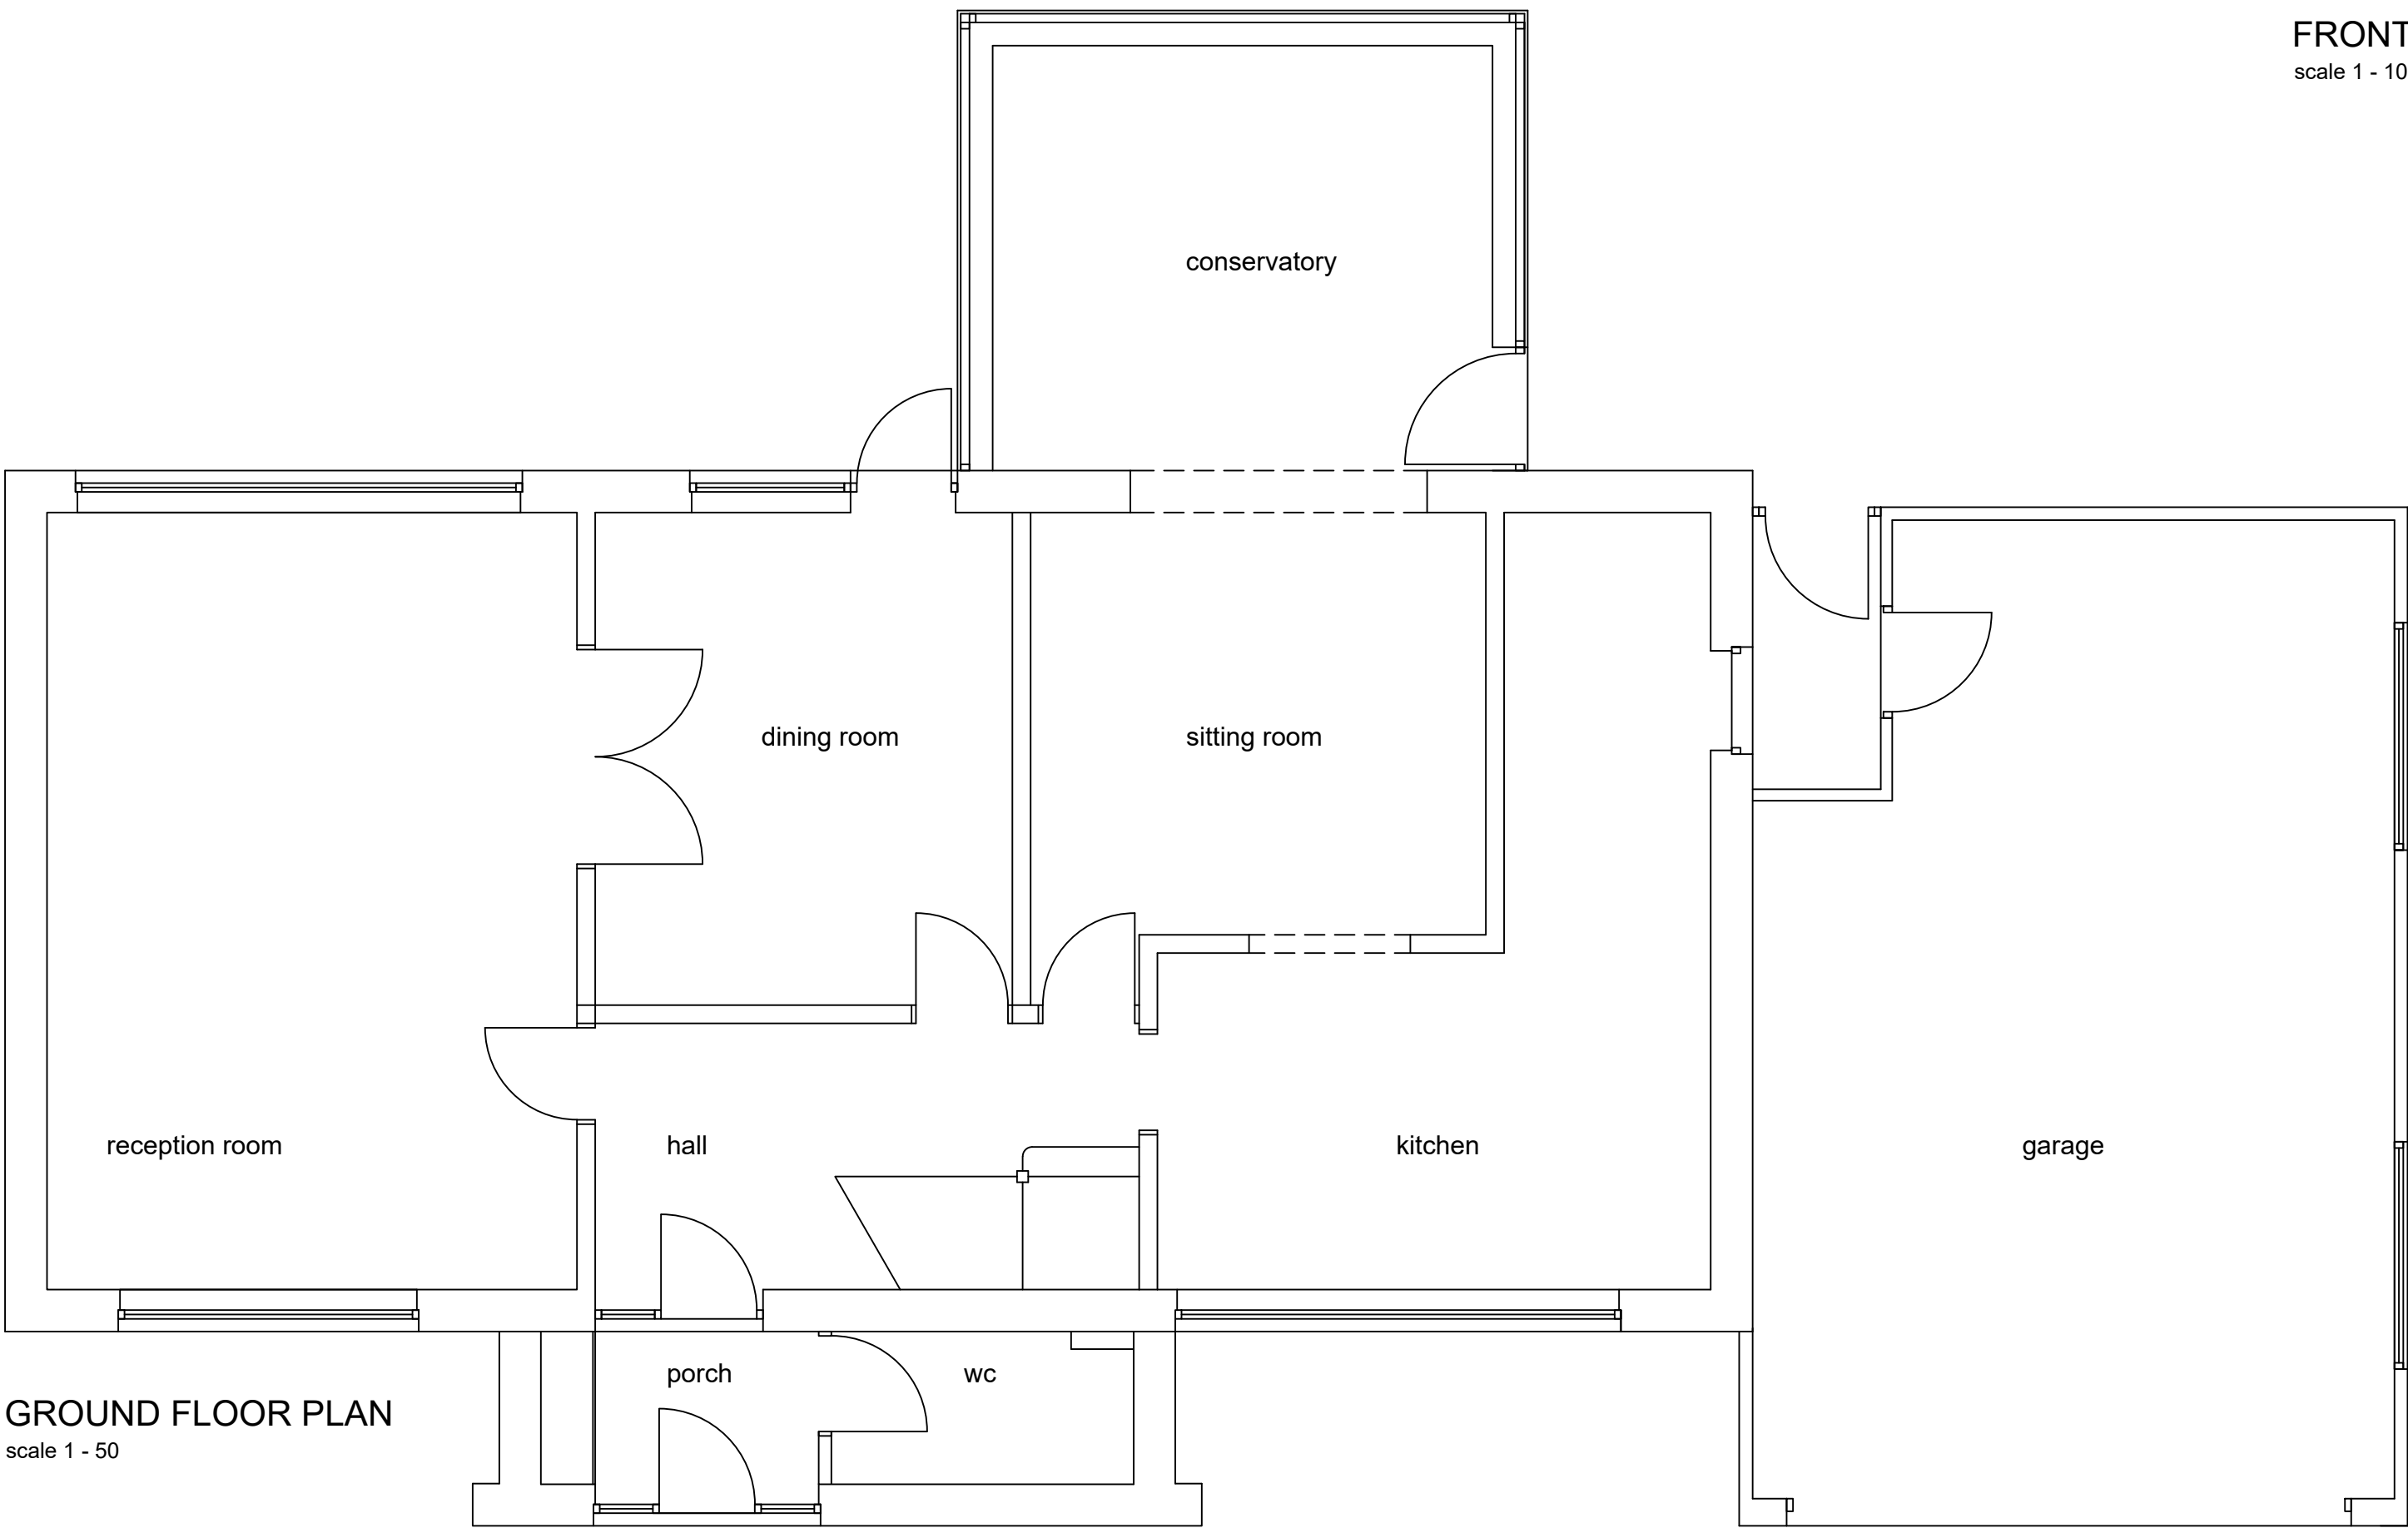

GROUND FLOOR PLAN
scale 1 - 50

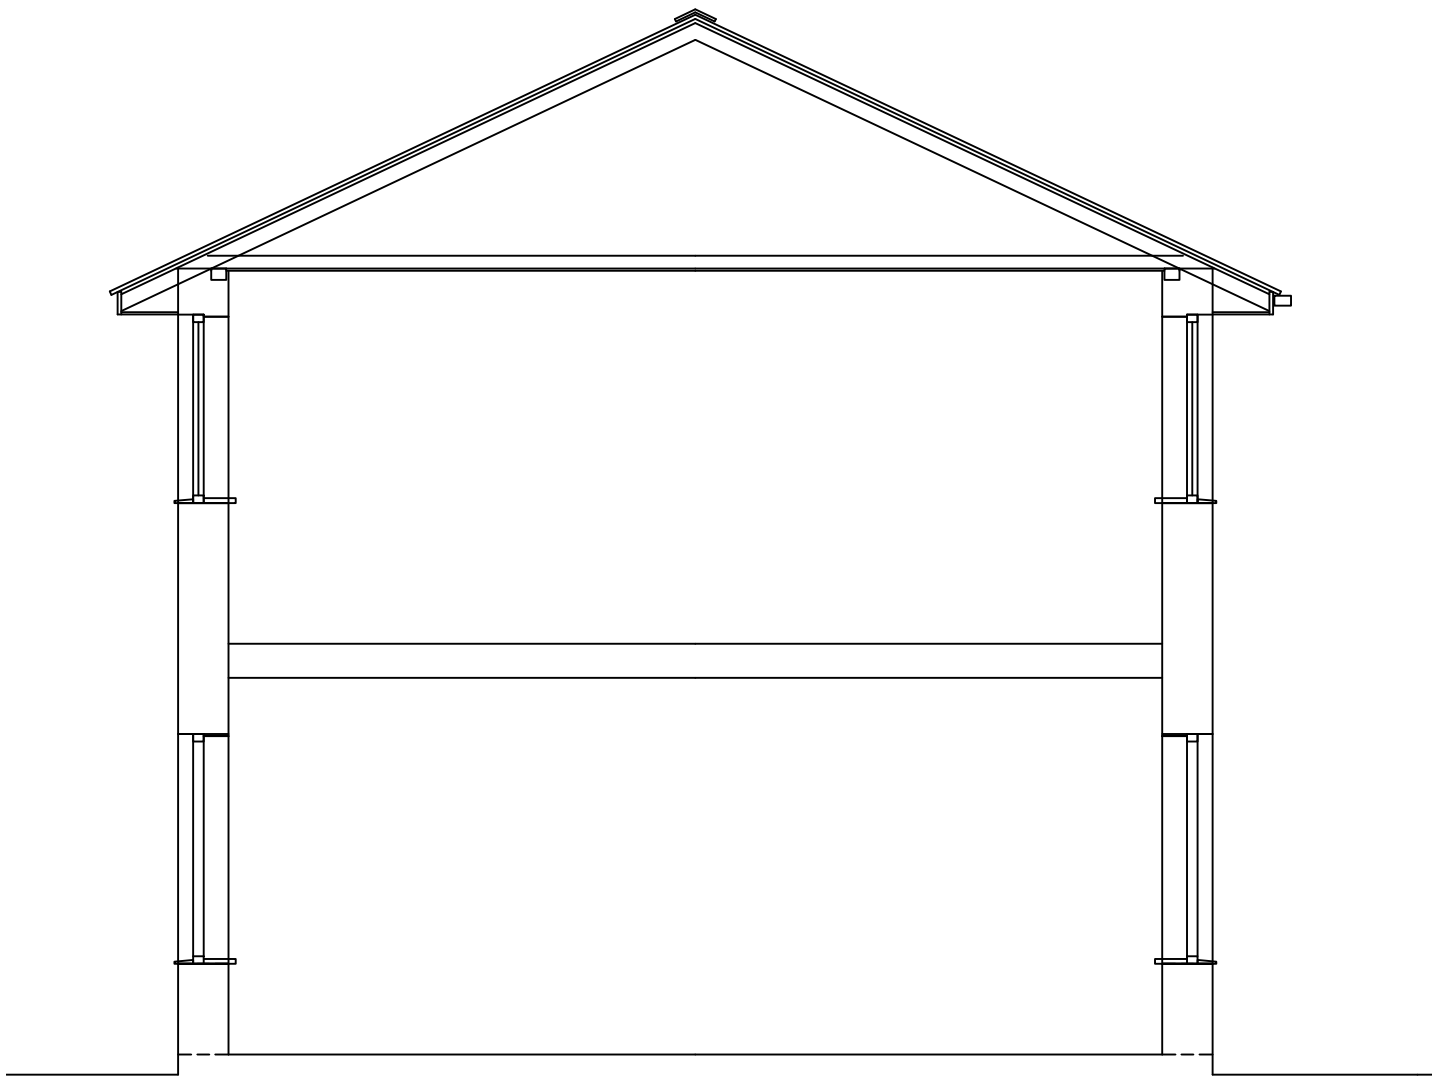

CROSS SECTION
scale 1 - 50

rev	date	description
 AJ COCKER ASSOCIATES CHARTERED BUILDING SURVEYORS New Century House 176 Drake Street Rochdale OL16 1UP Tel: 01706 764880 Fax: 01706 764881 www.ajcockerassociates.co.uk mail@ajcockerassociates.co.uk  RICS the mark of property professionalism worldwide		

Project:
1 Norford Way Rochdale
EXISTING LAYOUTS

scale: as noted@A1
date: Dec 22
drawn: IS

Client: Mr Khansary

Dwg. Nr. K229-01