




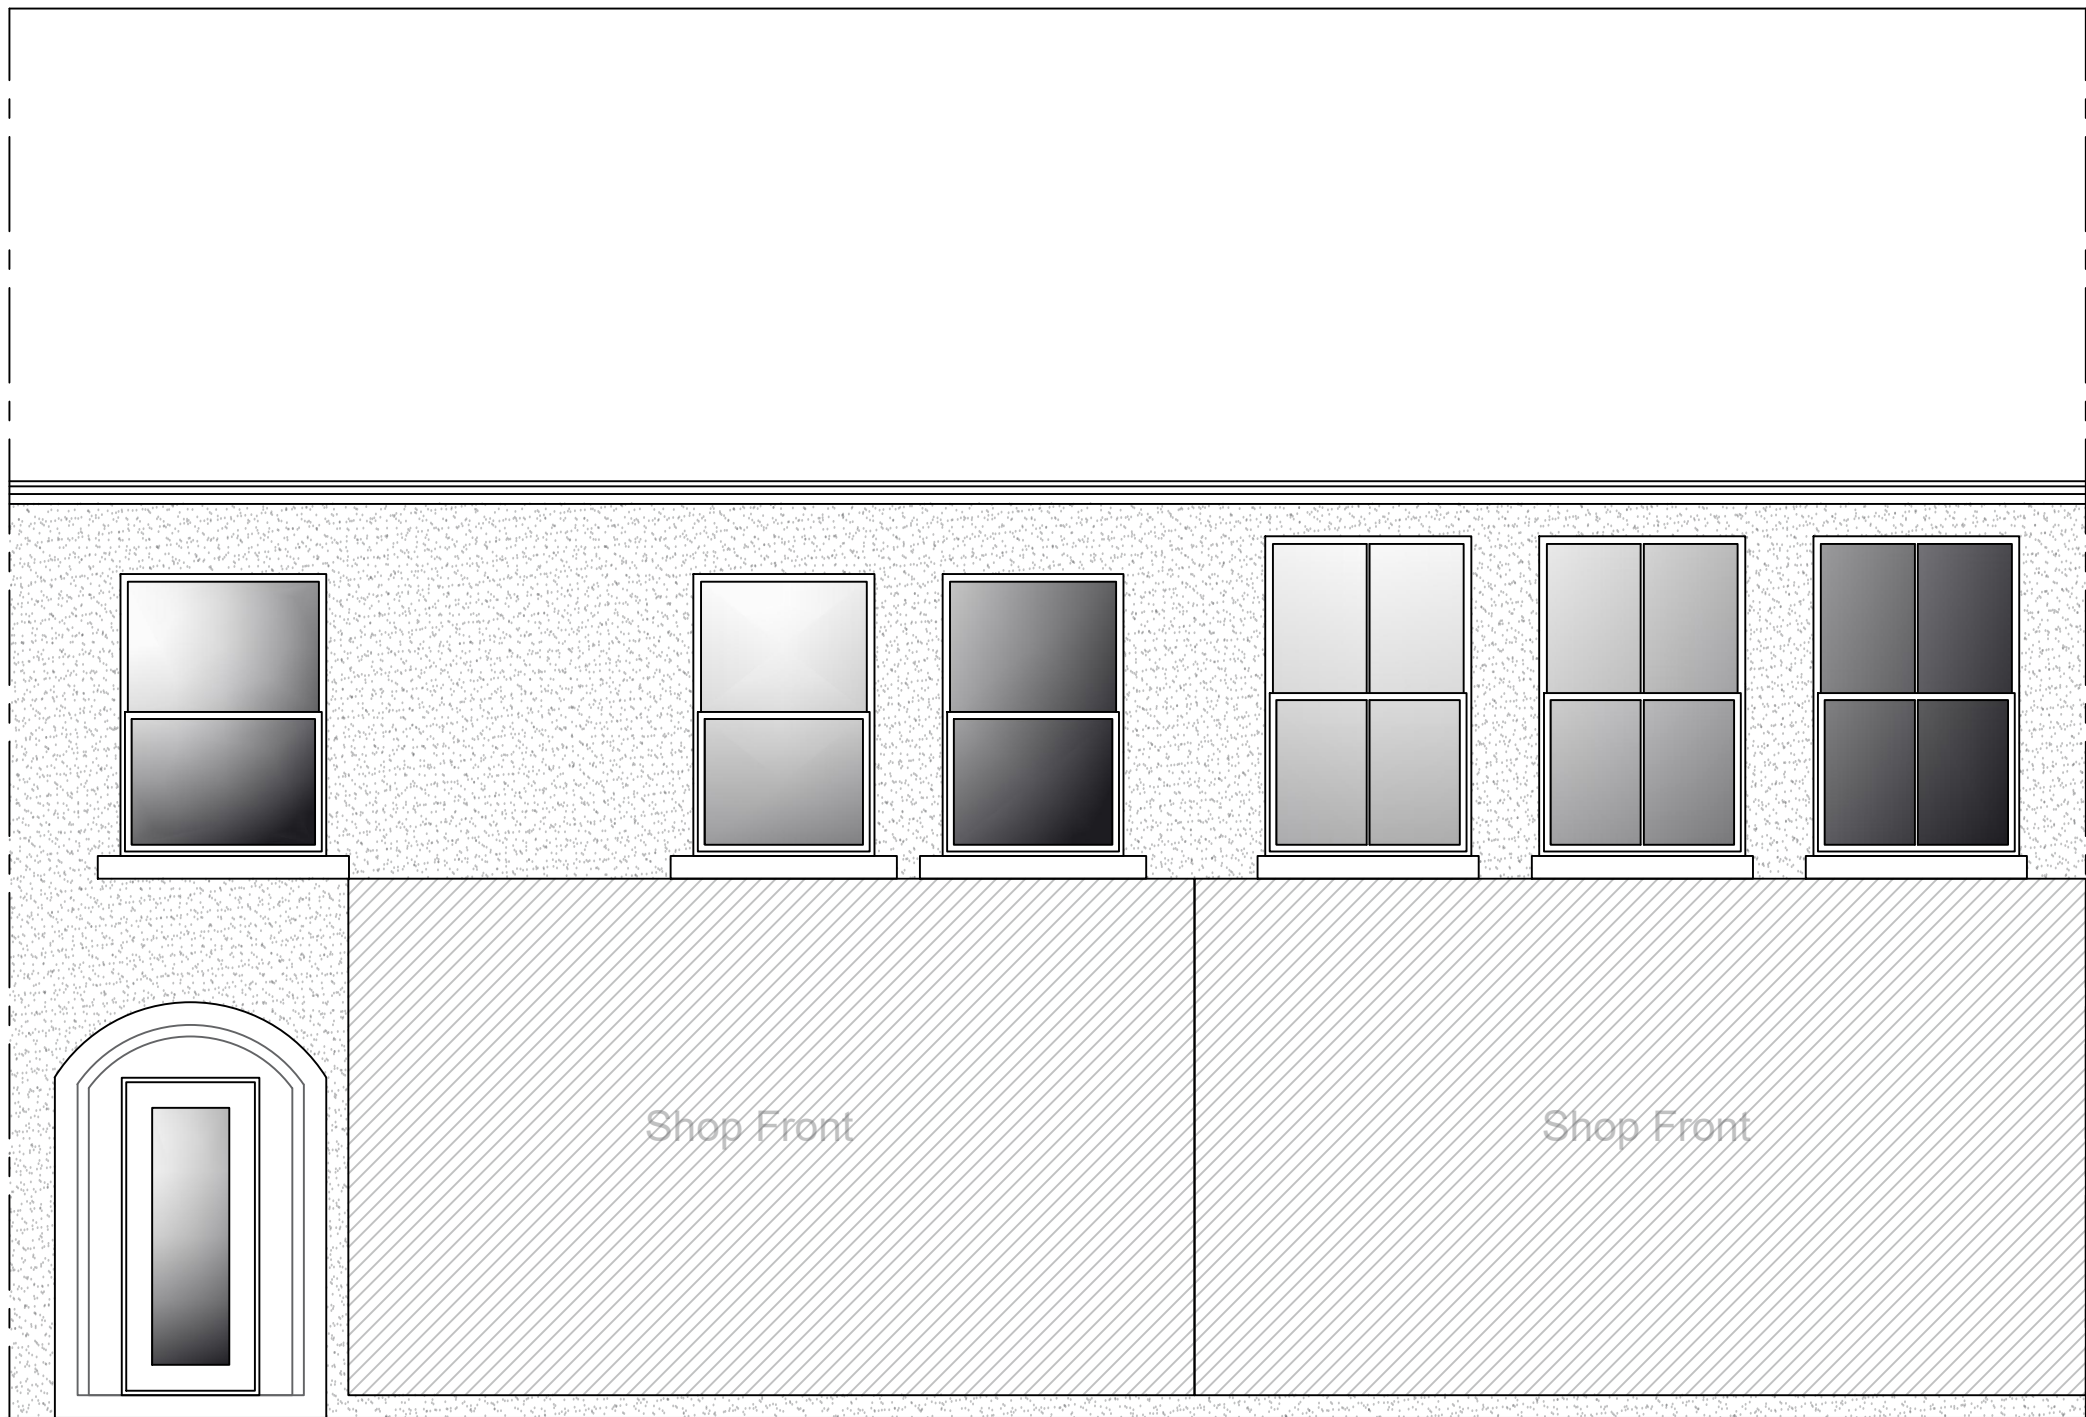

Existing and Proposed Front/North Elevation
1:50 Scale @ A1

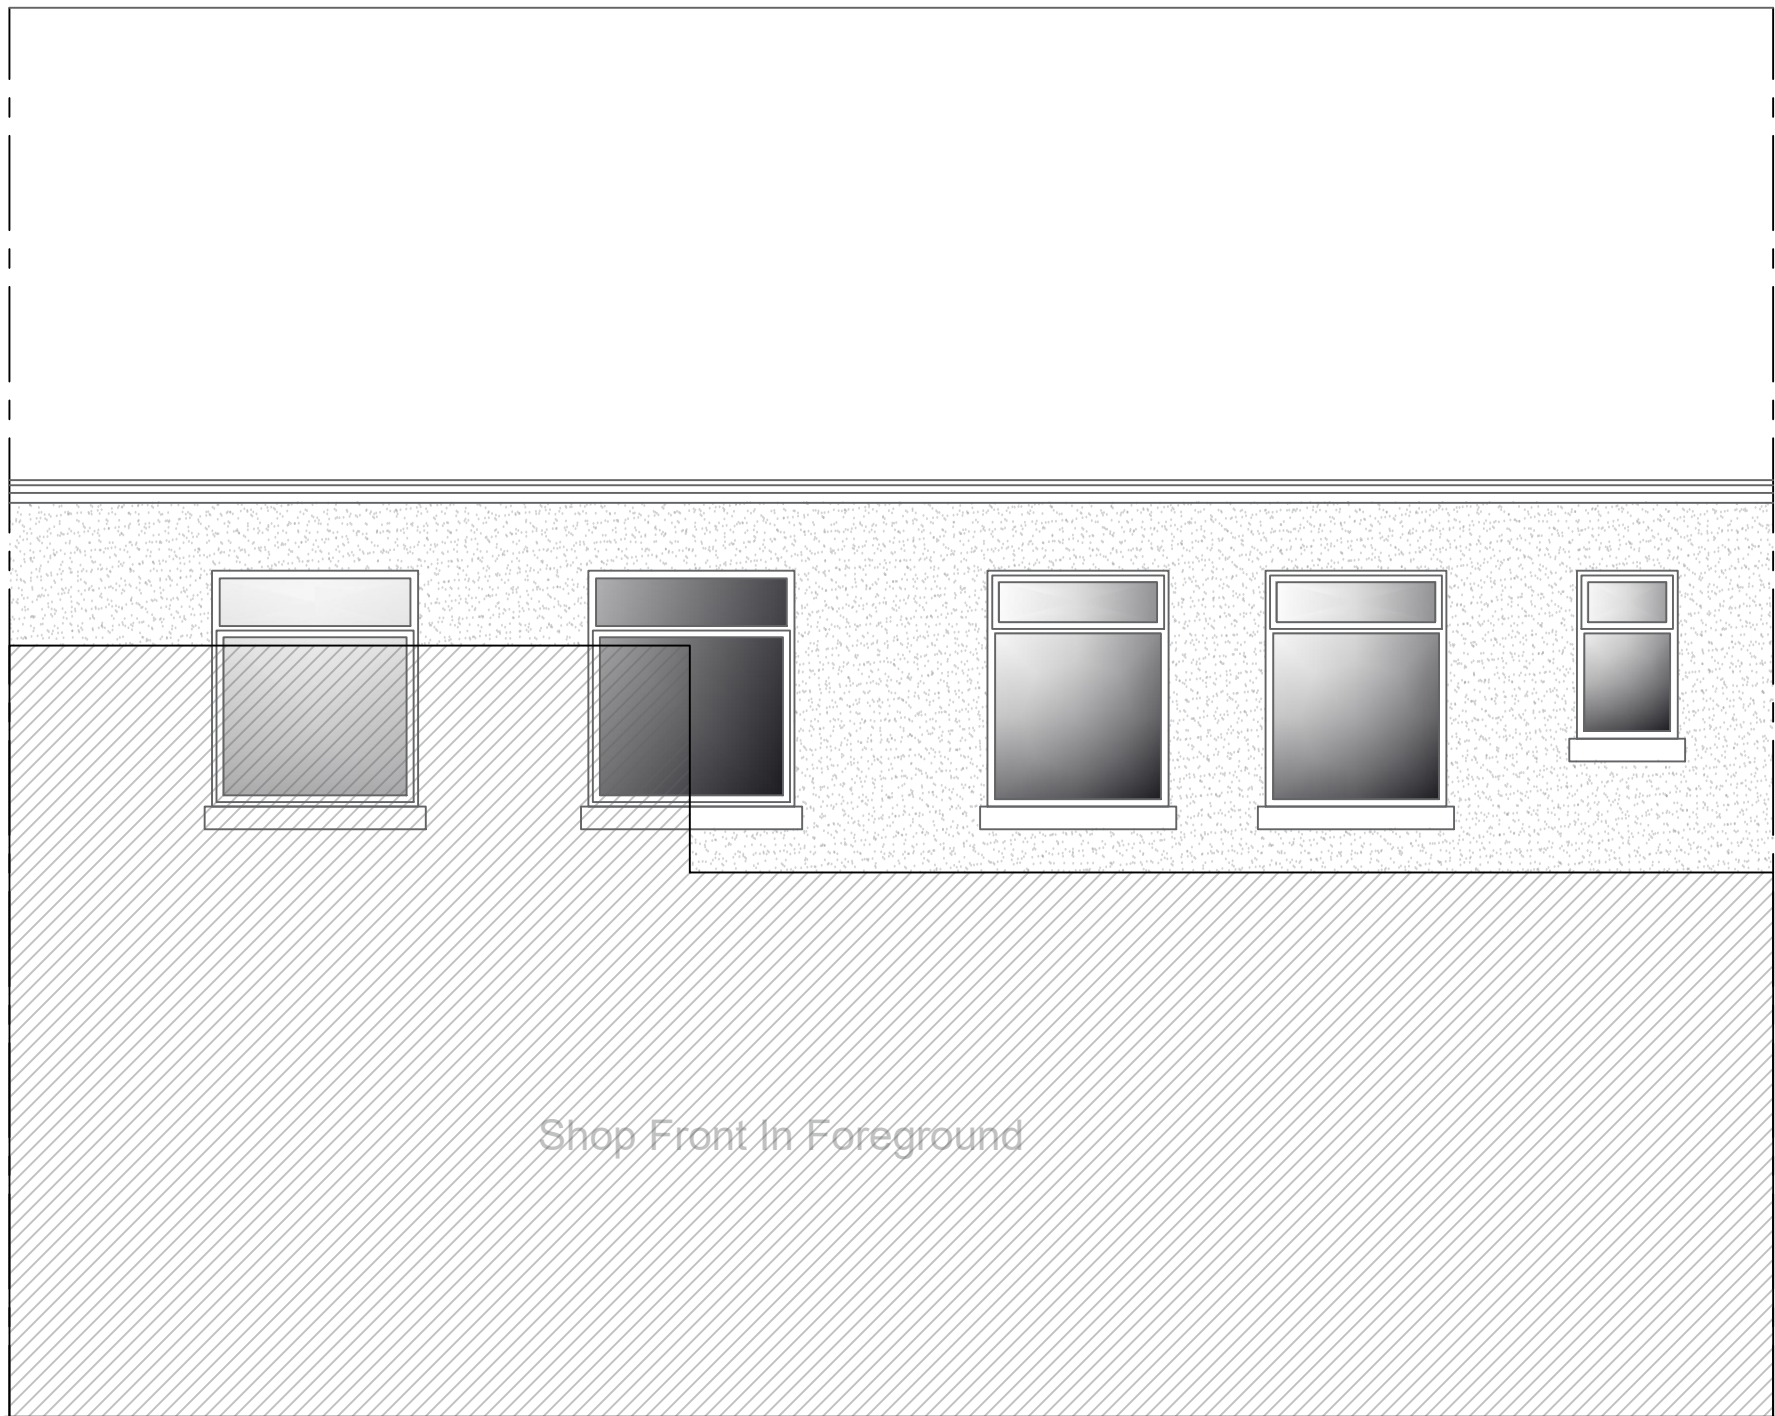

Existing Rear/South Elevation
1:50 Scale @ A1

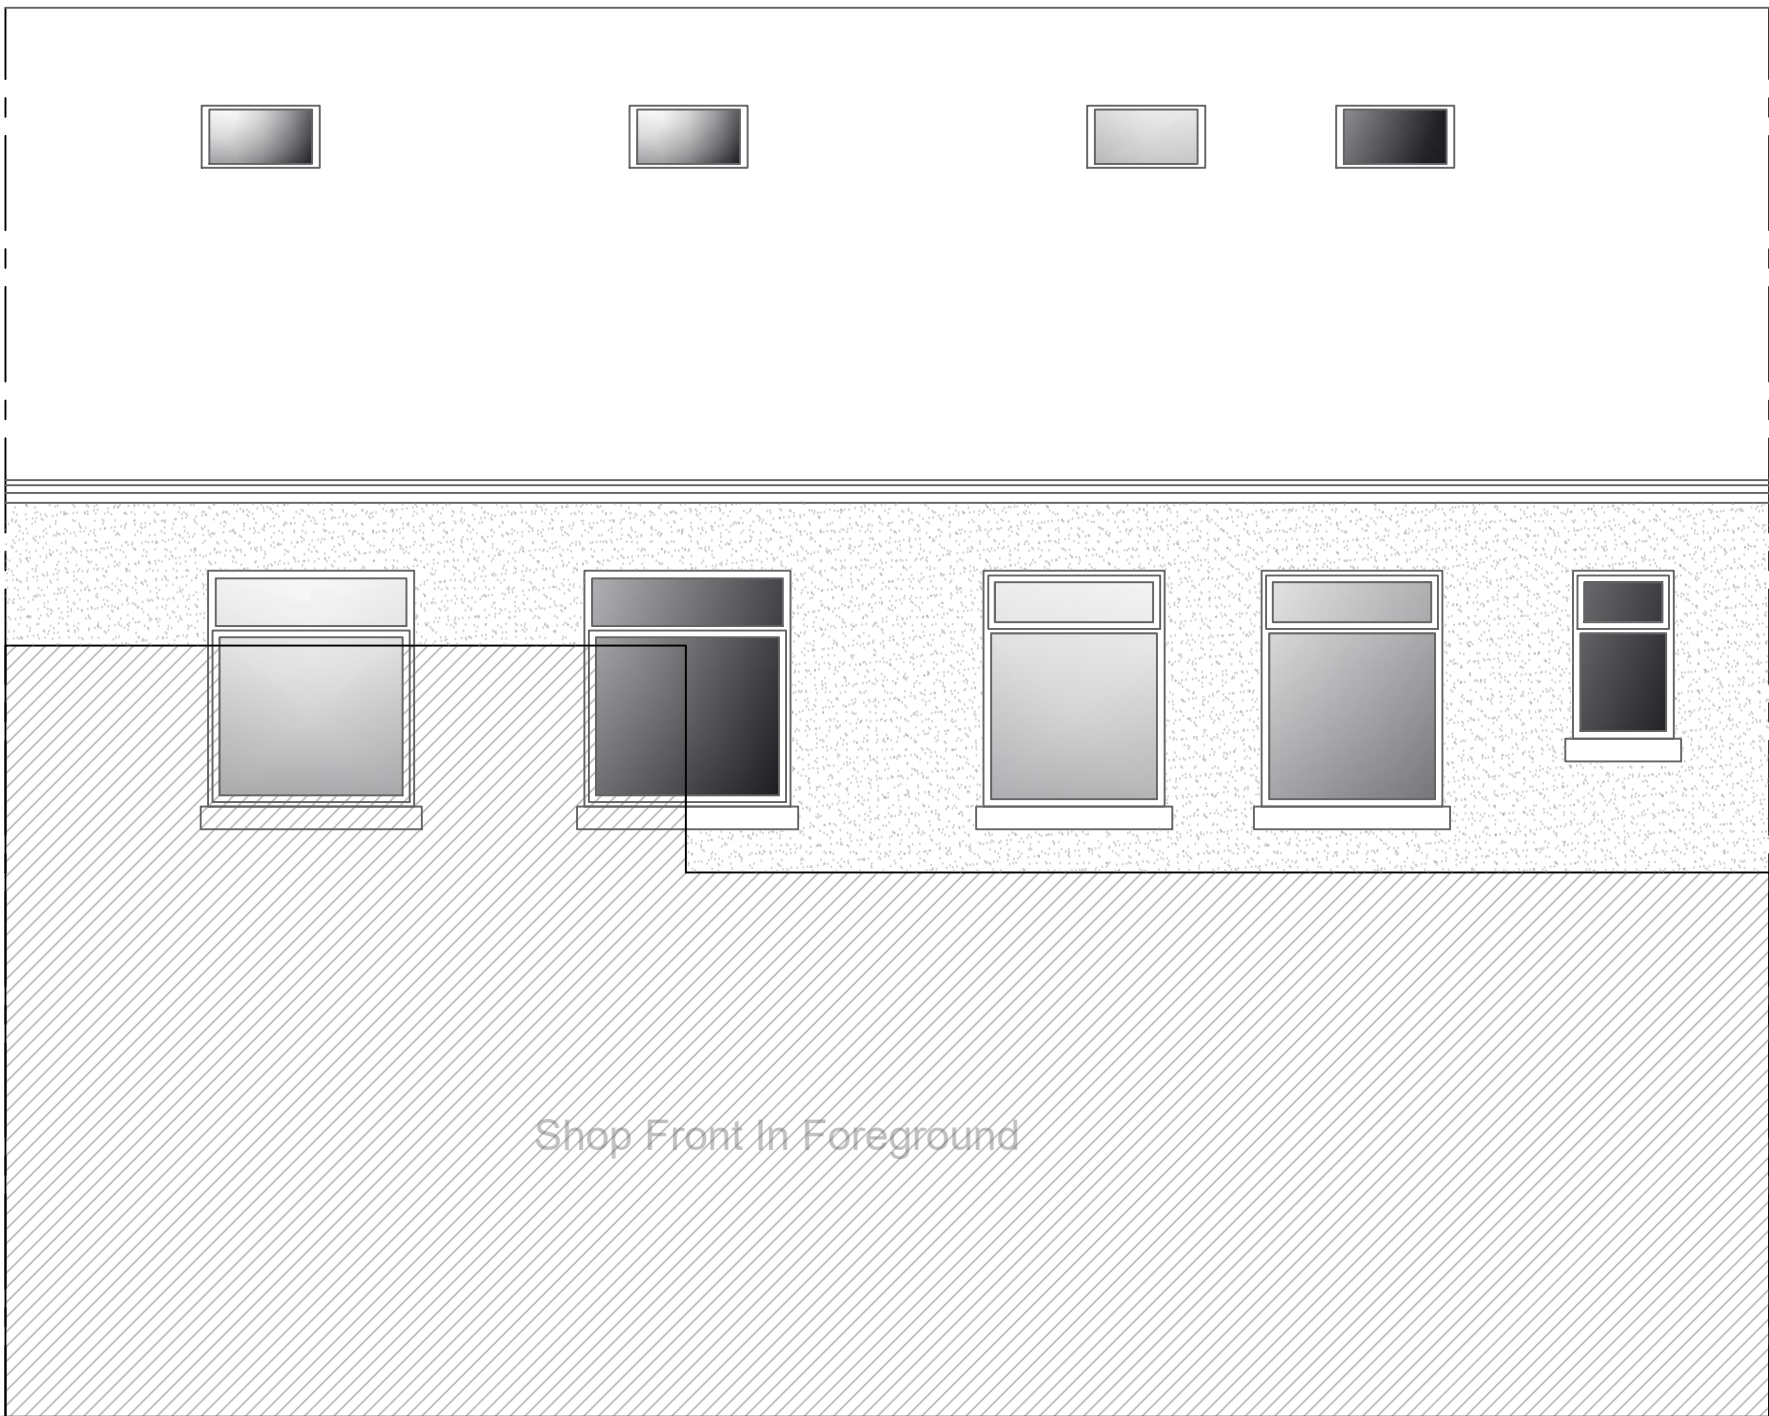

Proposed Rear/South Elevation
1:50 Scale @ A1

ATX

Building Design

Architecture & Interior Design

PROJECT :

Change Of Use, Office - HMO
25-27 Market Place OL10 1LA
Mr John Egan

DRAWING TITLE :

Existing and Proposed Elevations

SCALE :

1:50 @ A1

DRAWN BY :

JL

DATE :

06.2023

DWG N° :

002

REVISION :

-

CHECKED :

Mobile: 07567919149
Email: info@atxbuildingdesign.co.uk