



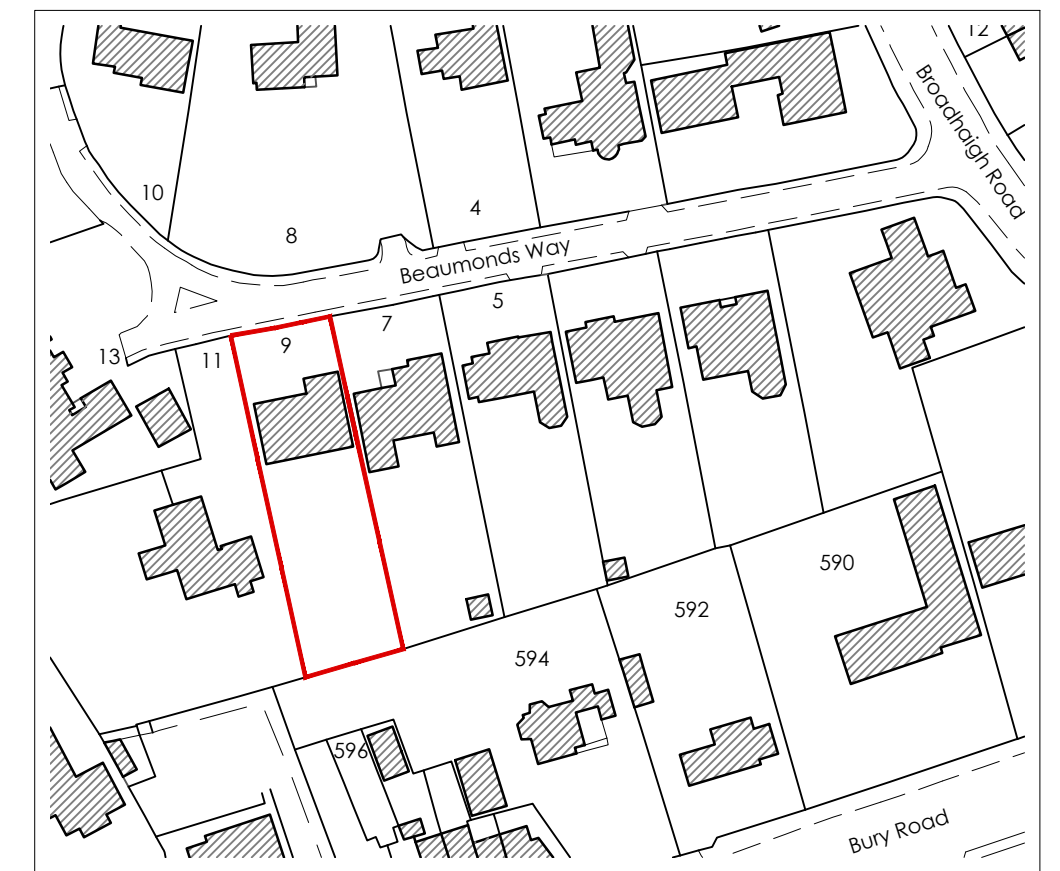

Site Location Plan
Scale: 1:1250
Key

Site Boundary

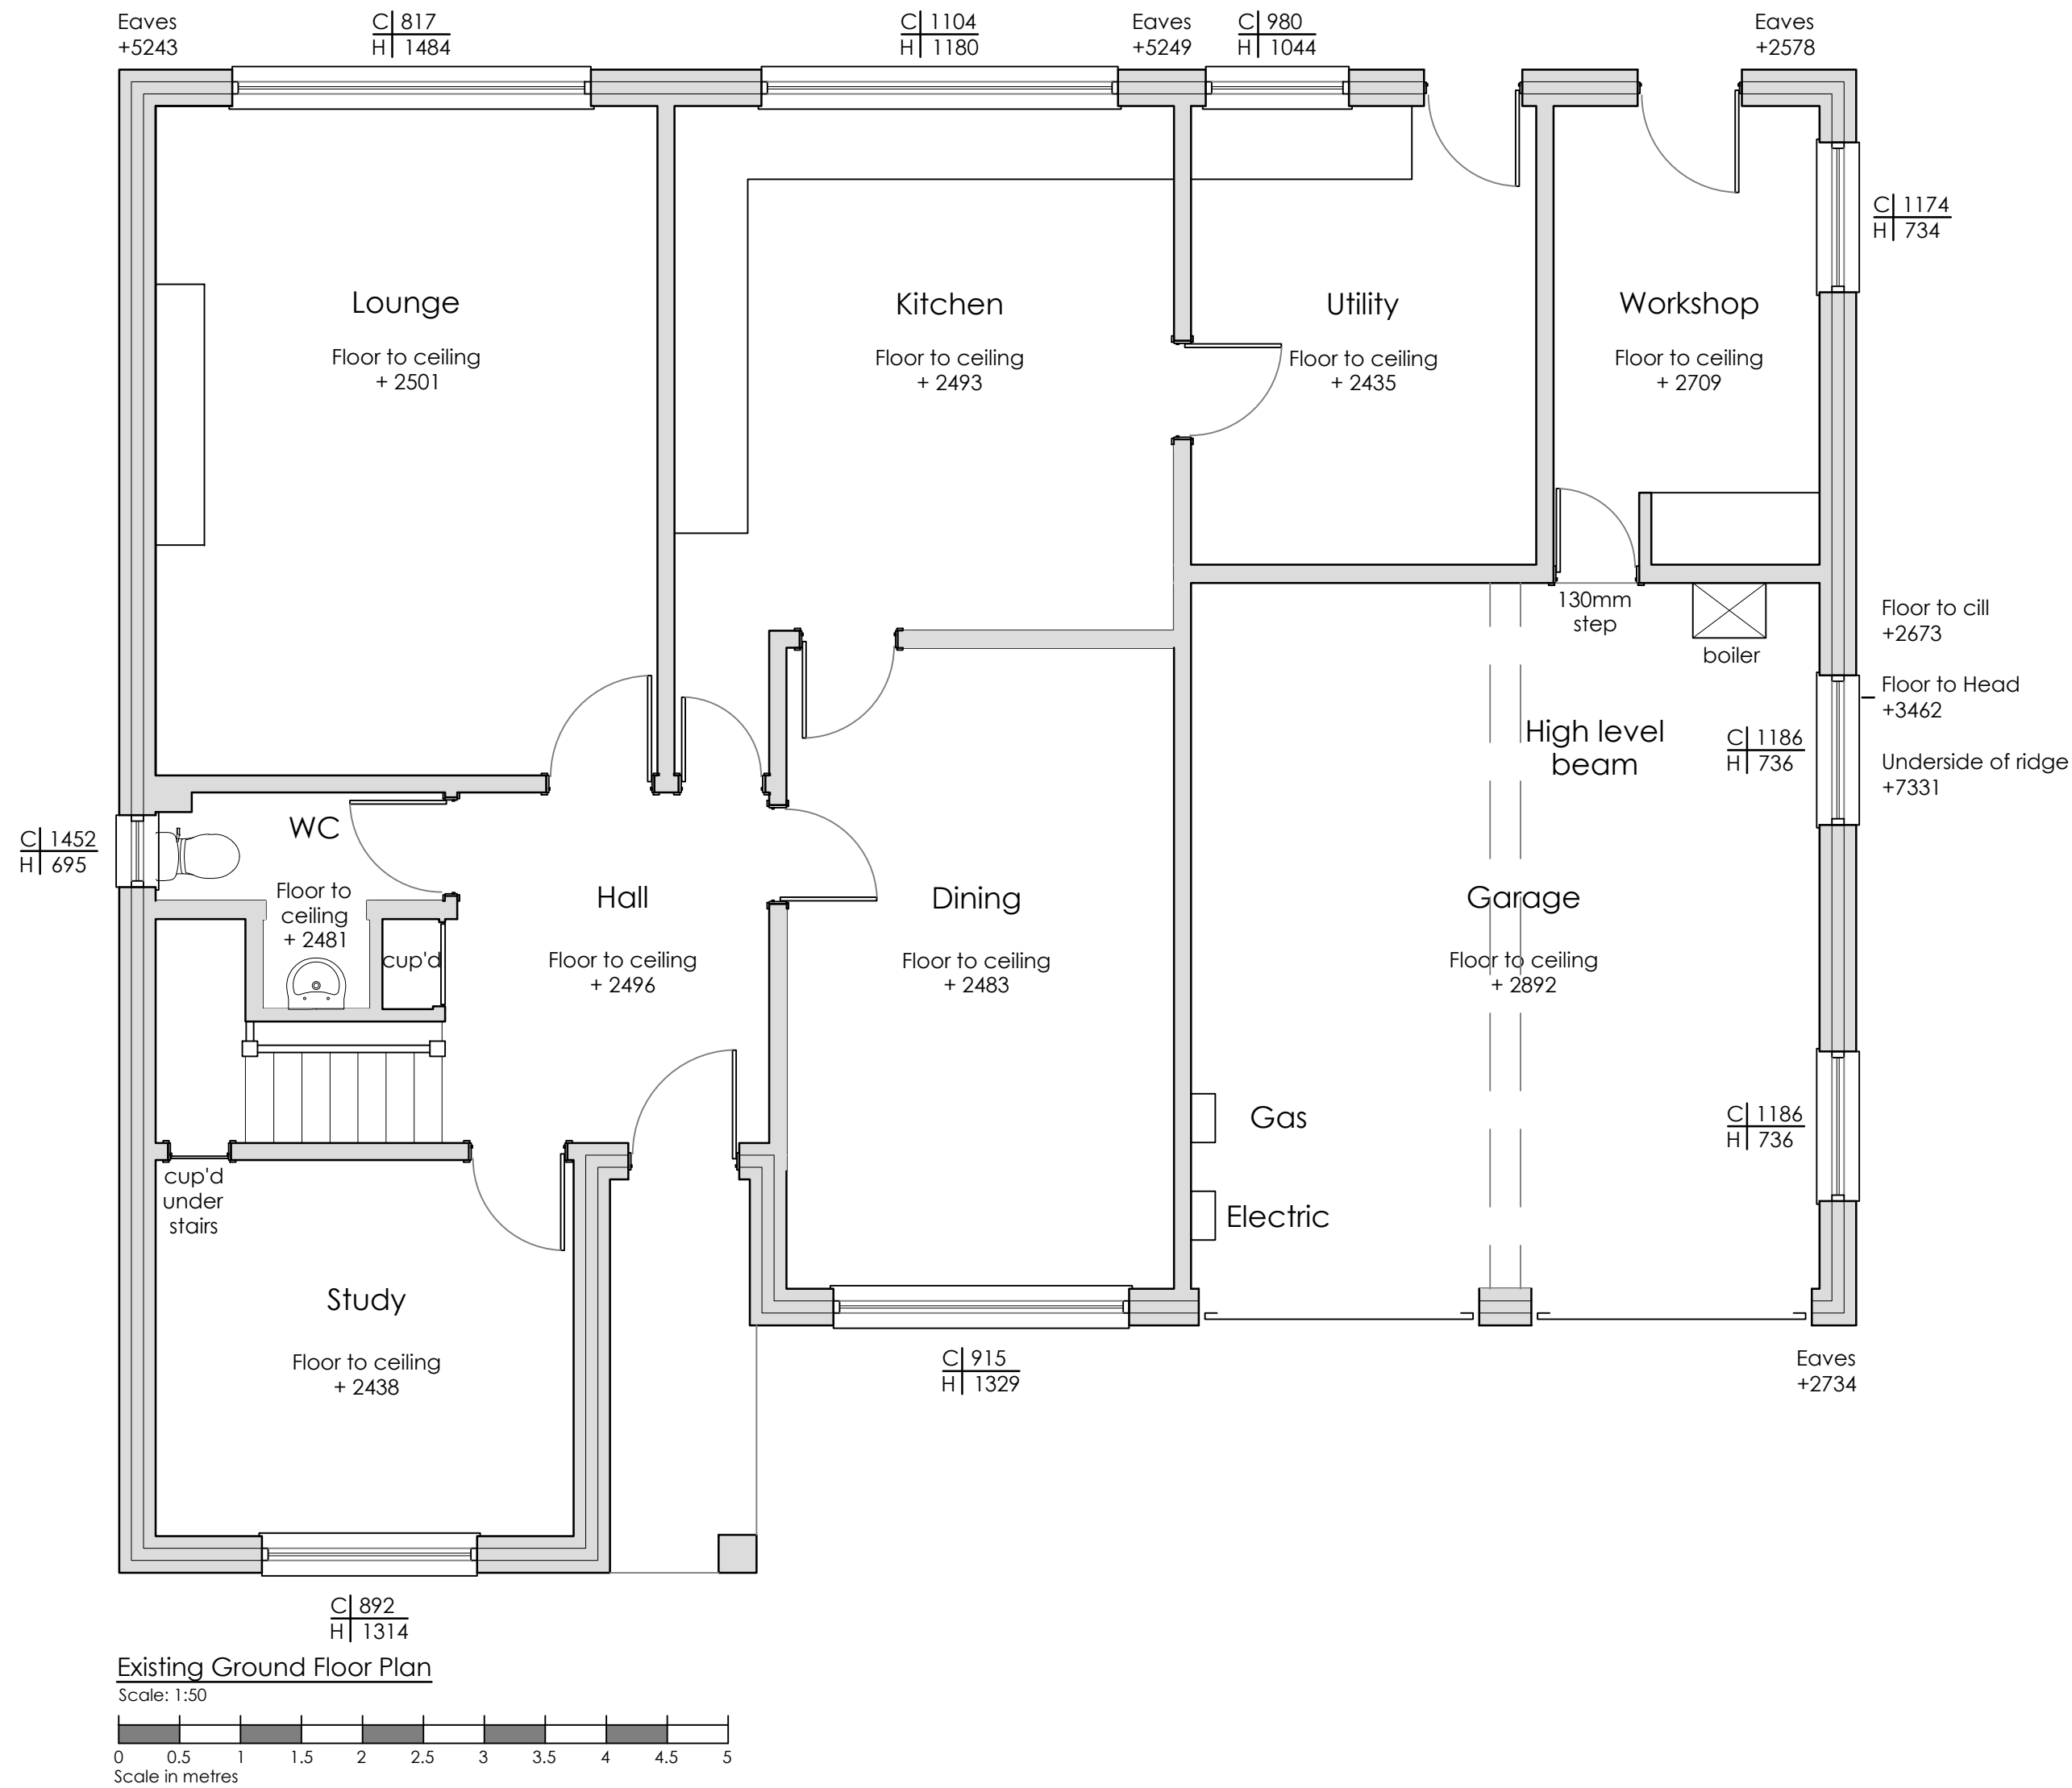

REV	Notes	Date	By
1	Initial design	08/09/2023	SMH
2	Revised design	08/09/2023	SMH
3	Final design	08/09/2023	SMH

CRISP
architecture
Email: studio@crisparchitecture.co.uk
Chartered Institute of
Architectural Technologists
Chartered Practice

Project: 9 Beaumonds Way, Bamford
Rochdale, OL11 5NL

Drawing Title: Existing Ground Floor Plan

Project No: 2347	File Identifier: 2347_72_02
Drawing No: 72_02	Revision:
Drawn By: SMH	Checked By: SMH
Scale: 1:50 @ A2	Date: 08/09/2023
Purpose of Issue: FEASIBILITY	
Drawing Status: PLANNING	