



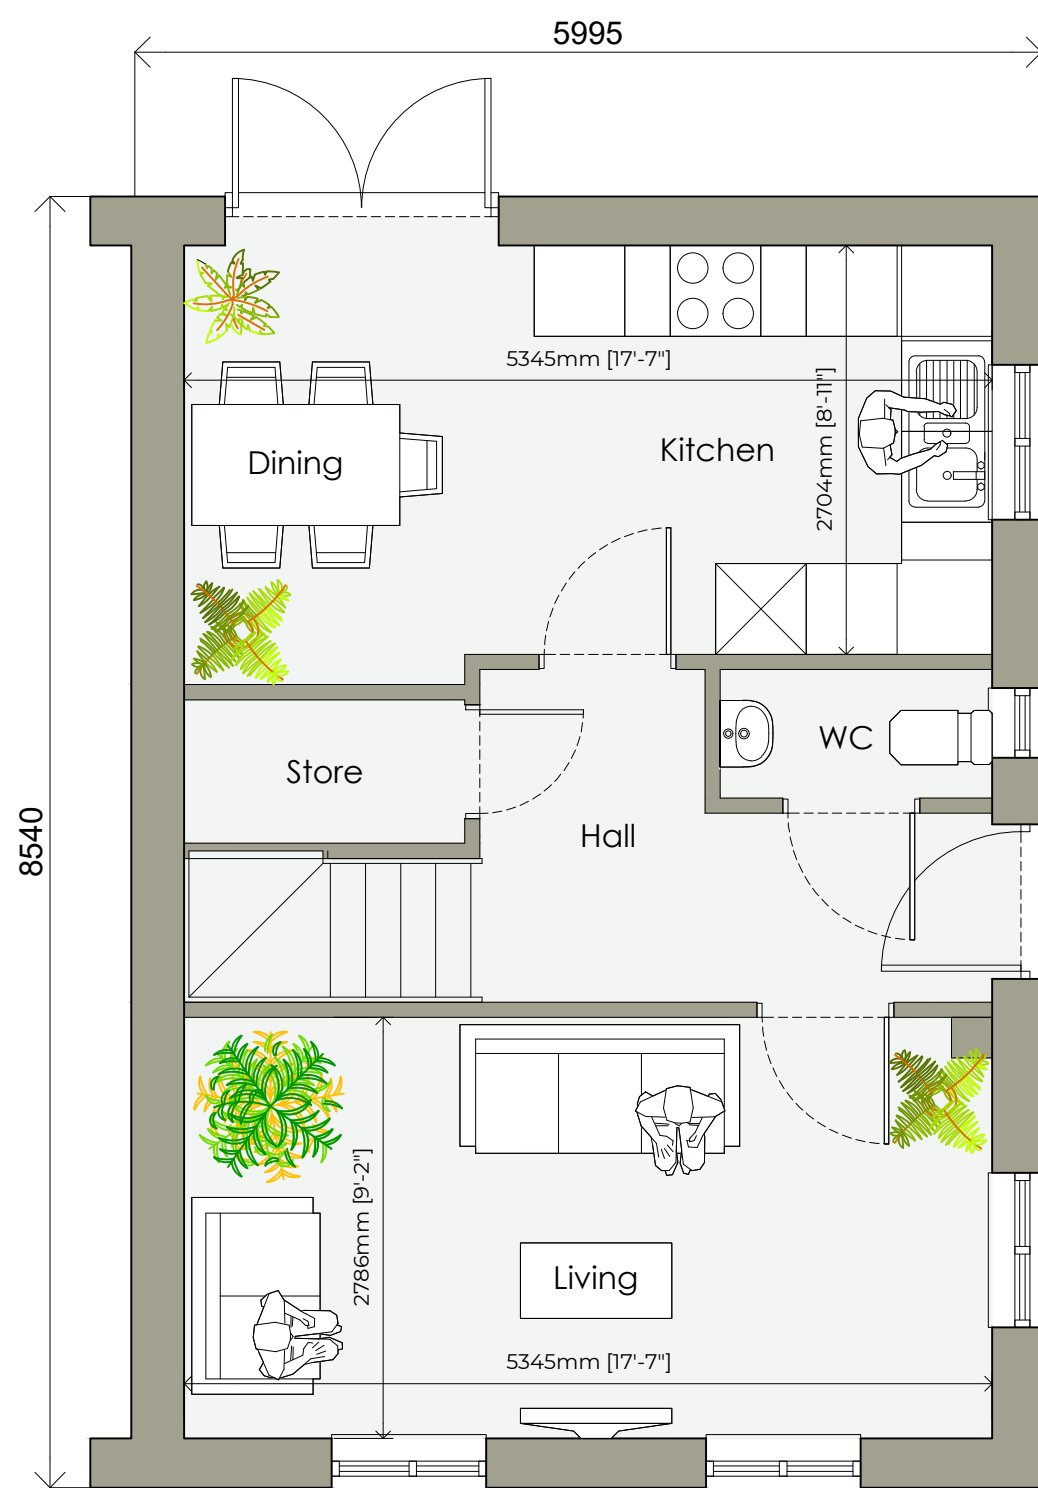

Ground Floor (1:50)

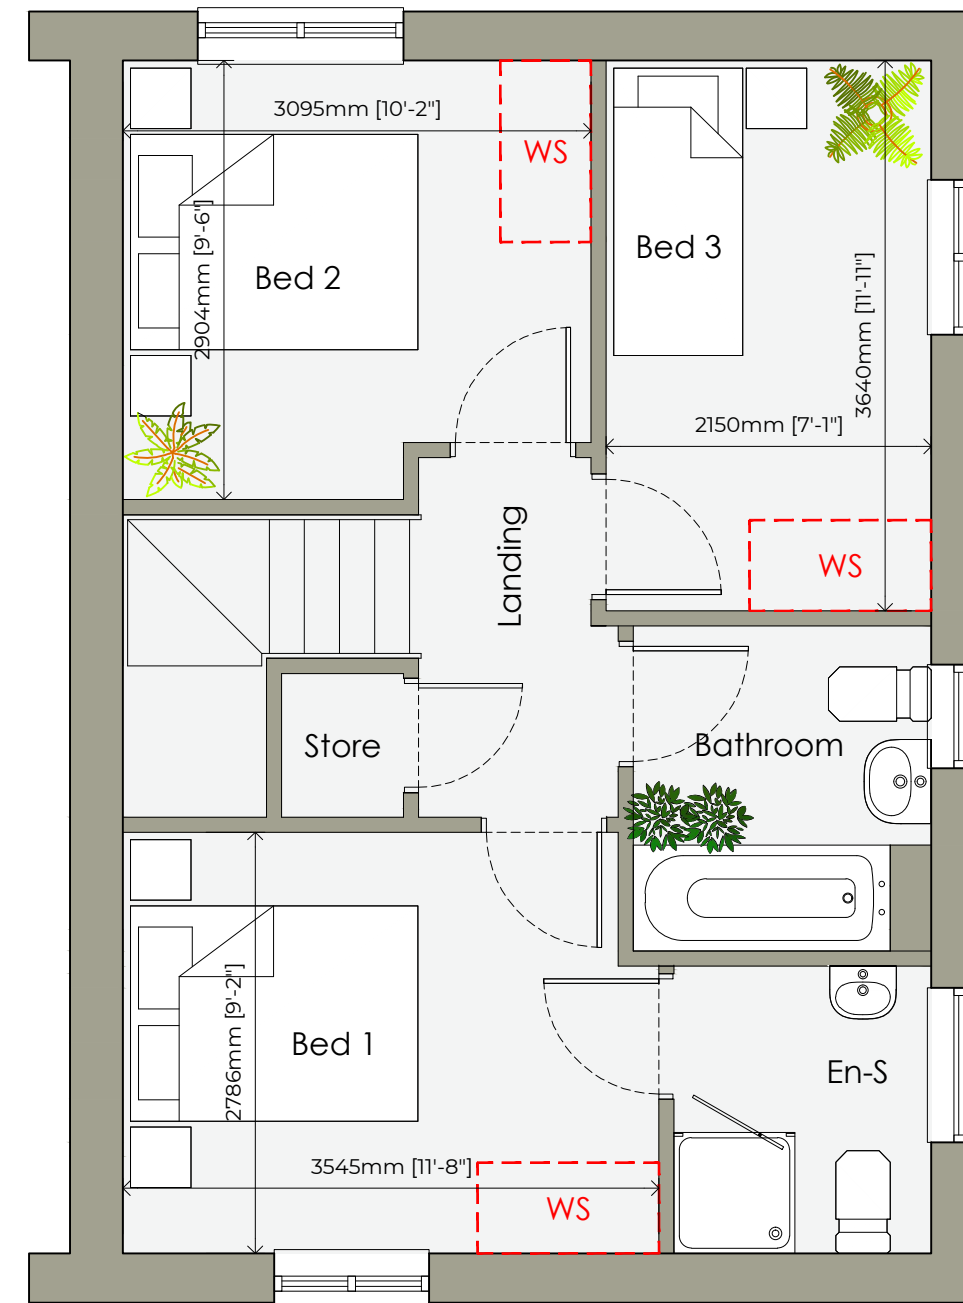


First Floor (1:50)



Side Elevation (1:100)



Rear Elevation (Det) (1:100)

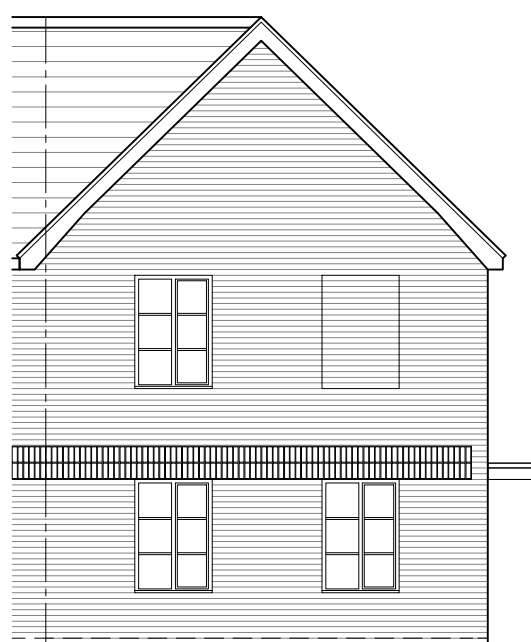

Front Elevation (Semi Det)



Front Elevation (Det) (1:100)




Side Elevation (Side Access) (1:100)



Rear Elevation (Semi Det) (1:100)

Oak

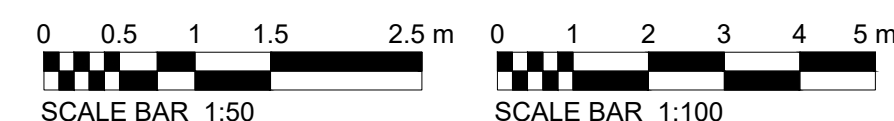

Stonebond.

Stonebond Properties (Manchester)Ltd
Registered Office:
Suite 5, Egerton House
Towers Business Park
Wilmslow Rd
Didsbury, M20 2DX

site:	Edenfiels Road Norden		
title:	OAK 3 Bed (914 sqft)		
scale: @A2	1:50/1:100	drawn by:	SMc
date:	Oct 2023	checked:	
drawing no:	SBM-001-Ht-OAK		
sheet no:	Sheet 1 of 1		revision: