



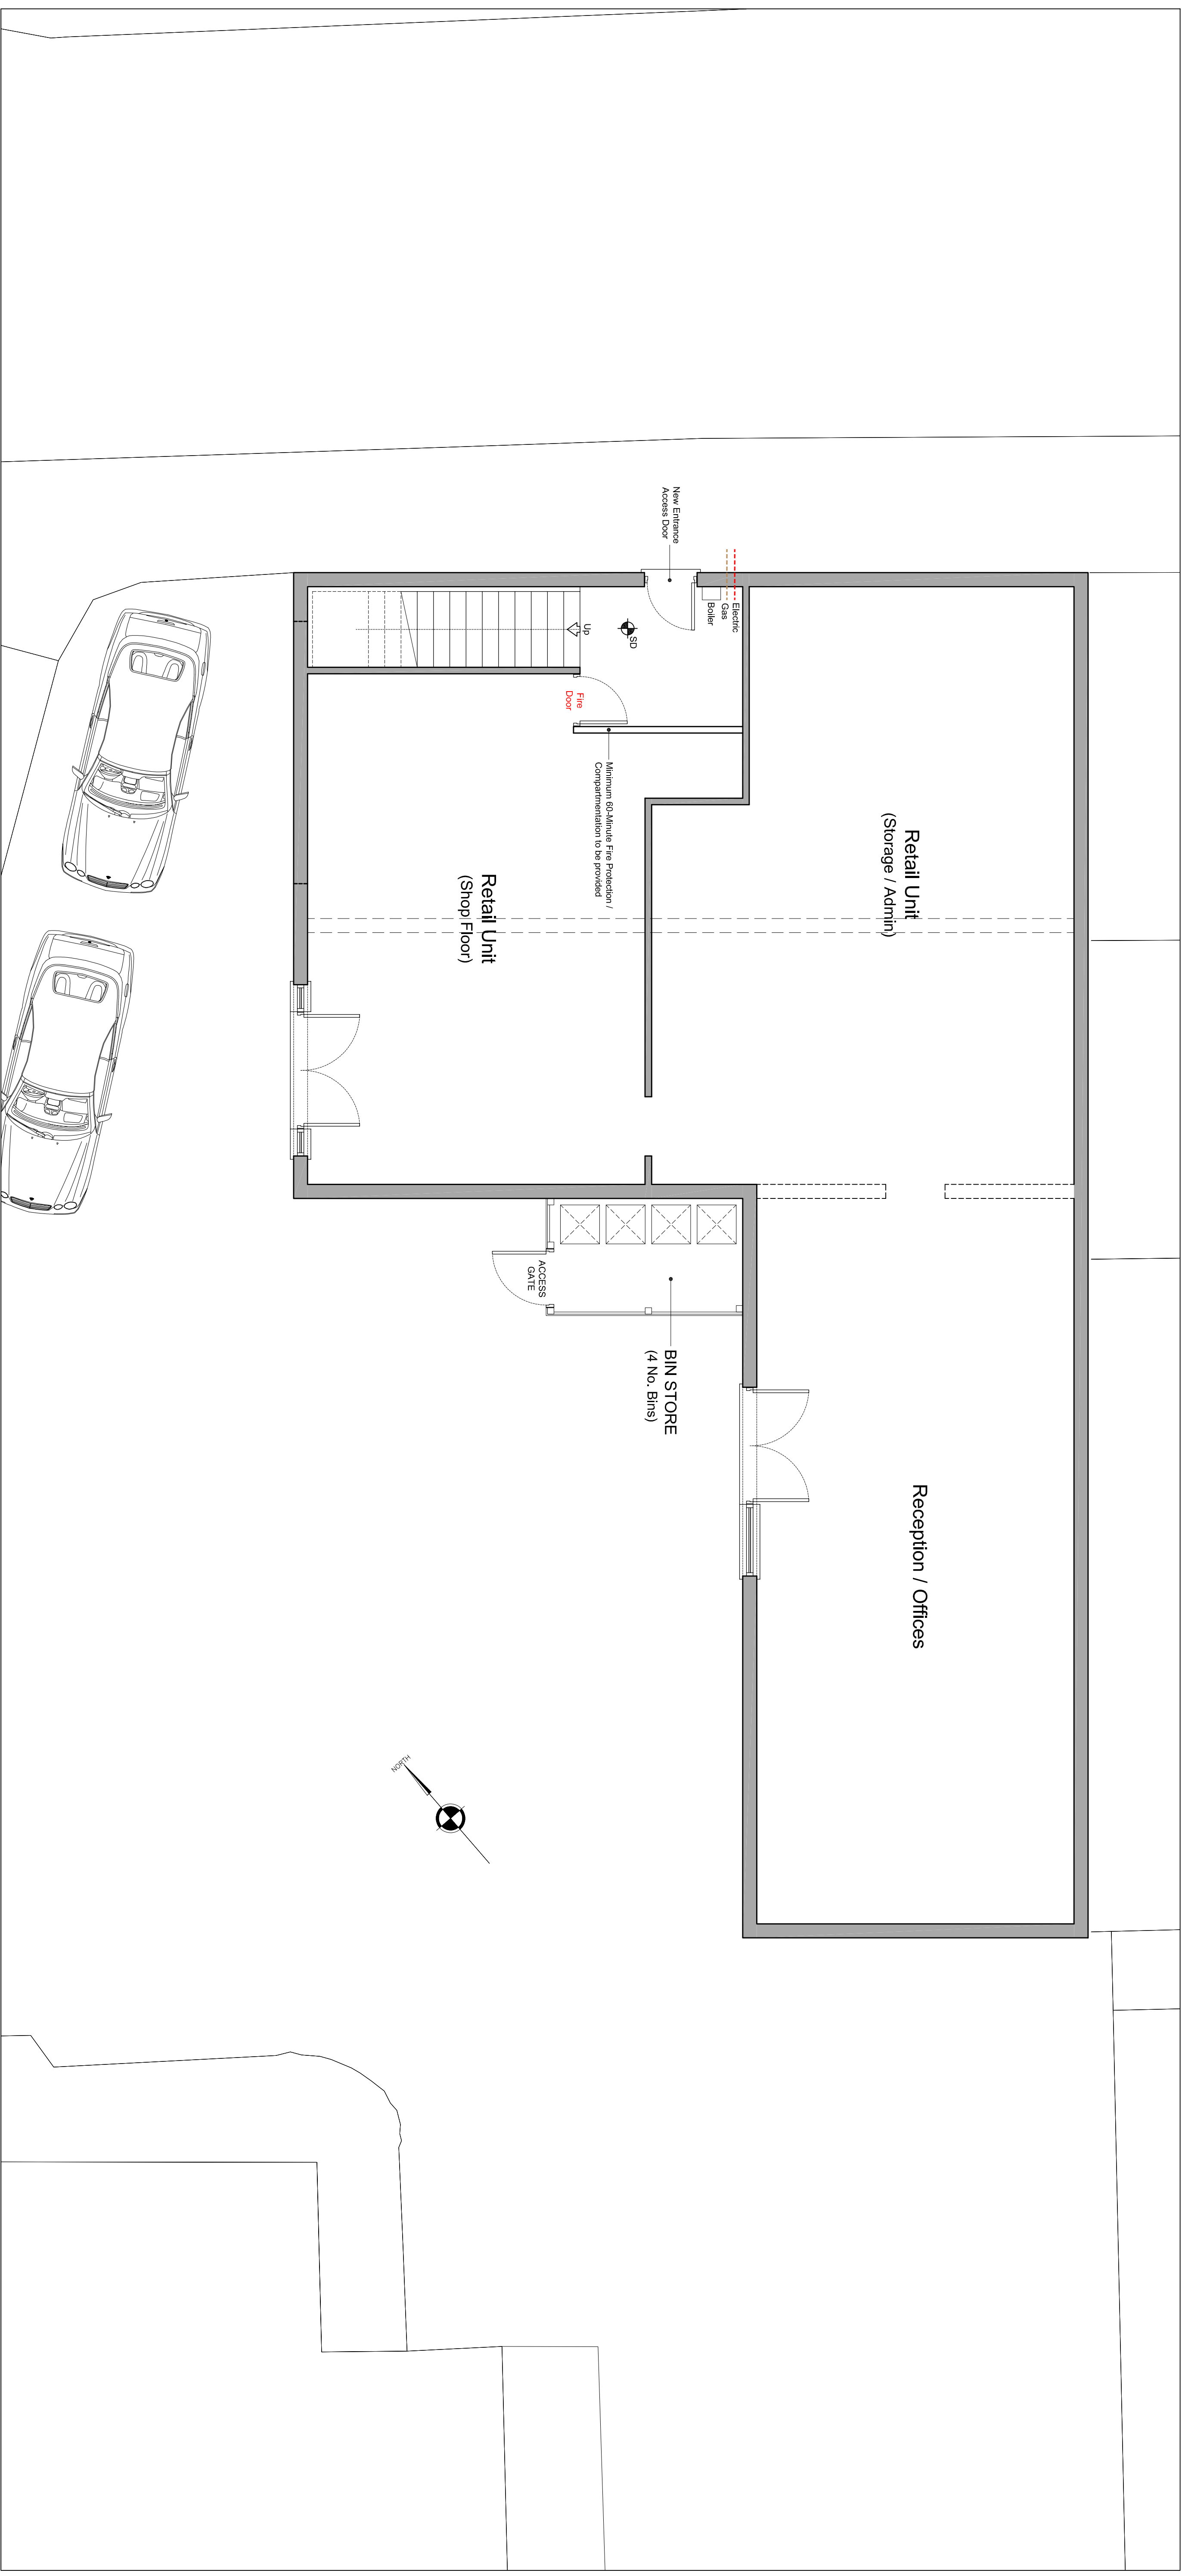


Proposed Site Plan
Scale 1:50

Scale 1:50

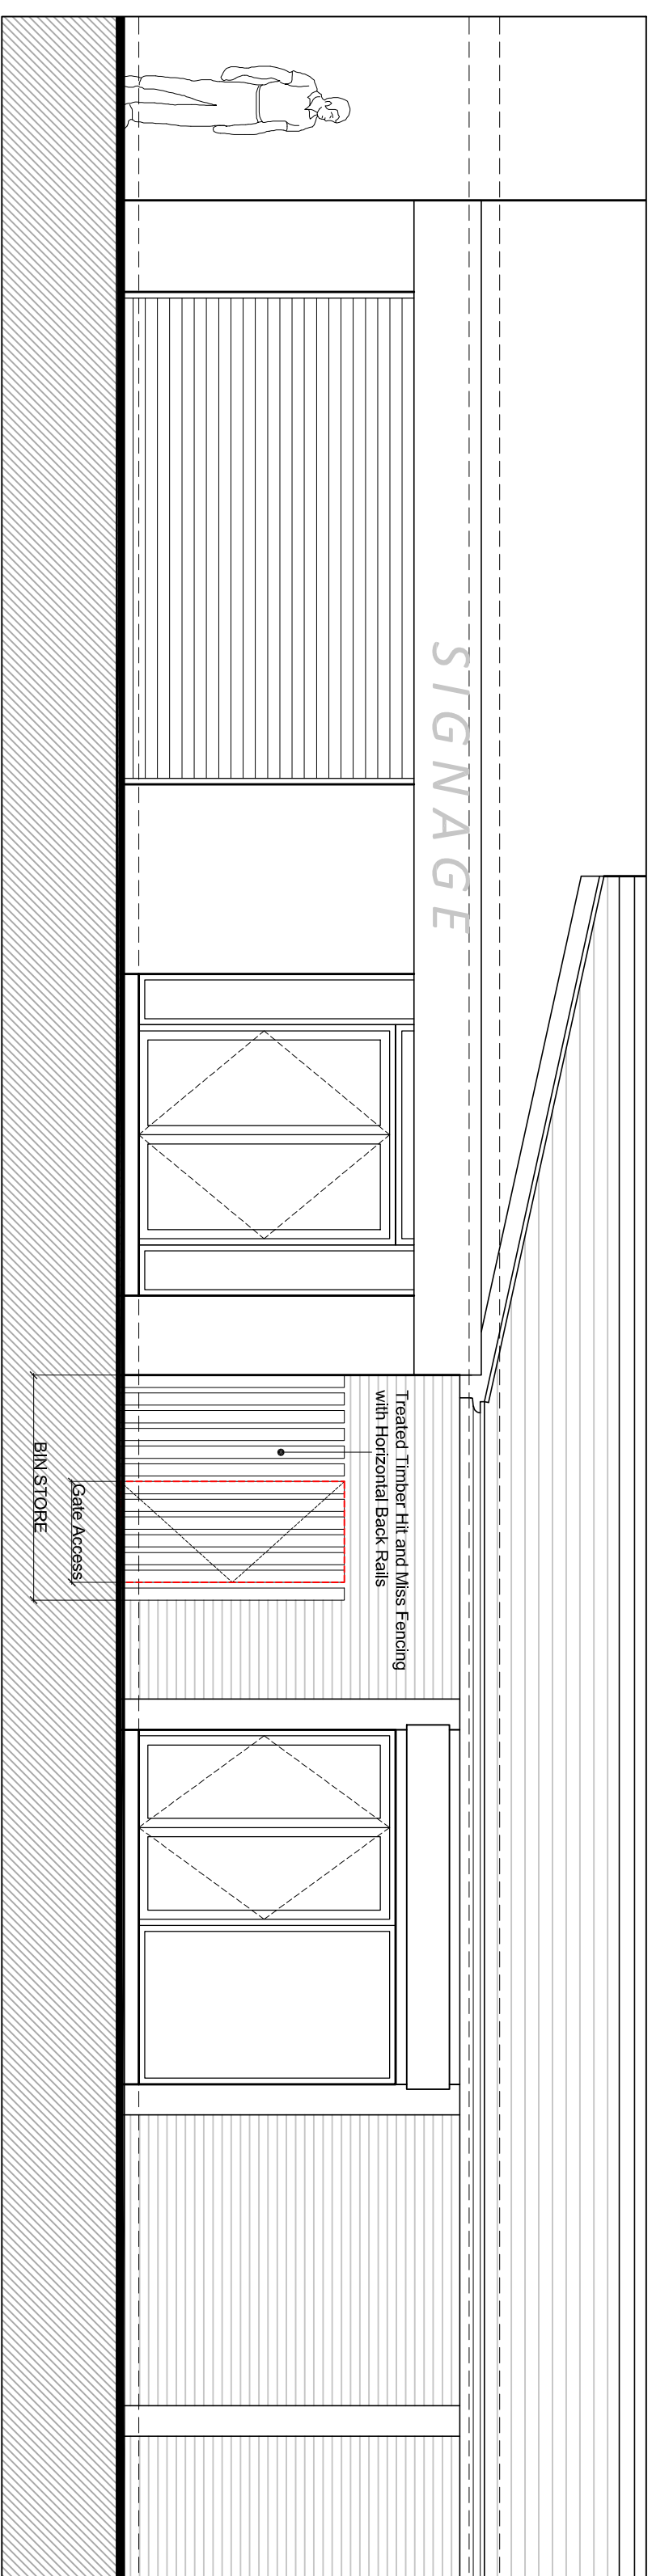

Proposed Front Elevation (View from Rochdale Road)
Scale 1:50

Scale 1:50

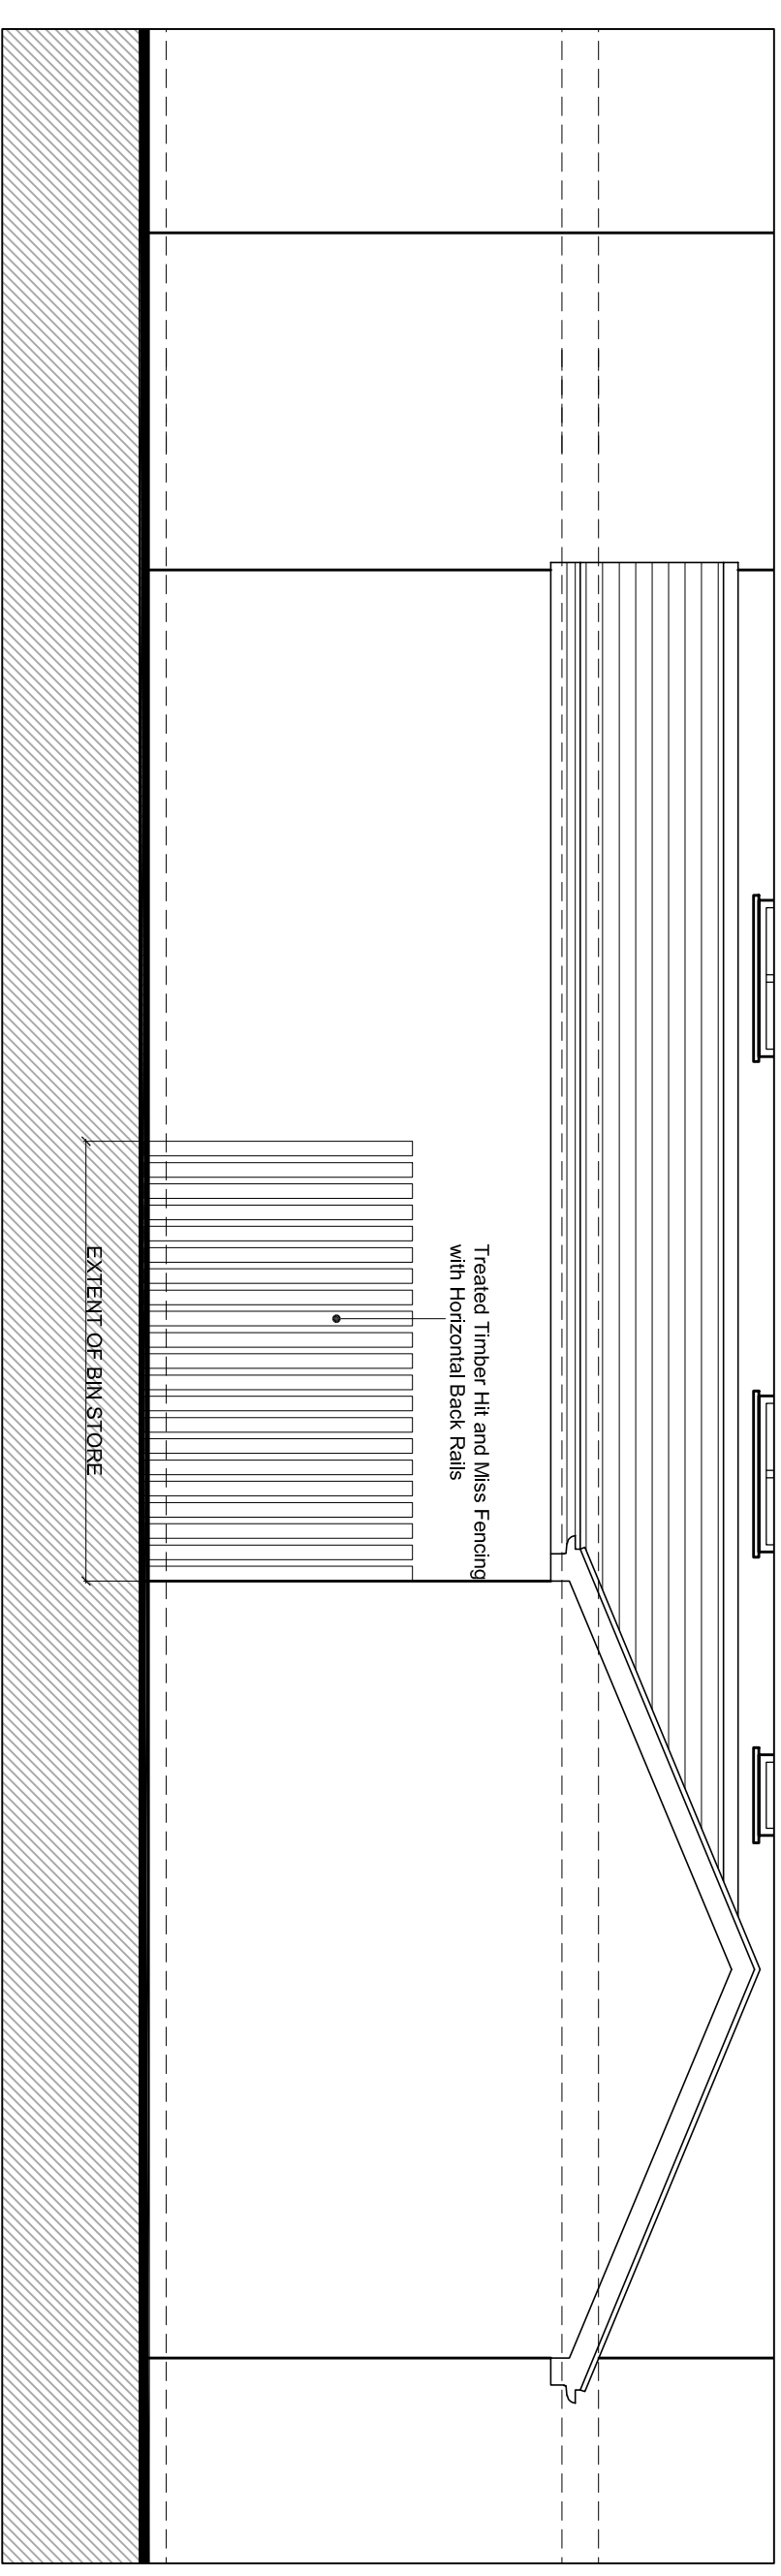

Proposed Side Elevation
Scale 1:50

Scale 1:50

Rev	Date	Description
1:50 Scale Bar  0 1 2 3 4 5 METRES		
All dimensions to be checked on site. Figured dimensions to be read in accordance with the drawing and does not permit unauthorised copying of the drawing.		
Client	Job number	Revision
TBC	-	
Job title	Drawing number	
Proposed Alterations at 194 Rochedale Road, Middleton	102	—
Drawing title	Scale	Drawn
Proposed Bin Store Details	1:50	-
	Checked	Date
		04.23