


ALL DIMENSIONS ARE FOR REFERENCE
PURPOSES ONLY DISCRPENCIES ARE TO BE
REPORTED TO THE DRAWINGS AUTHOR. DO NOT
SCALE FROM DRAWING.

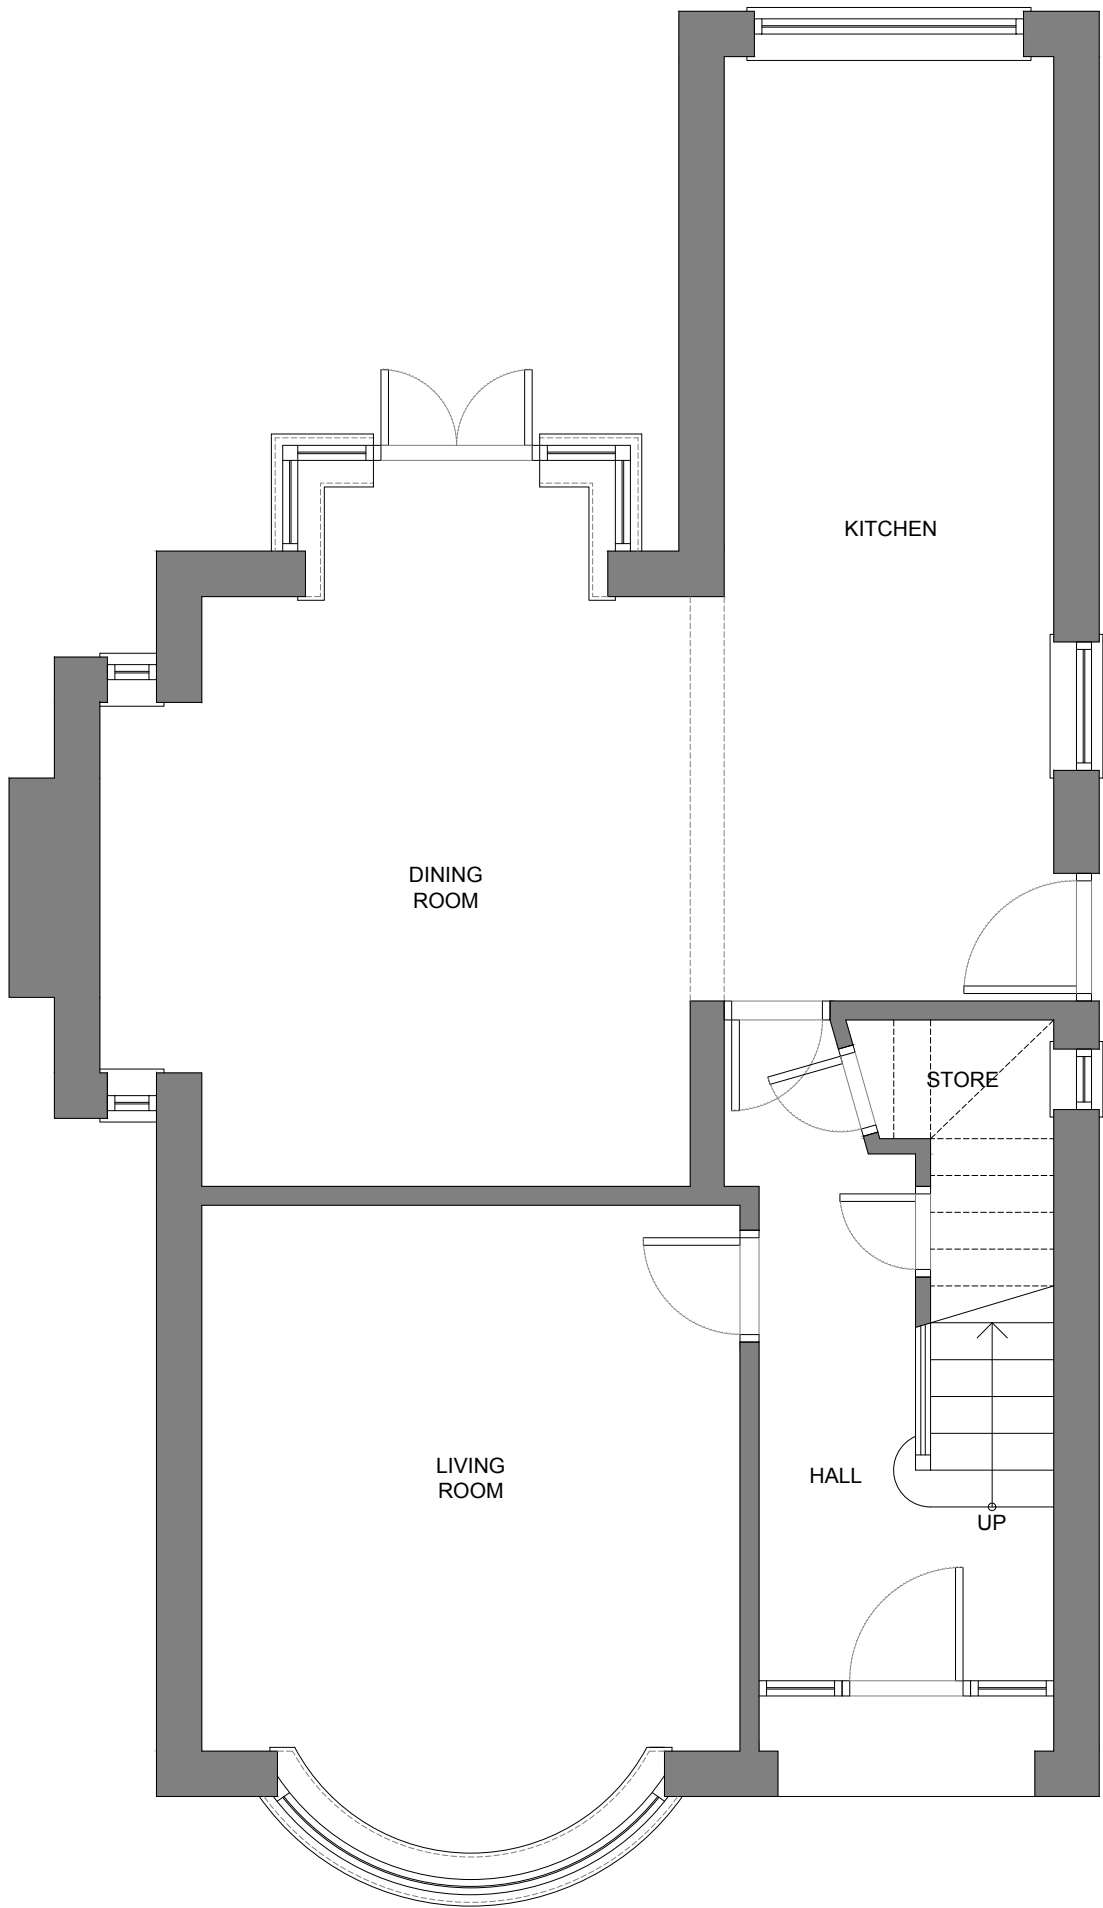

EXISTING GROUND FLOOR PLAN

A	09-05-24	Reverted back to prior approved planning 23/01336/HOUS.	XXX	XXX
Rev	Date	Description	Rev By	Chk'd By
Drawing Title		EXISTING GROUND FLOOR PLAN		
Job-Dwg No		062ROC-103A		
Project Title		PITCHED DORMER 26 MOSS LANE MIDDLETON ROCHDALE M24 1WX		
Client		MR & MRS CHEVREAU		
Status		PLANNING		
Scale		1:50	Drawing Size	A3
Date		04/24		