




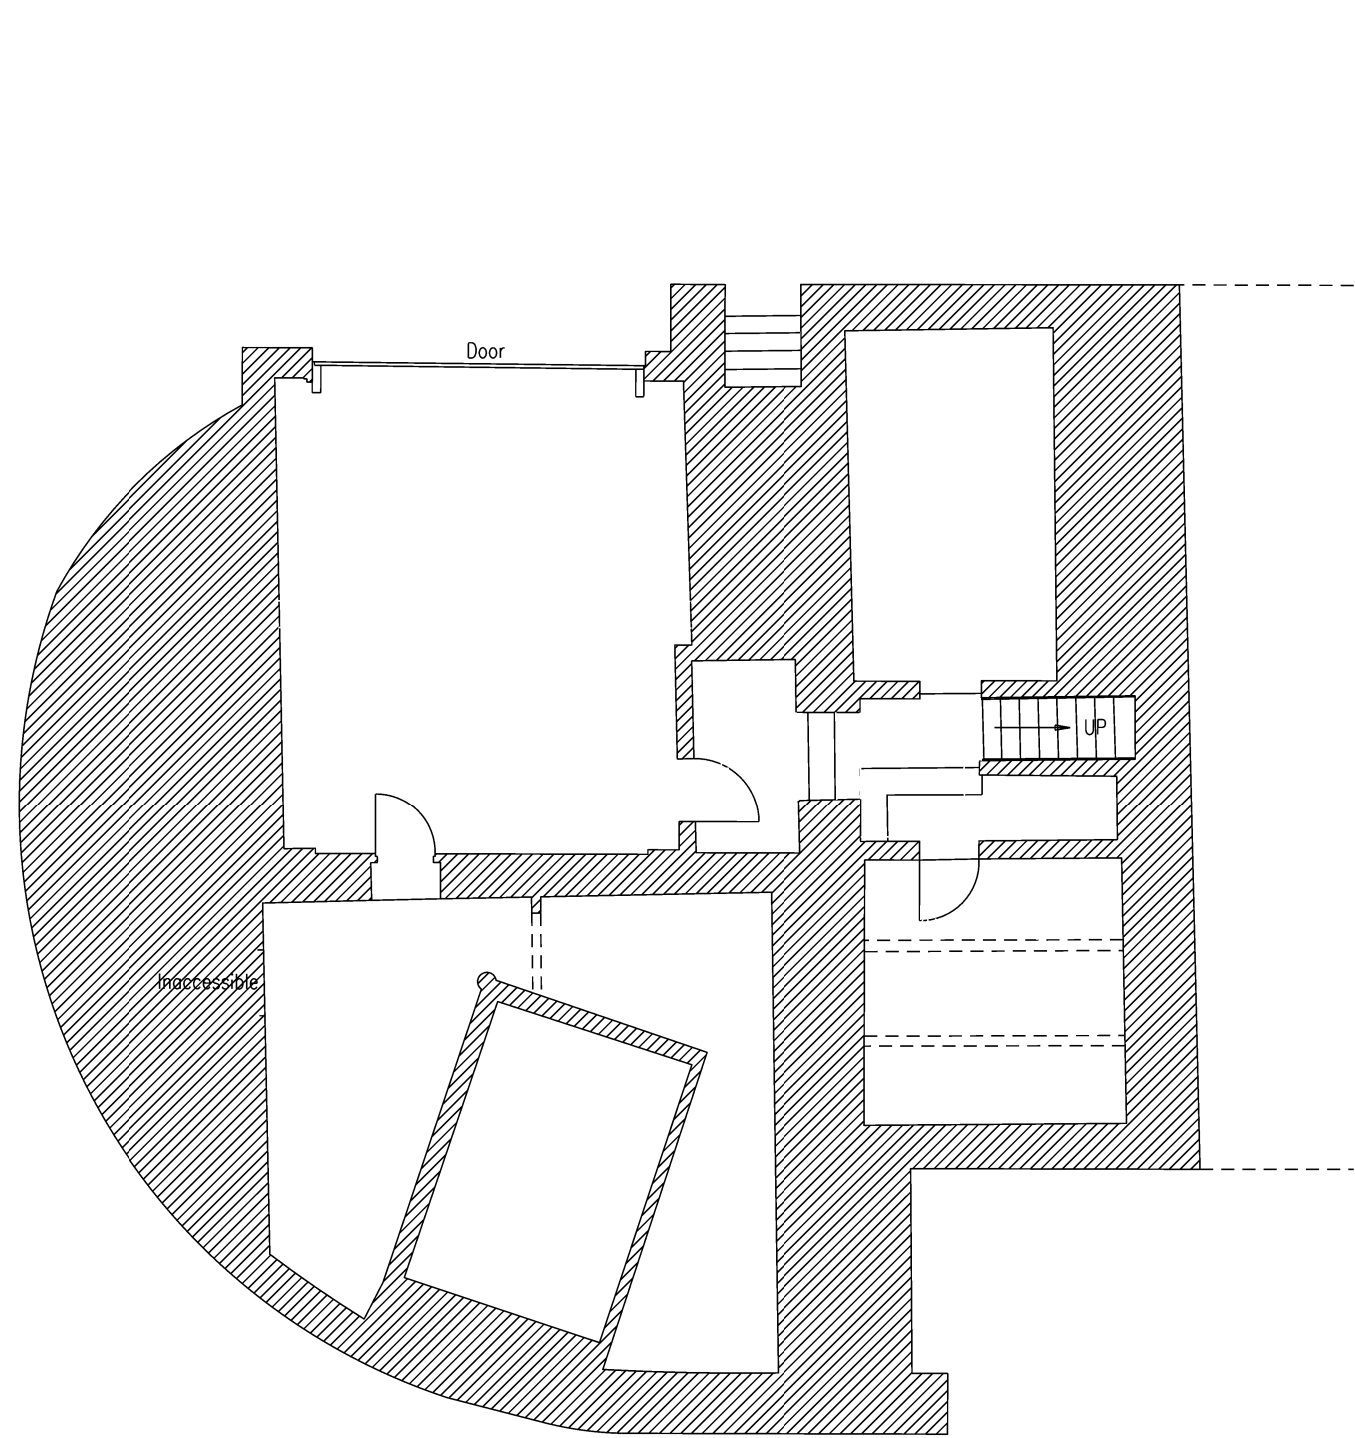


BASEMENT PLAN

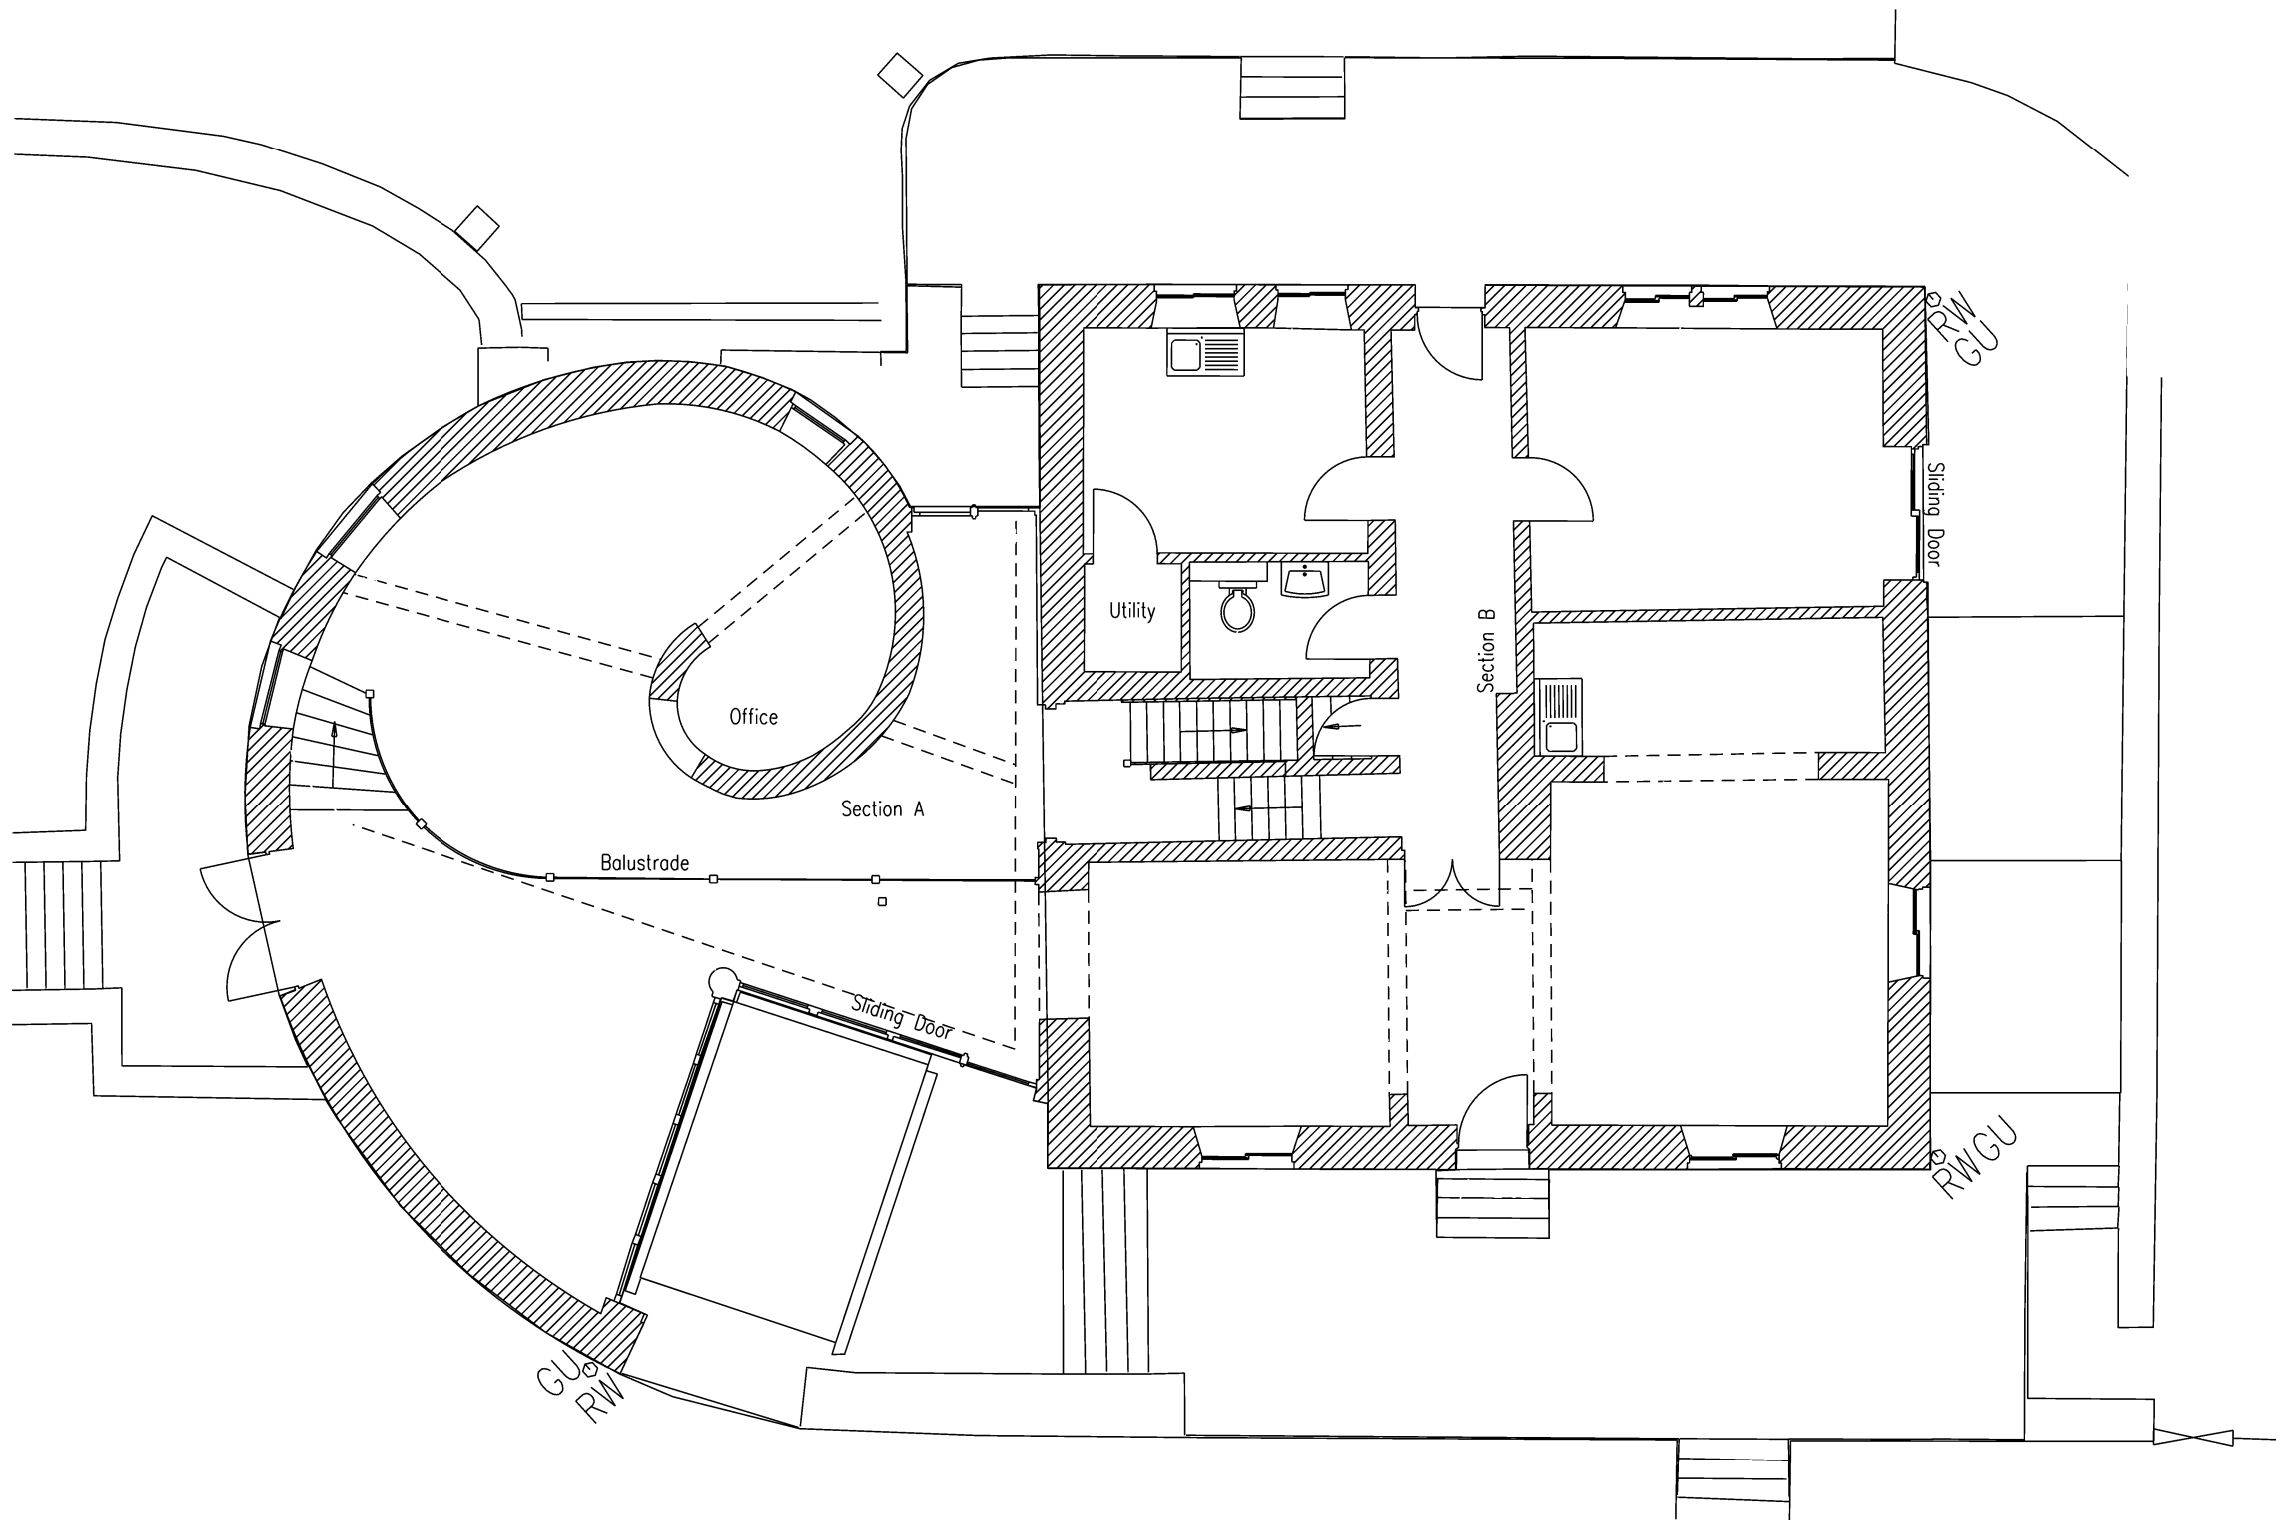


GROUND FLOOR PLAN

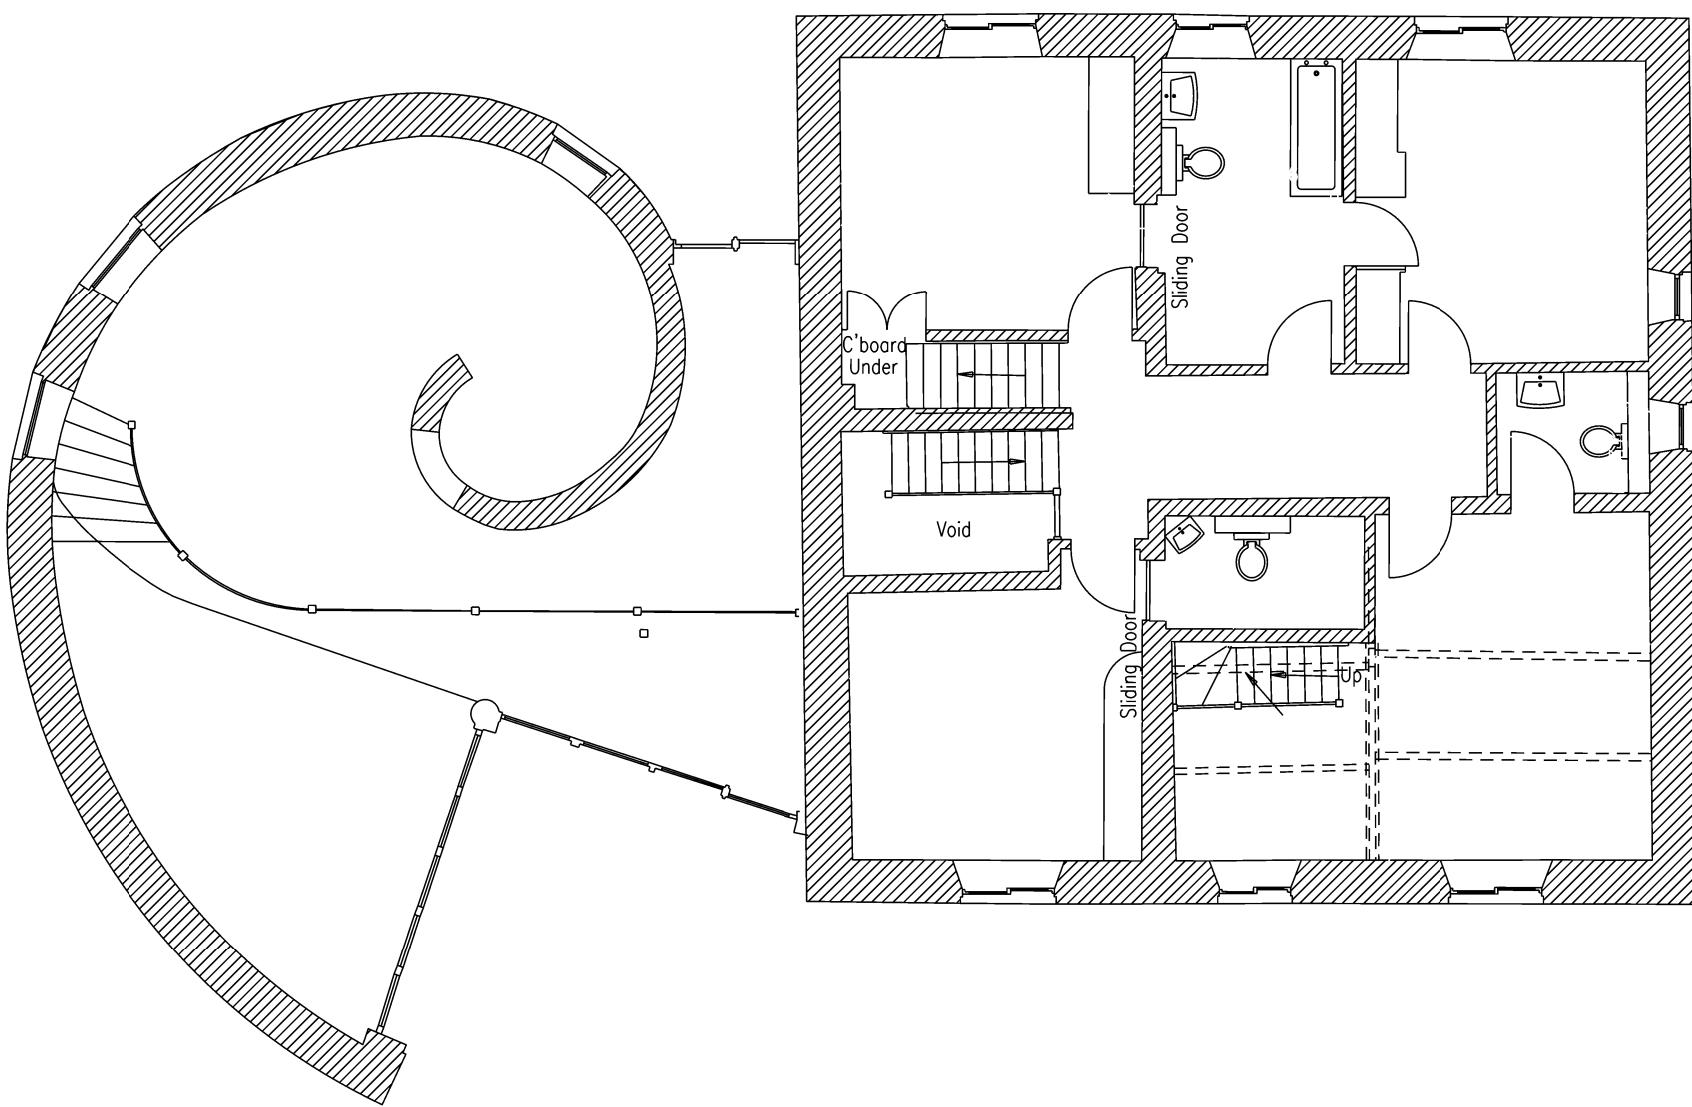

FIRST FLOOR PLAN

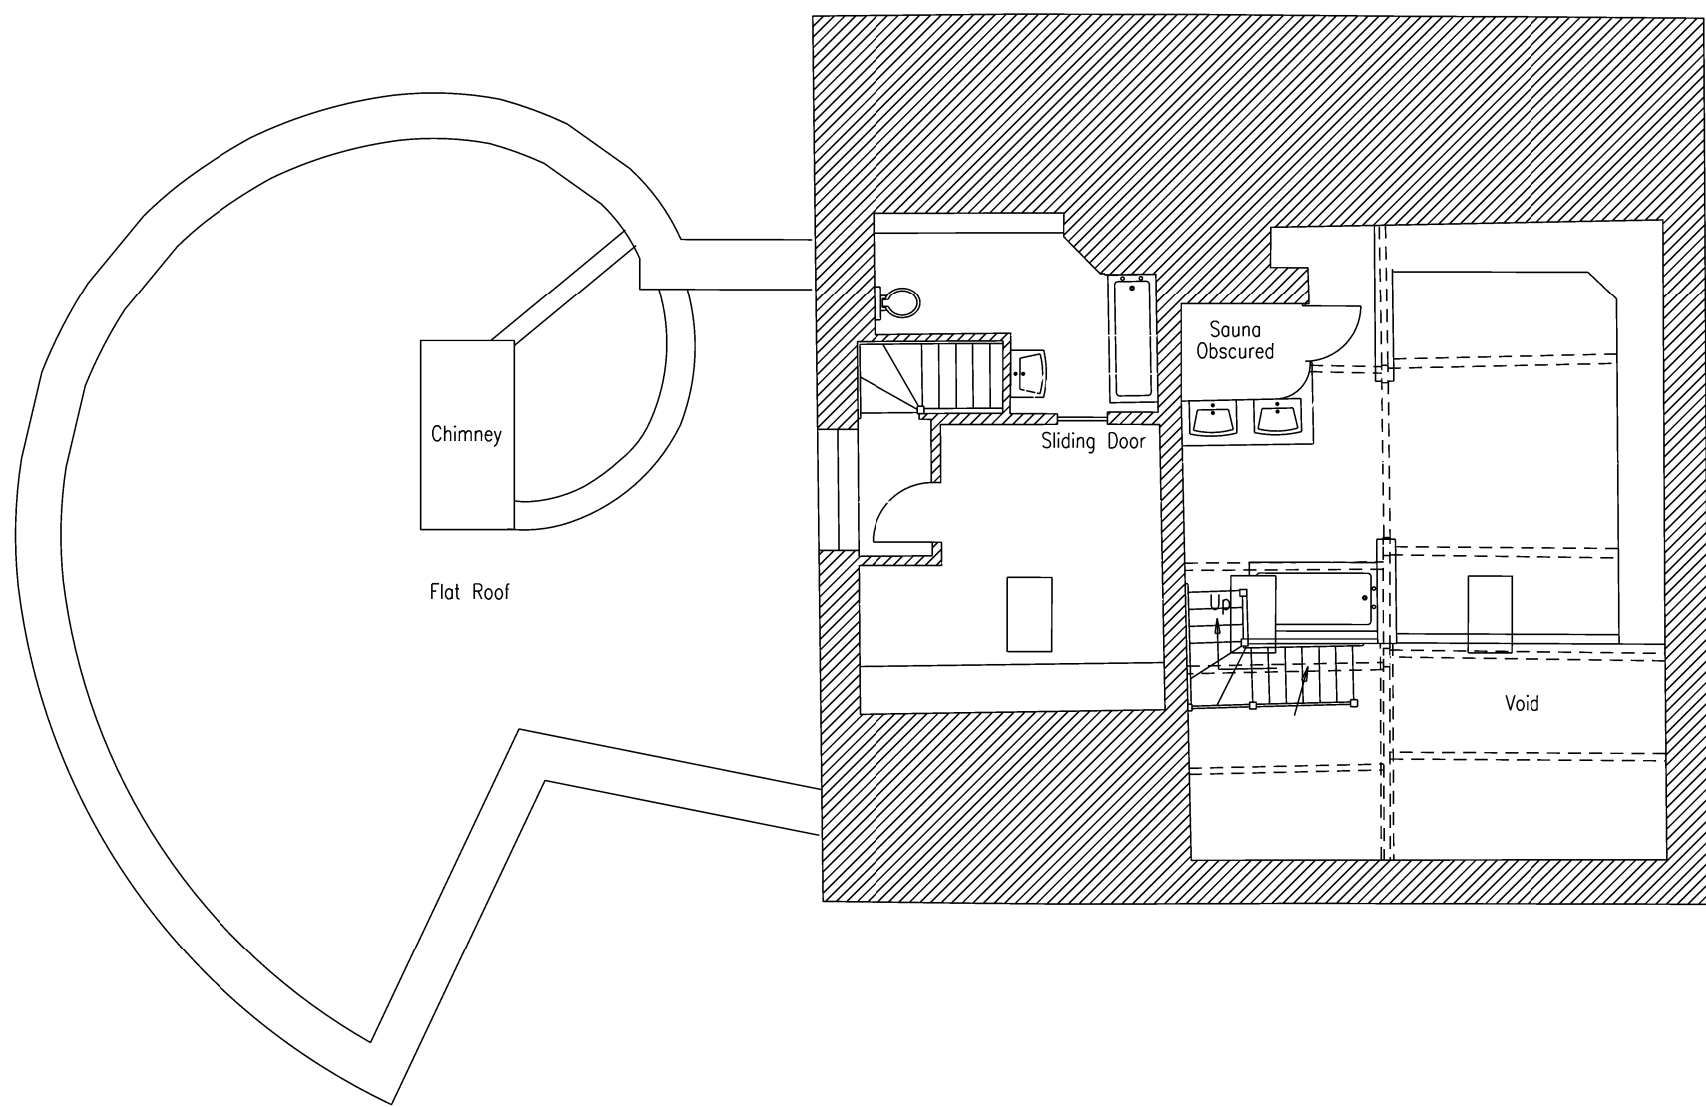


SECOND FLOOR LOFT PLAN

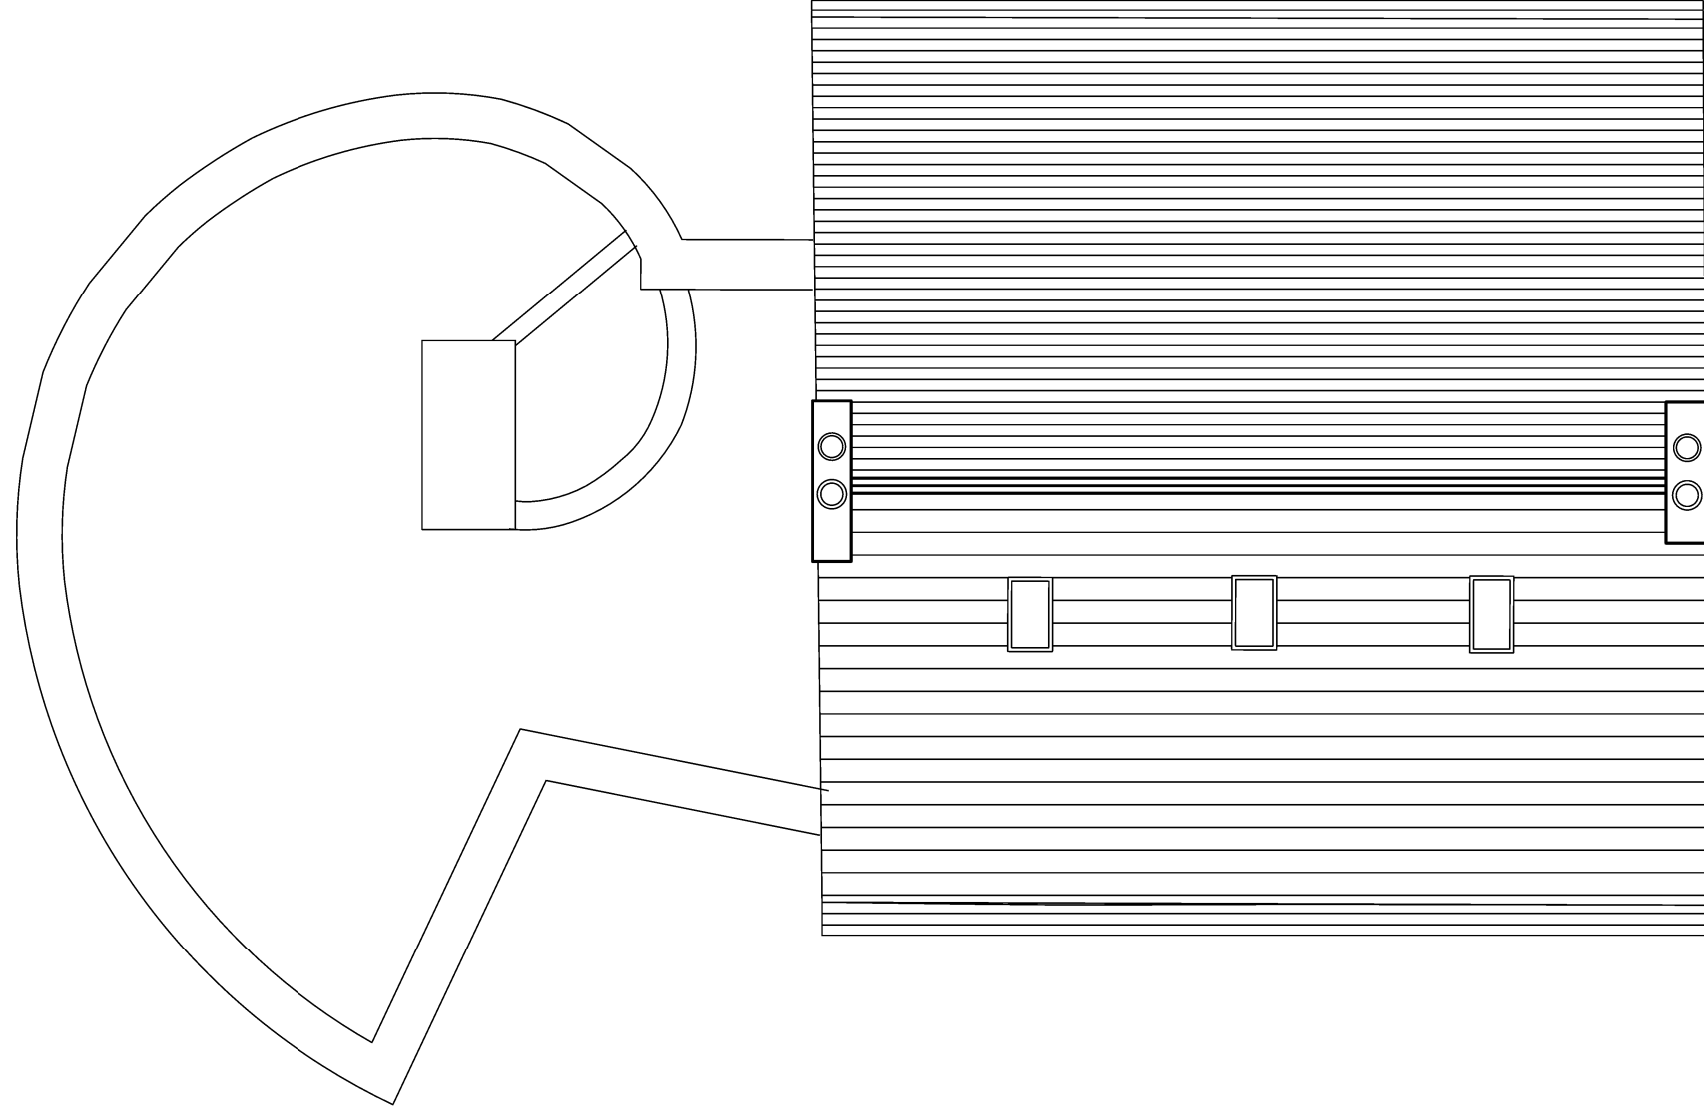

ROOF PLAN

Notes: Do not scale from this drawing. All dimensions are in millimetres unless otherwise noted. All dimensions to be checked on site before proceeding with work. All omissions and discrepancies to be reported in writing to Project 3 Architects Ltd. Areas indicated on this drawing are approximate and indicative only. © Project 3 Architects Limited Registered in England & Wales Number 08021795.	Rev:	Date:	Description:	By:
	I01	29/09/23	First Issue	AS
	P01	27/10/23	Planning	AS

 

PROJECT 3
architects

4 back grafton street
altrincham
cheshire
WA14 1DY

0161 233 0575
mail@project3architects.com
www.project3architects.com

Project:
The Farmhouse, Littleborough

Title:
EXISTING PLANS
Farmhouse & Extension

Status:
PLANNING

Drawing Number:
0763-P3A-XX-XX-DR-A-02001

Scale @ ISO A1:
1:100

Revision:
P01