



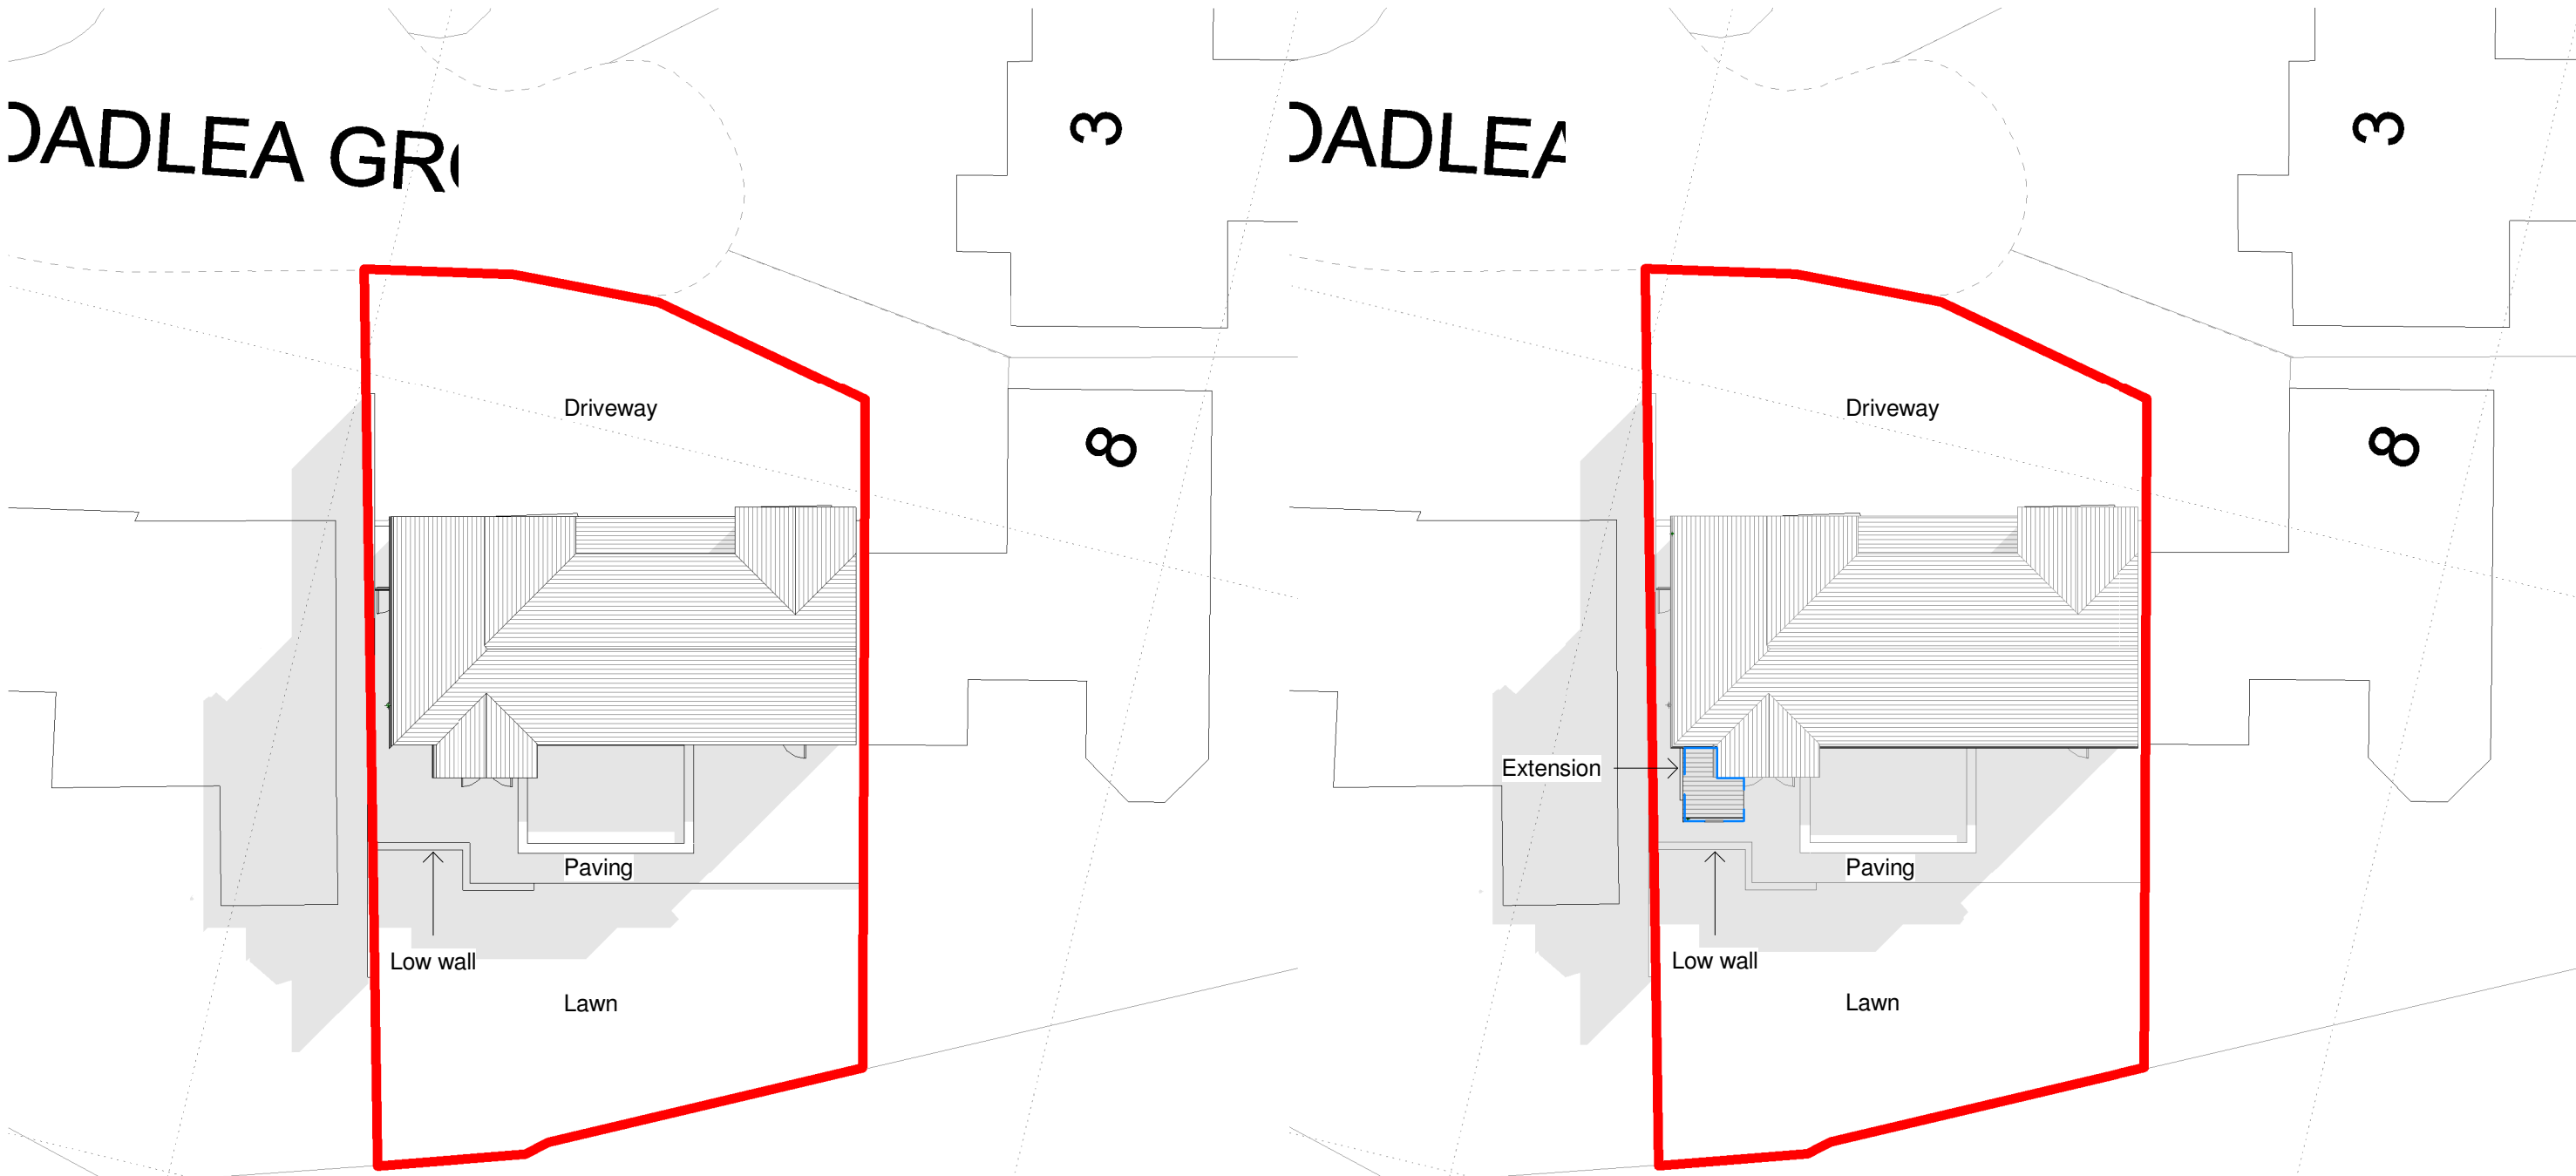

0 Existing Site Plan
1 : 200

1 Proposed Site Plan
1 : 200

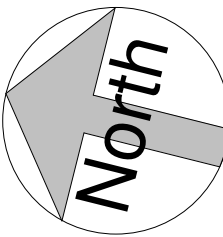

	No.	Description	Date	design with DOM				PROJECT Broadlea Grove		CLIENT Mo Tayab		
								SHEET Existing and Proposed Site Plan		Date 27.05.2023	Project number 20238	Scale (@ A3) 1 : 200
				CODE	STATUS	SUITABILITY DESCRIPTION	PURPOSE OF ISSUE			Drawn by DRG	DRAWING NUMBER BLG_DWD_00_DR_A_1002	
										Checked by DRG		REV