



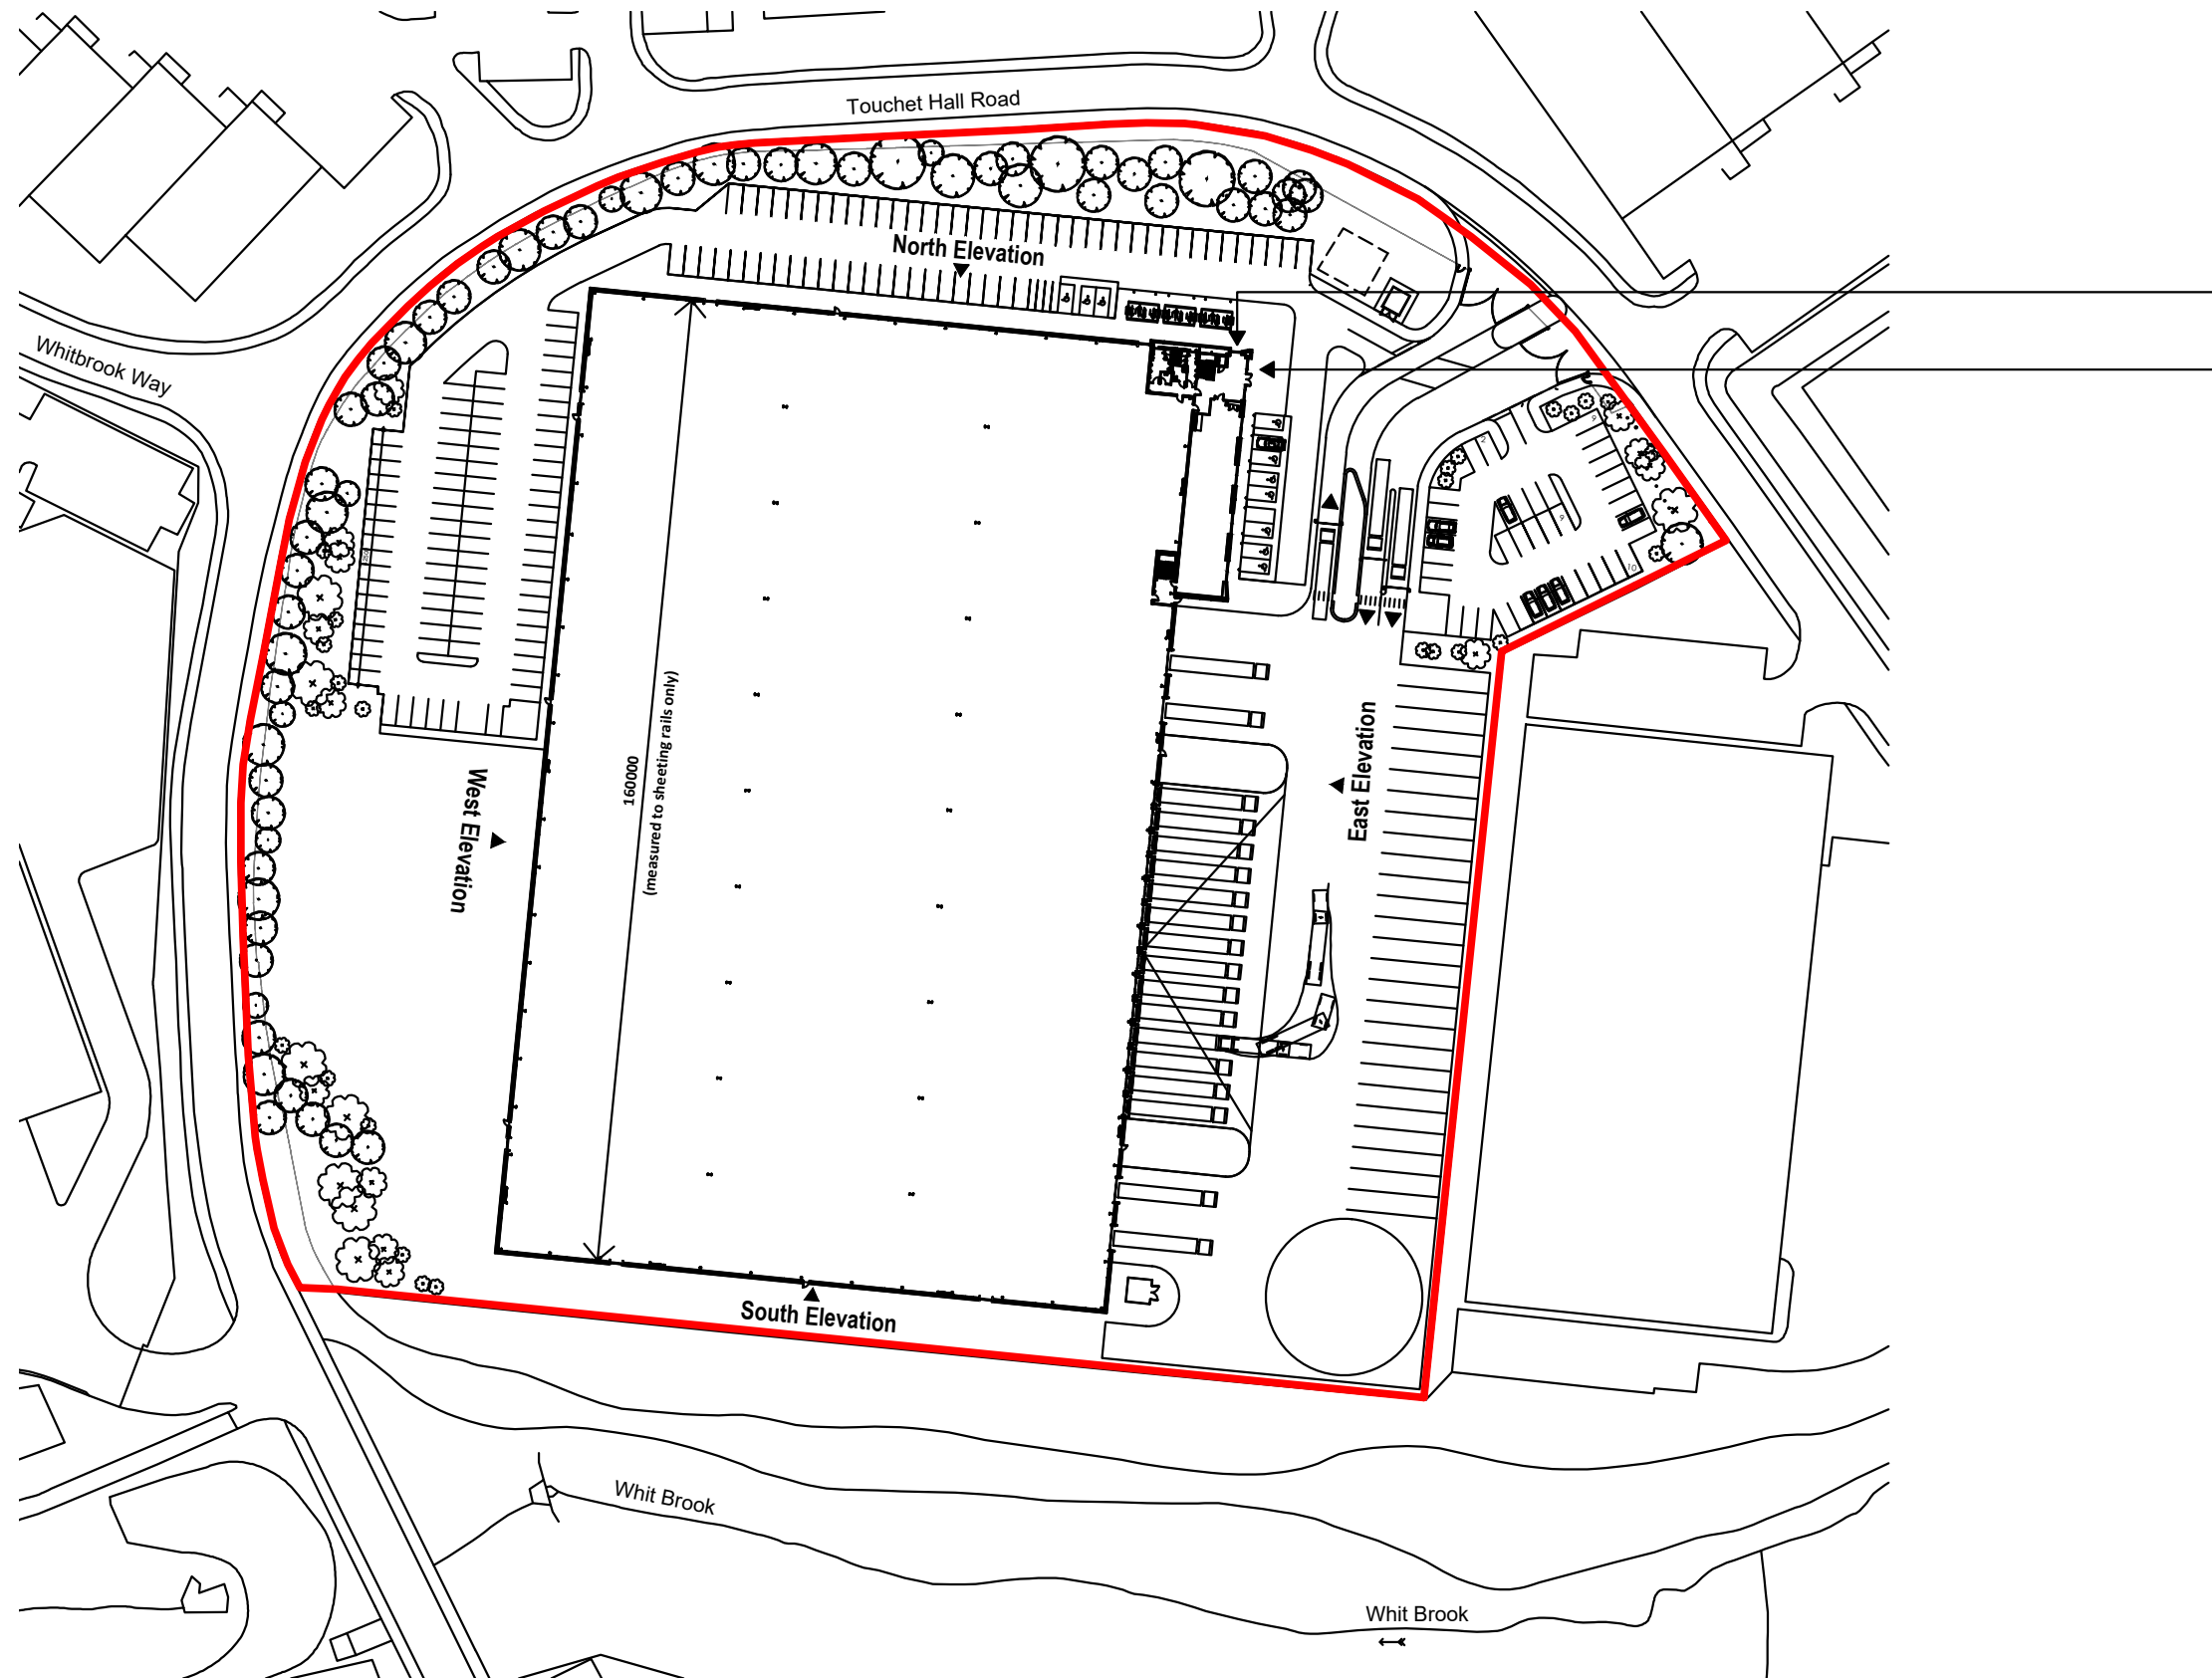

Copyright: All rights reserved. This drawing must not be reproduced without permission.
Do not scale from this drawing. All dimensions are in millimetres unless otherwise stated.
Any discrepancies should be reported to the Architect.

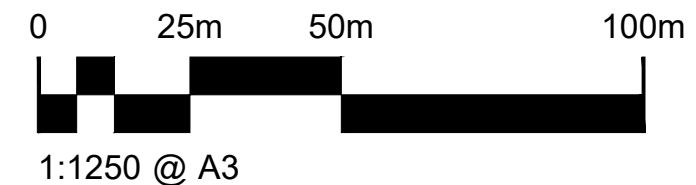

Proposed sign to be mounted on
North and East elevation of the
building.

— Site Boundary

Revision	Description	Date	Drawn	Checked
P1	First issue for Planning Application	16/03/23	SA	OC
PLANNING				

Halliday Meecham Architects Limited

111 Piccadilly Manchester M1 2HY
+44 (0)161 661 5566

4 Devonshire Street London W1W 5DT
+44 (0)203 440 5175

hma@hallidaymeecham.com
www.hallidaymeecham.com



Client:	Fanatics International			
Project:	Fanatics International - External Signage			
Phase/Location:	Stakehill Industrial Estate, Middleton, M24 2RW			
Drawing:	Site Location Plan			
Scale @ A3:	Date:	Drawn:	Checked:	Job No.
1:1250	16.03.23	SA	OC	P1
Drawing Ref.	5555-HMA-FI-ZZ-DR-A-00001			Revision
				P1