




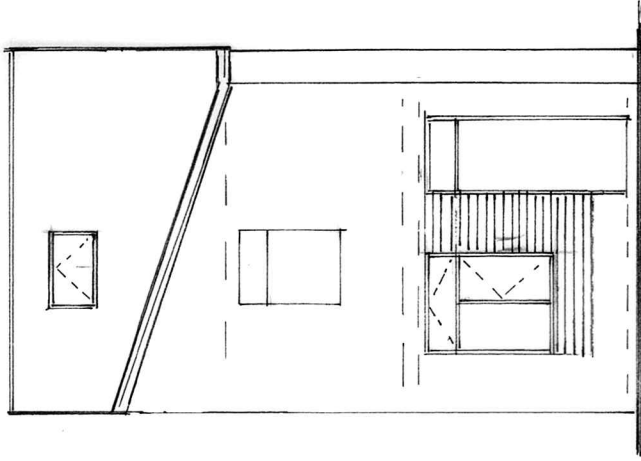


FRONT ELEVATION
(PROPOSED)

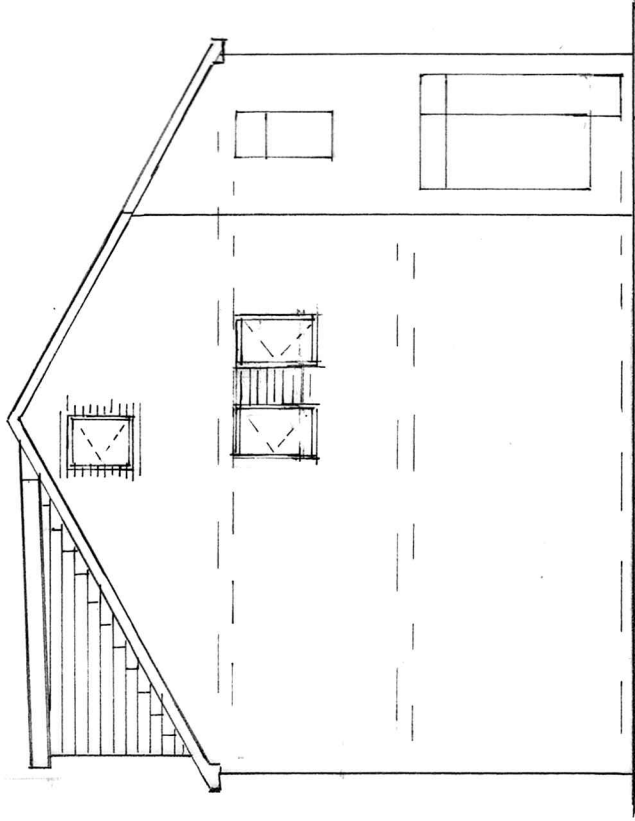



SIDE ELEVATION
(PROPOSED)

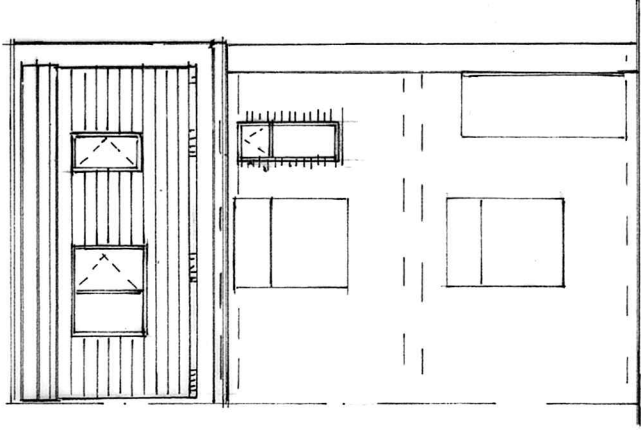

REAR ELEVATION
(PROPOSED)

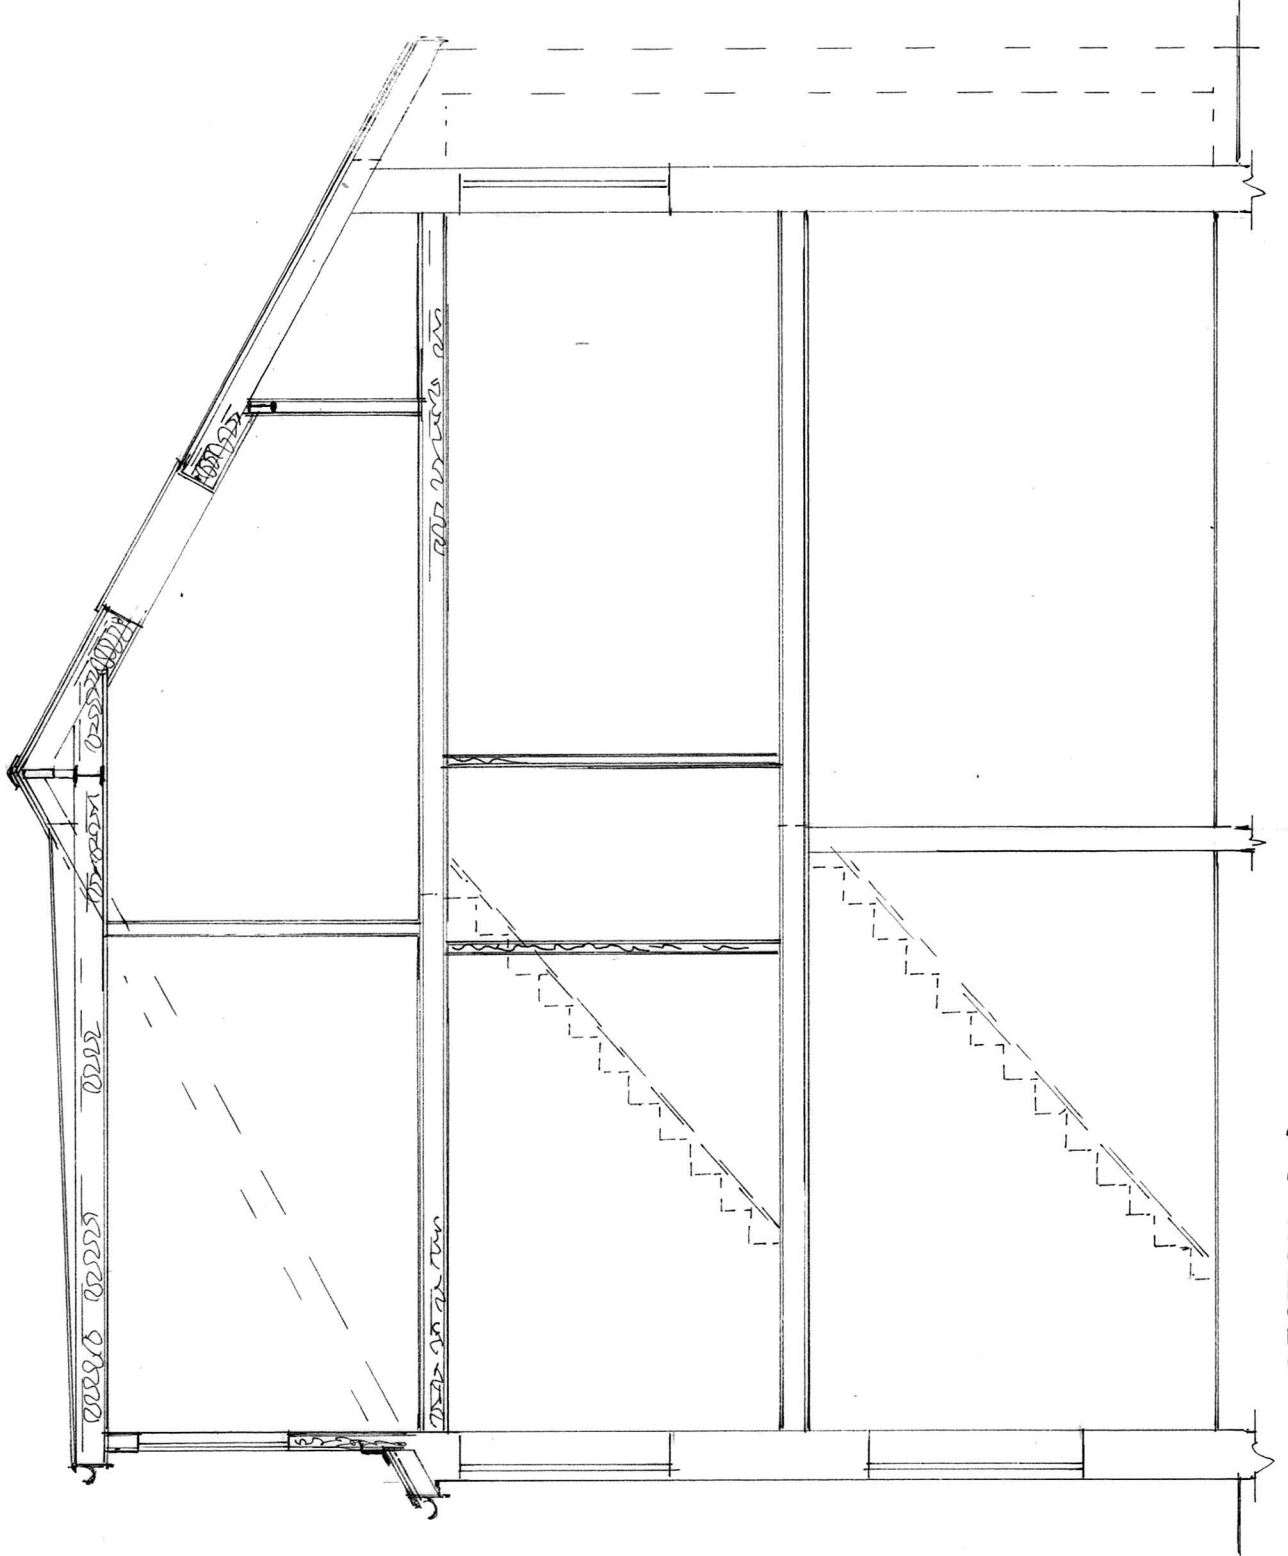

SECTION A.A

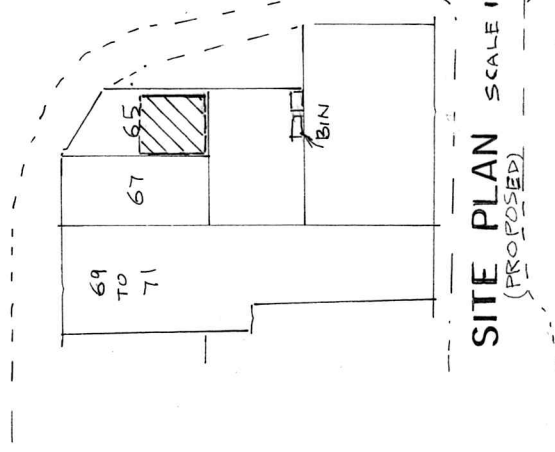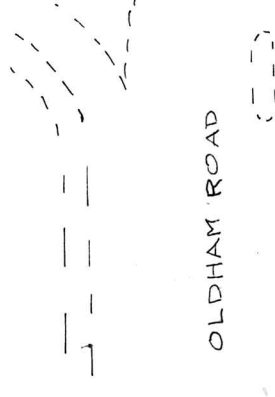

BUILDING DESIGN SERVICES

M. FAROOQ

6 Stock Close, Shawclough, Rochdale OL12 6BB

Tel: 01706 712231 Mob: 07967605763

**PROPOSED CHANGE OF USE FROM SHOP AND
STORAGE INTO TWO SELF CONTAINED FLATS
AND REAR DORMER EXTENSION AT
65 OLDHAM ROAD ROCHDALE OL16 5QR**

For: ORB REALTY LIMITED

Section

Scale 1:50

Elevation

Scale 1:100

1953/3