
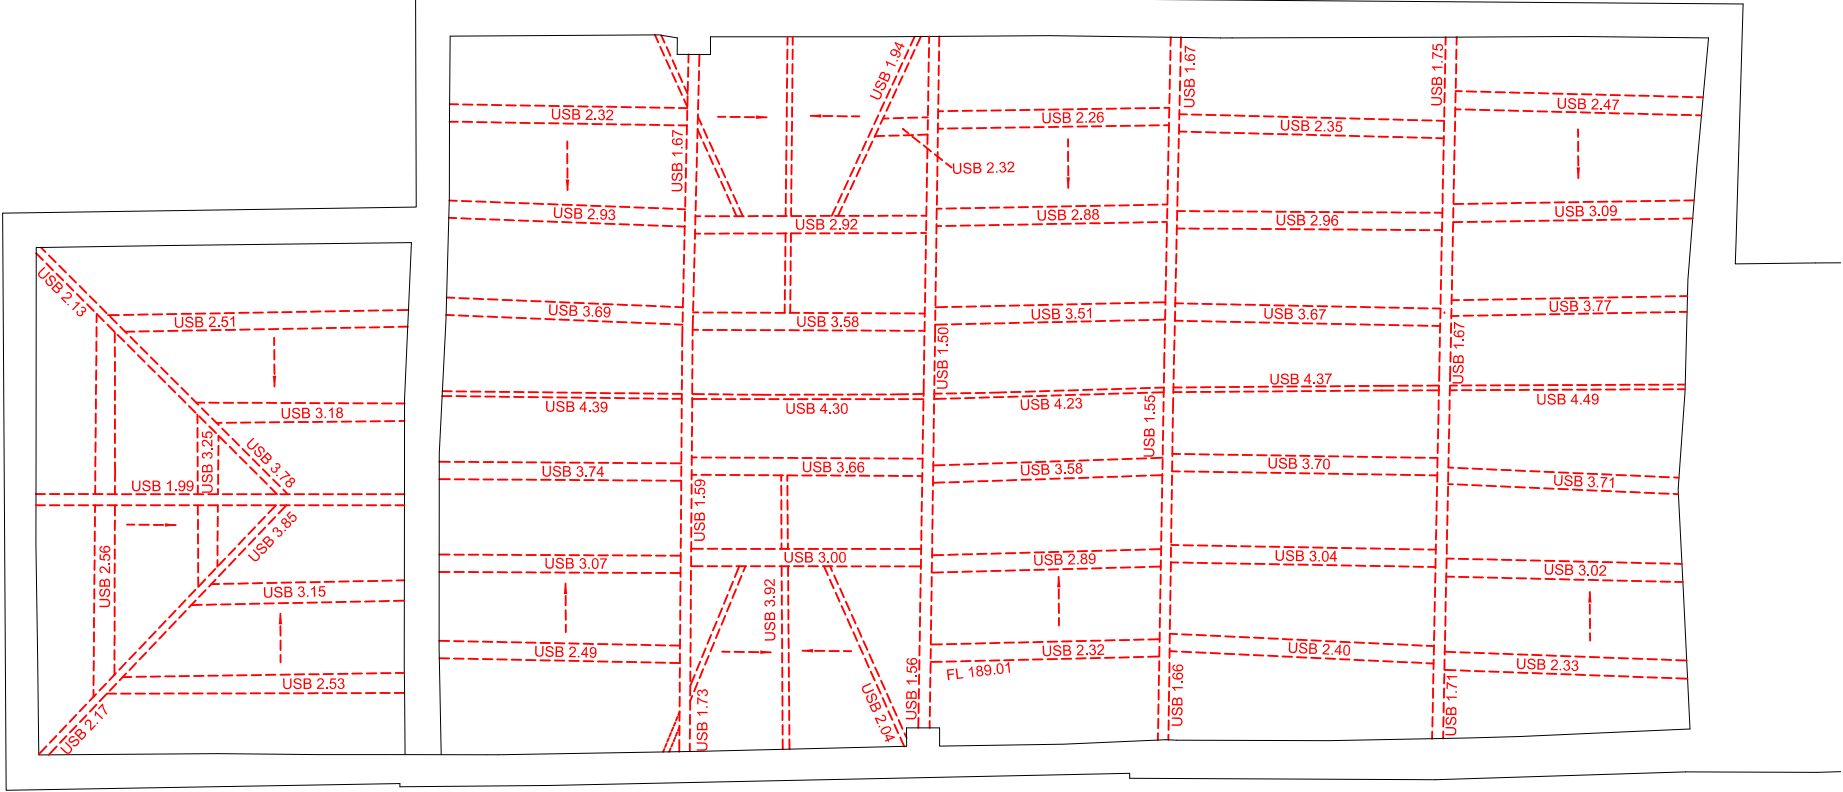


Roof plan

The existing roof is to be re-built. Red dotted lines show existing beams to be re-used if possible.

Please note the Heritage Assessor has stated in his Heritage Statement that the trusses are not original, and the effect of their replacement is not considered to be adverse.

 

1-100 Scale Bar (metres)

REV	DATE	AMENDMENT	BY	CHKD

HNA architects
Architecture | Planning | Design

PROJECT:	Syke House Farm, Syke Road, Rochdale			
CLIENT:	Mr J Bullock			
DRAWING:	Roof plan			
DRAWN BY:	YQ	CHECKED BY:	MB	CREATED: June 23 SCALE: 1:100 @ A3
STATUS:	Planning		DRAWING No: 1423-P-102	REVISION:

DO NOT SCALE.
COPYRIGHT REMAINS WITH HNA ARCHITECTS Ltd.

TEMPLE WORKS, TEMPLE STREET, OLDHAM, OL13NJ
TEL: 0161 688 1820
E-MAIL: info@hna-architects.co.uk

