


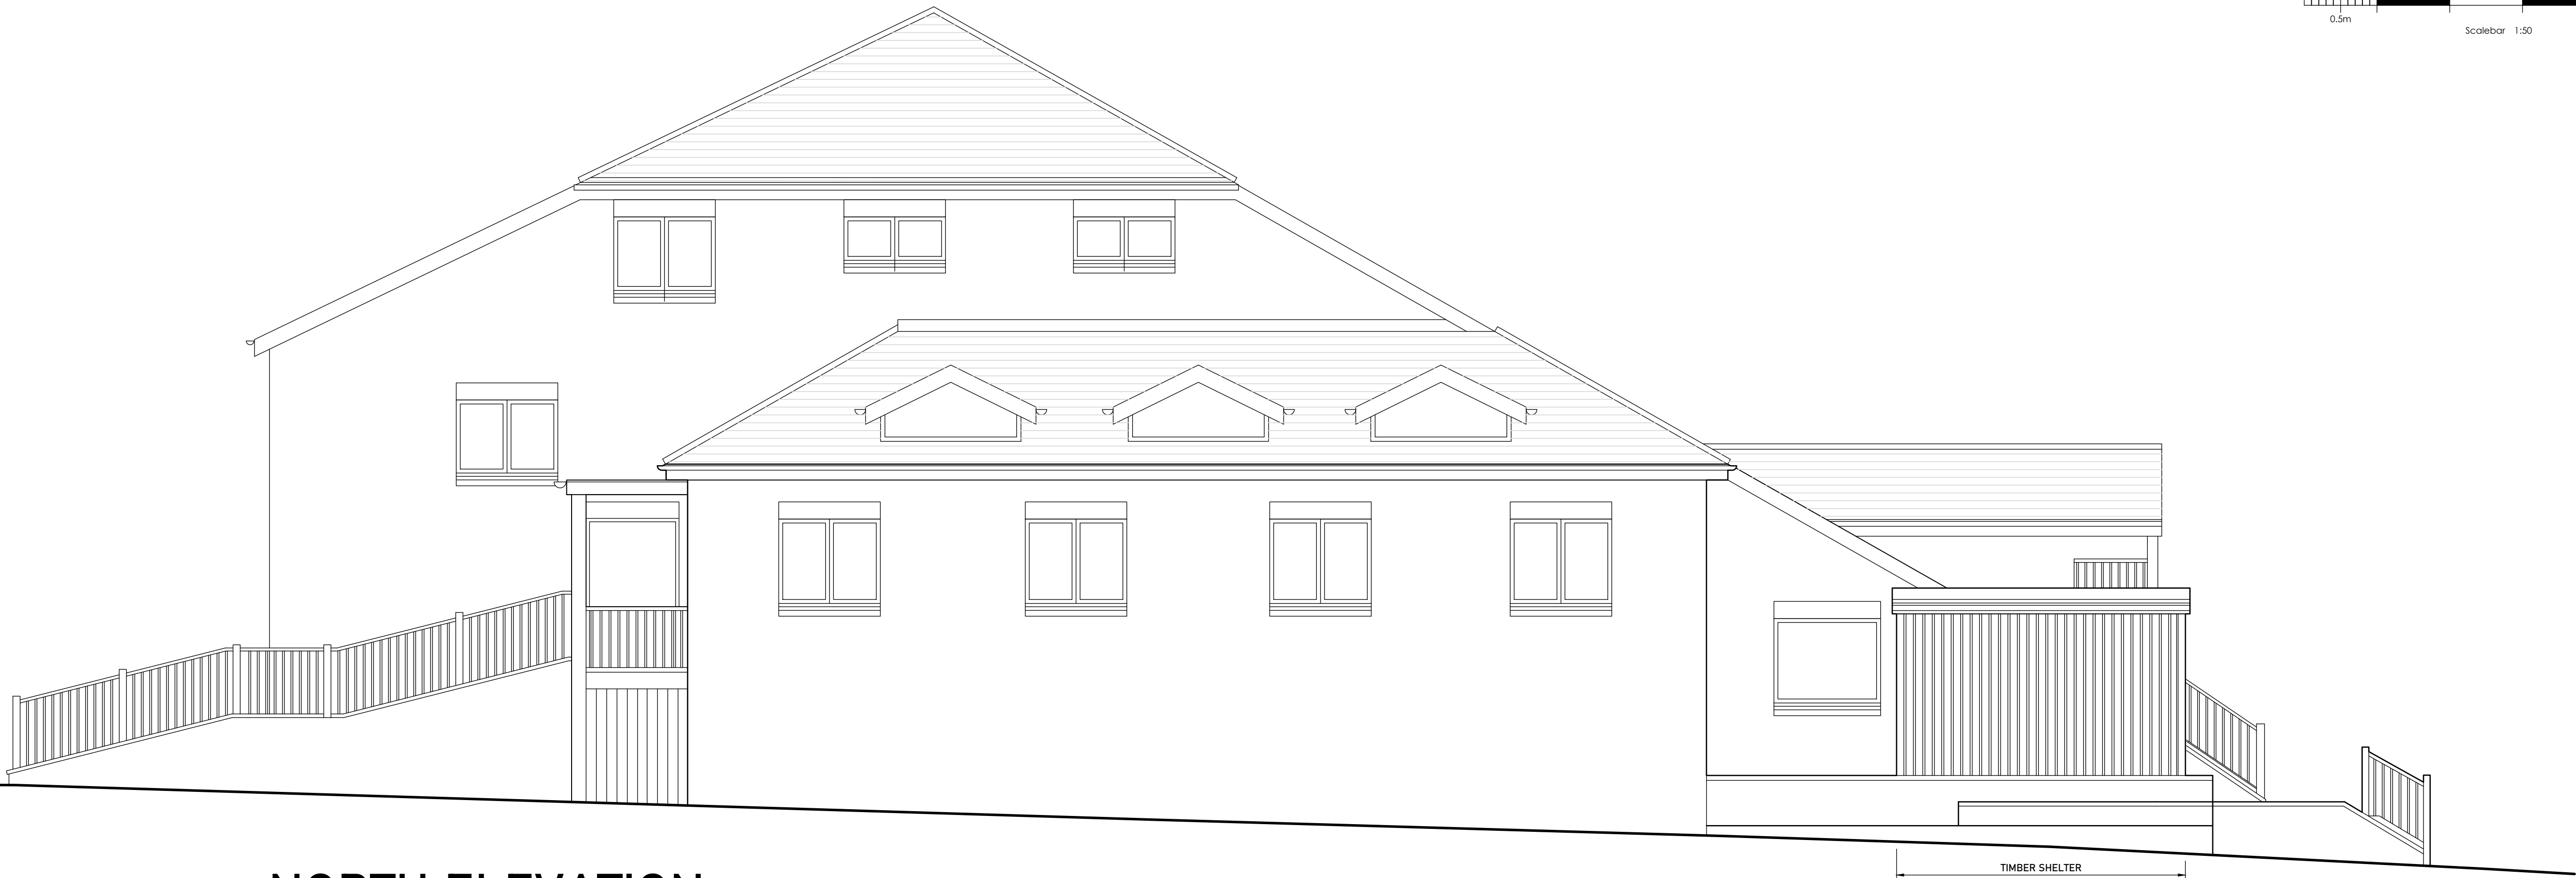

NORTH ELEVATION.



EAST ELEVATION.

Copyright:
This drawing and design and all the information contained therein is the sole copyright of SODA Ltd, and reproduction in any form is forbidden unless permission is obtained in writing.
No dimensions to be scaled from this drawing. All Contractors must visit site and be responsible for taking and checking all dimensions relative to this work. The Designer must be advised of any discrepancies in writing.

Revision:

Job title: The Summit Inn, 825 Rochdale Road, Royton, OL2 8XF	Scale: 1:50 @ A1	Date: 15.11.22	Drawn by: RGC
Drawing title: External Elevations as Existing 2 of 2	Drawing Number: 954-P-04	Client: Greene King	

The Studio, Sovereign House,
Wakefield WF2 8EF
01924 372654 studio@sodagroup.co.uk

