




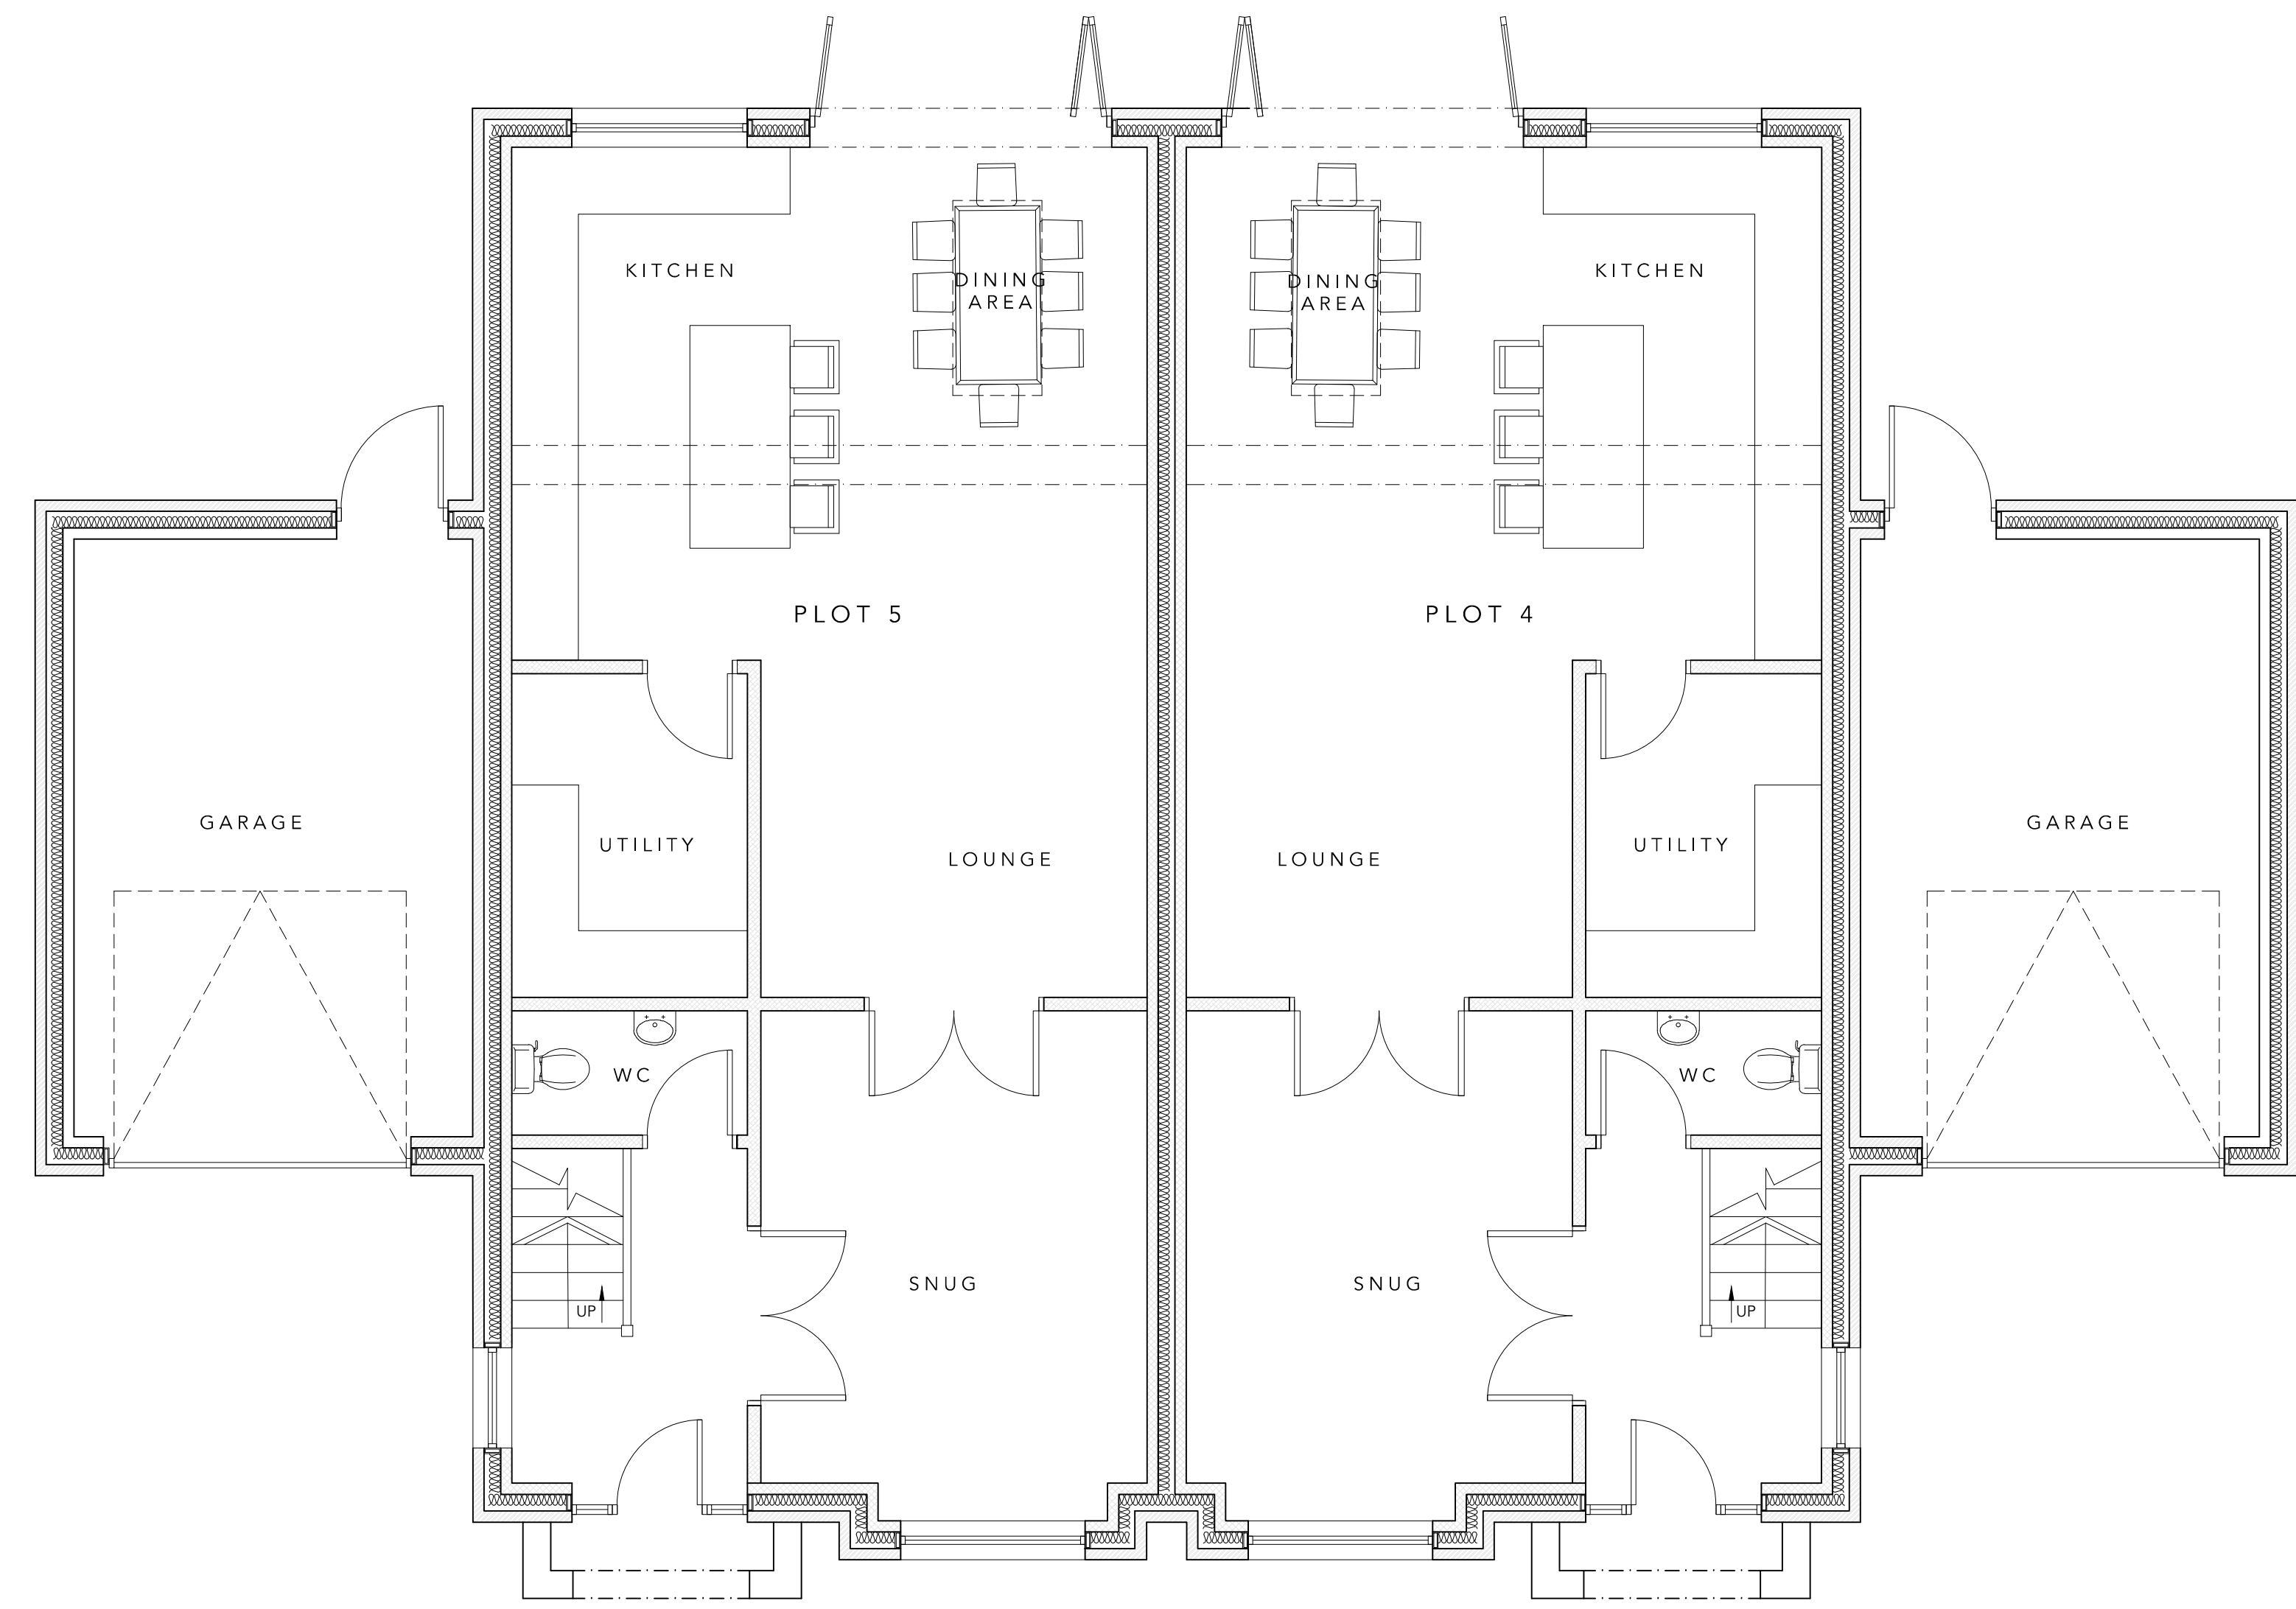


GROUND FLOOR PLAN AS PROPOSED (1:50)

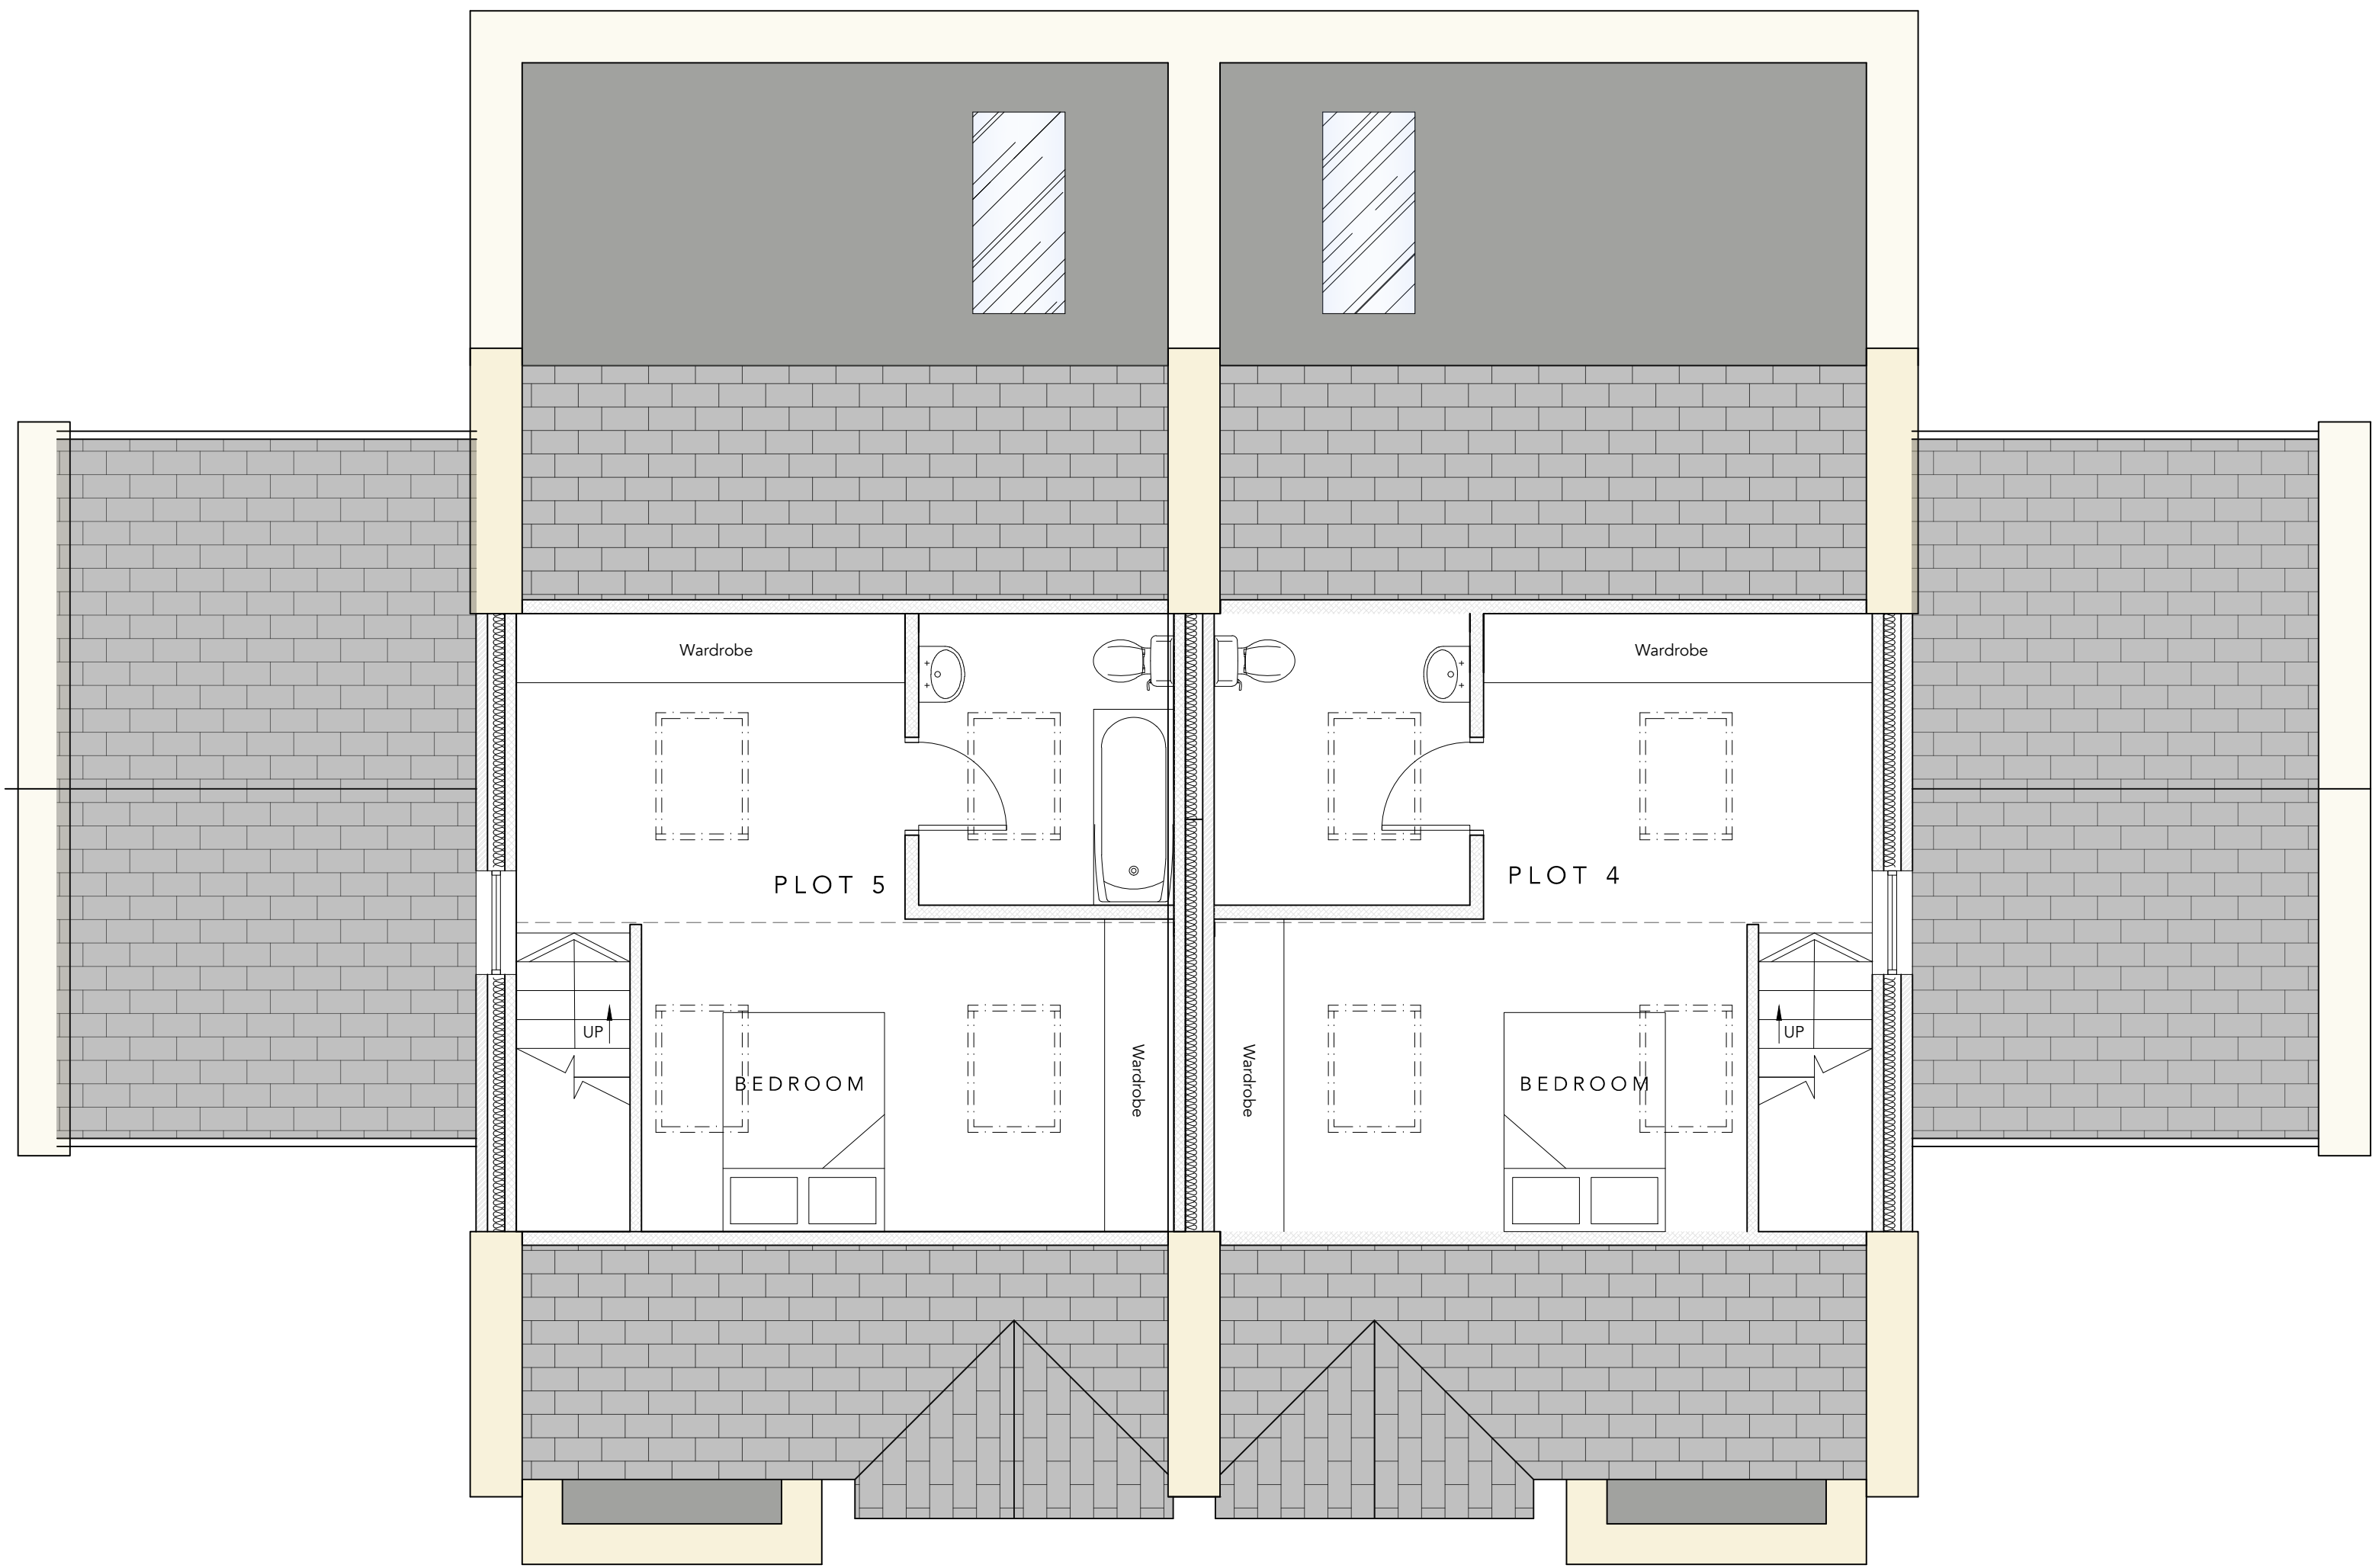

SECOND FLOOR PLAN AS PROPOSED (1:50)

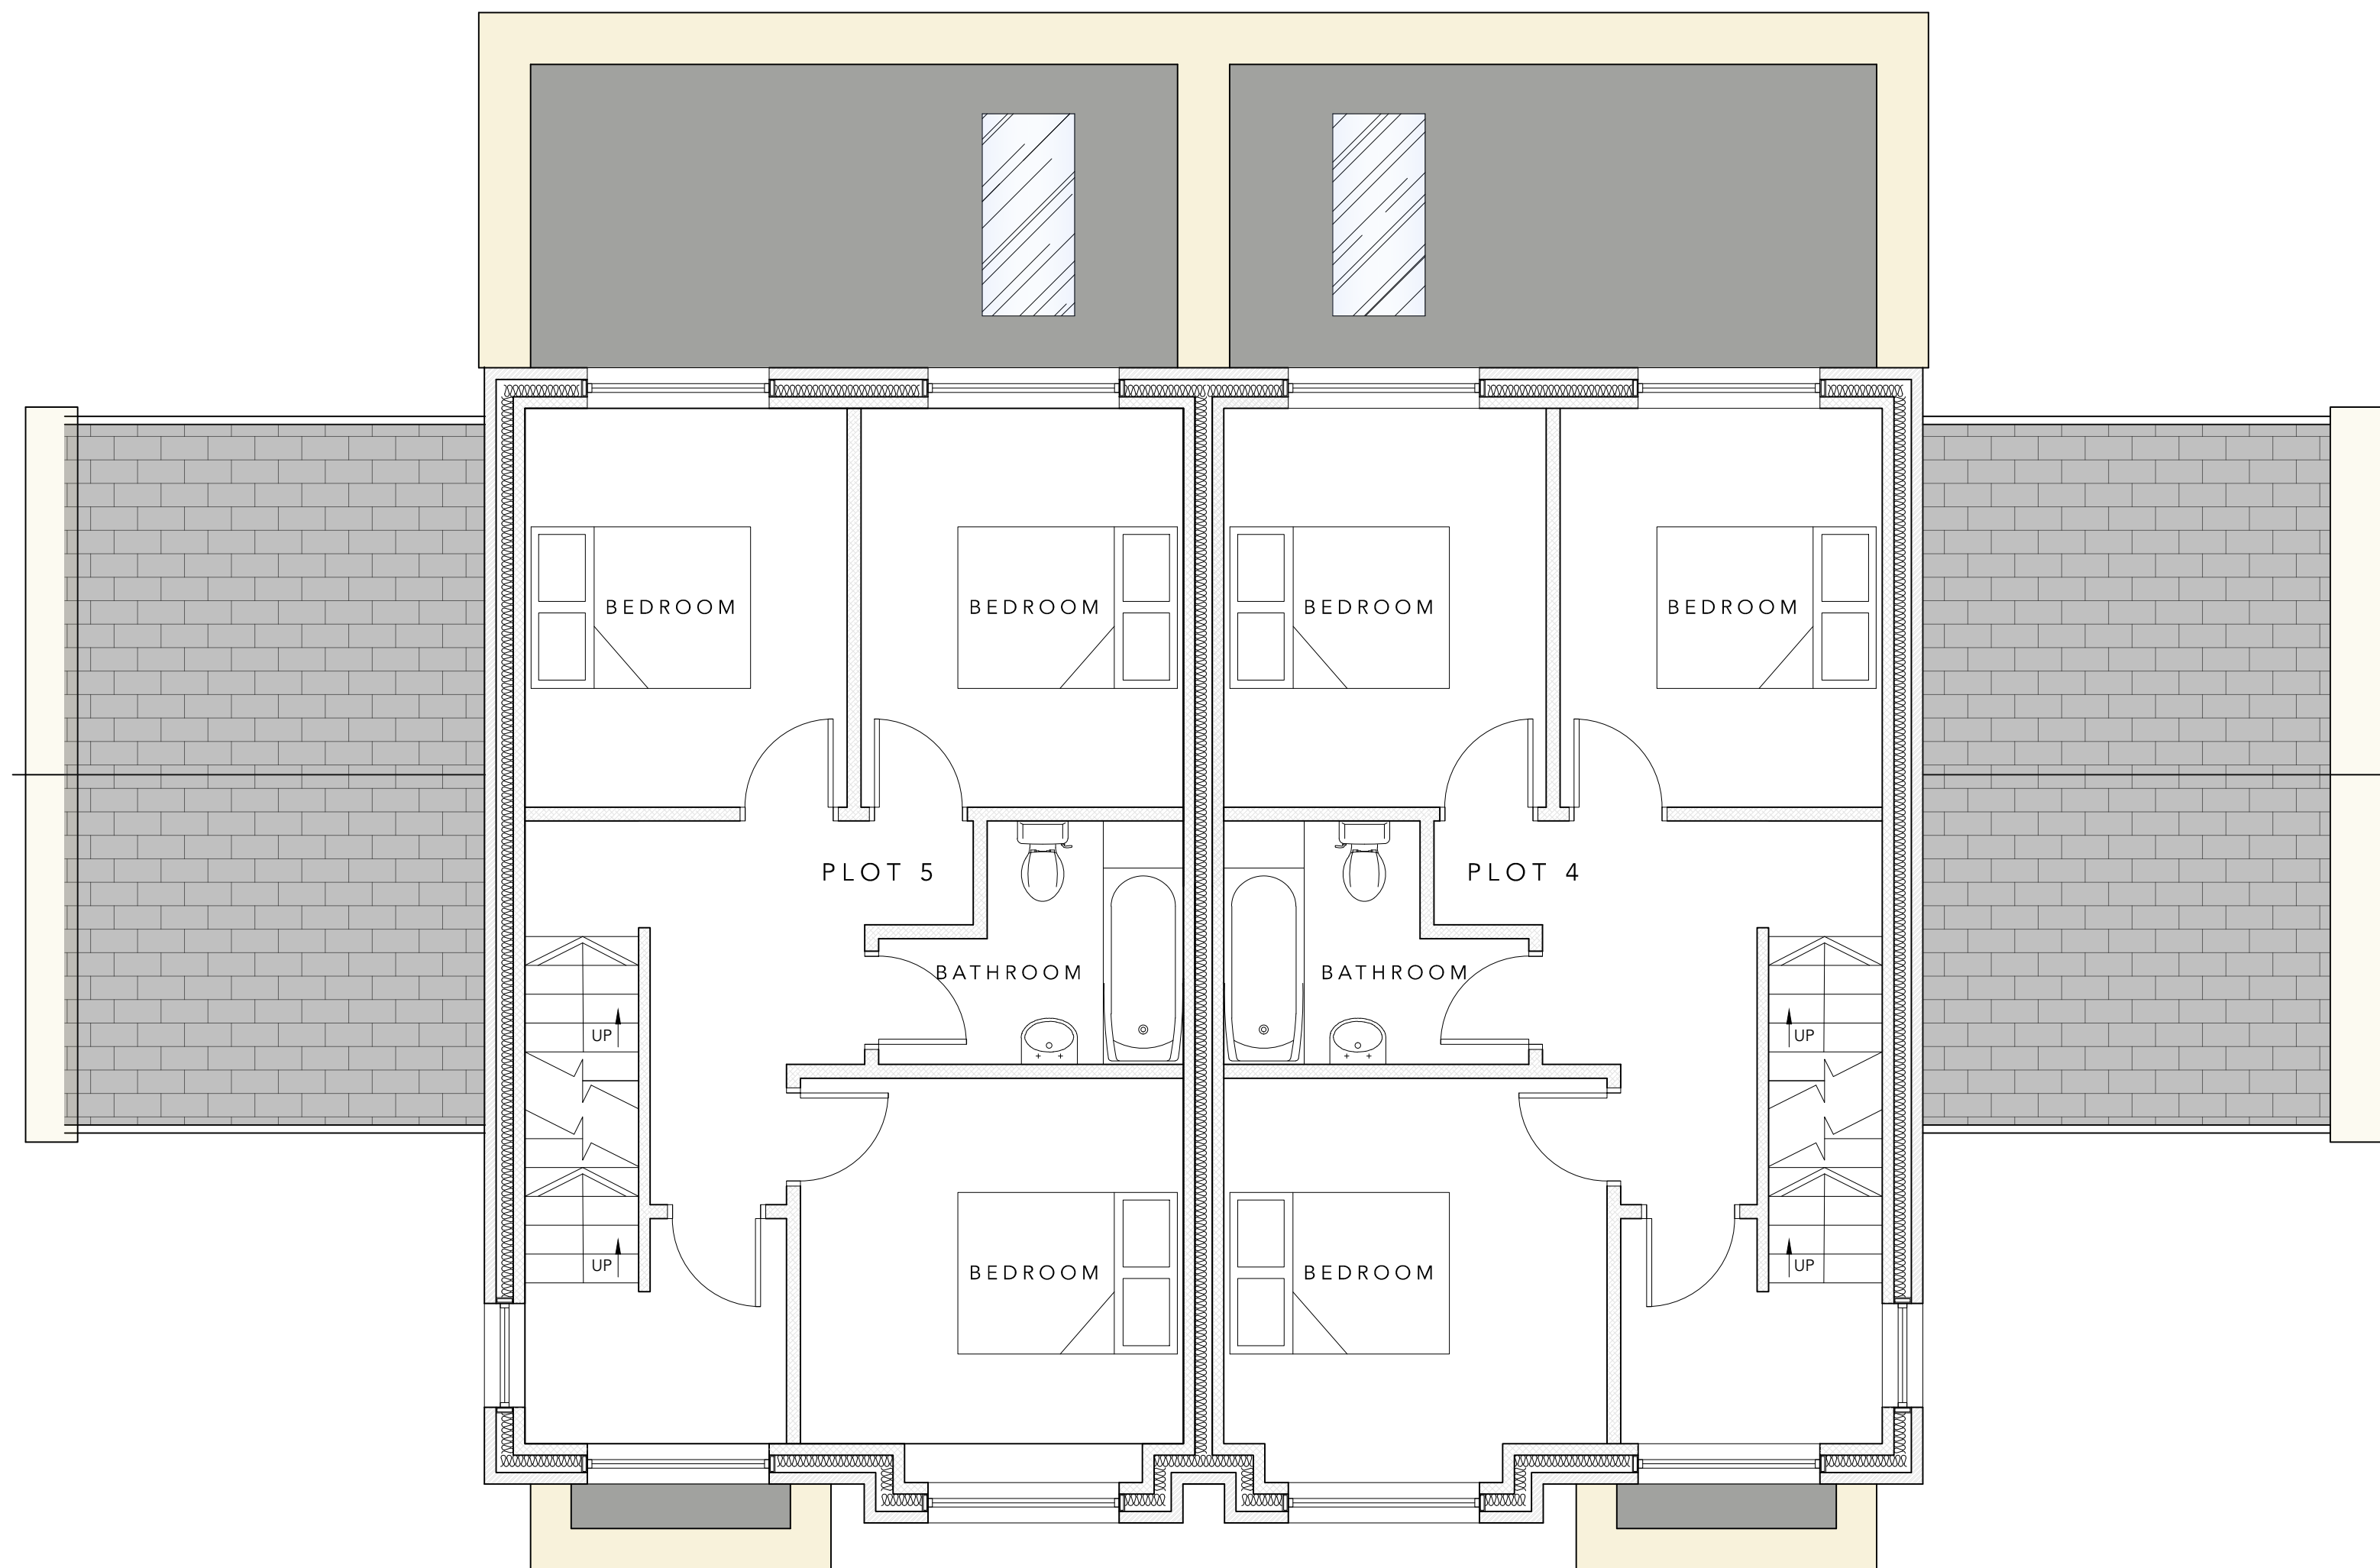

FIRST FLOOR PLAN AS PROPOSED (1:50)

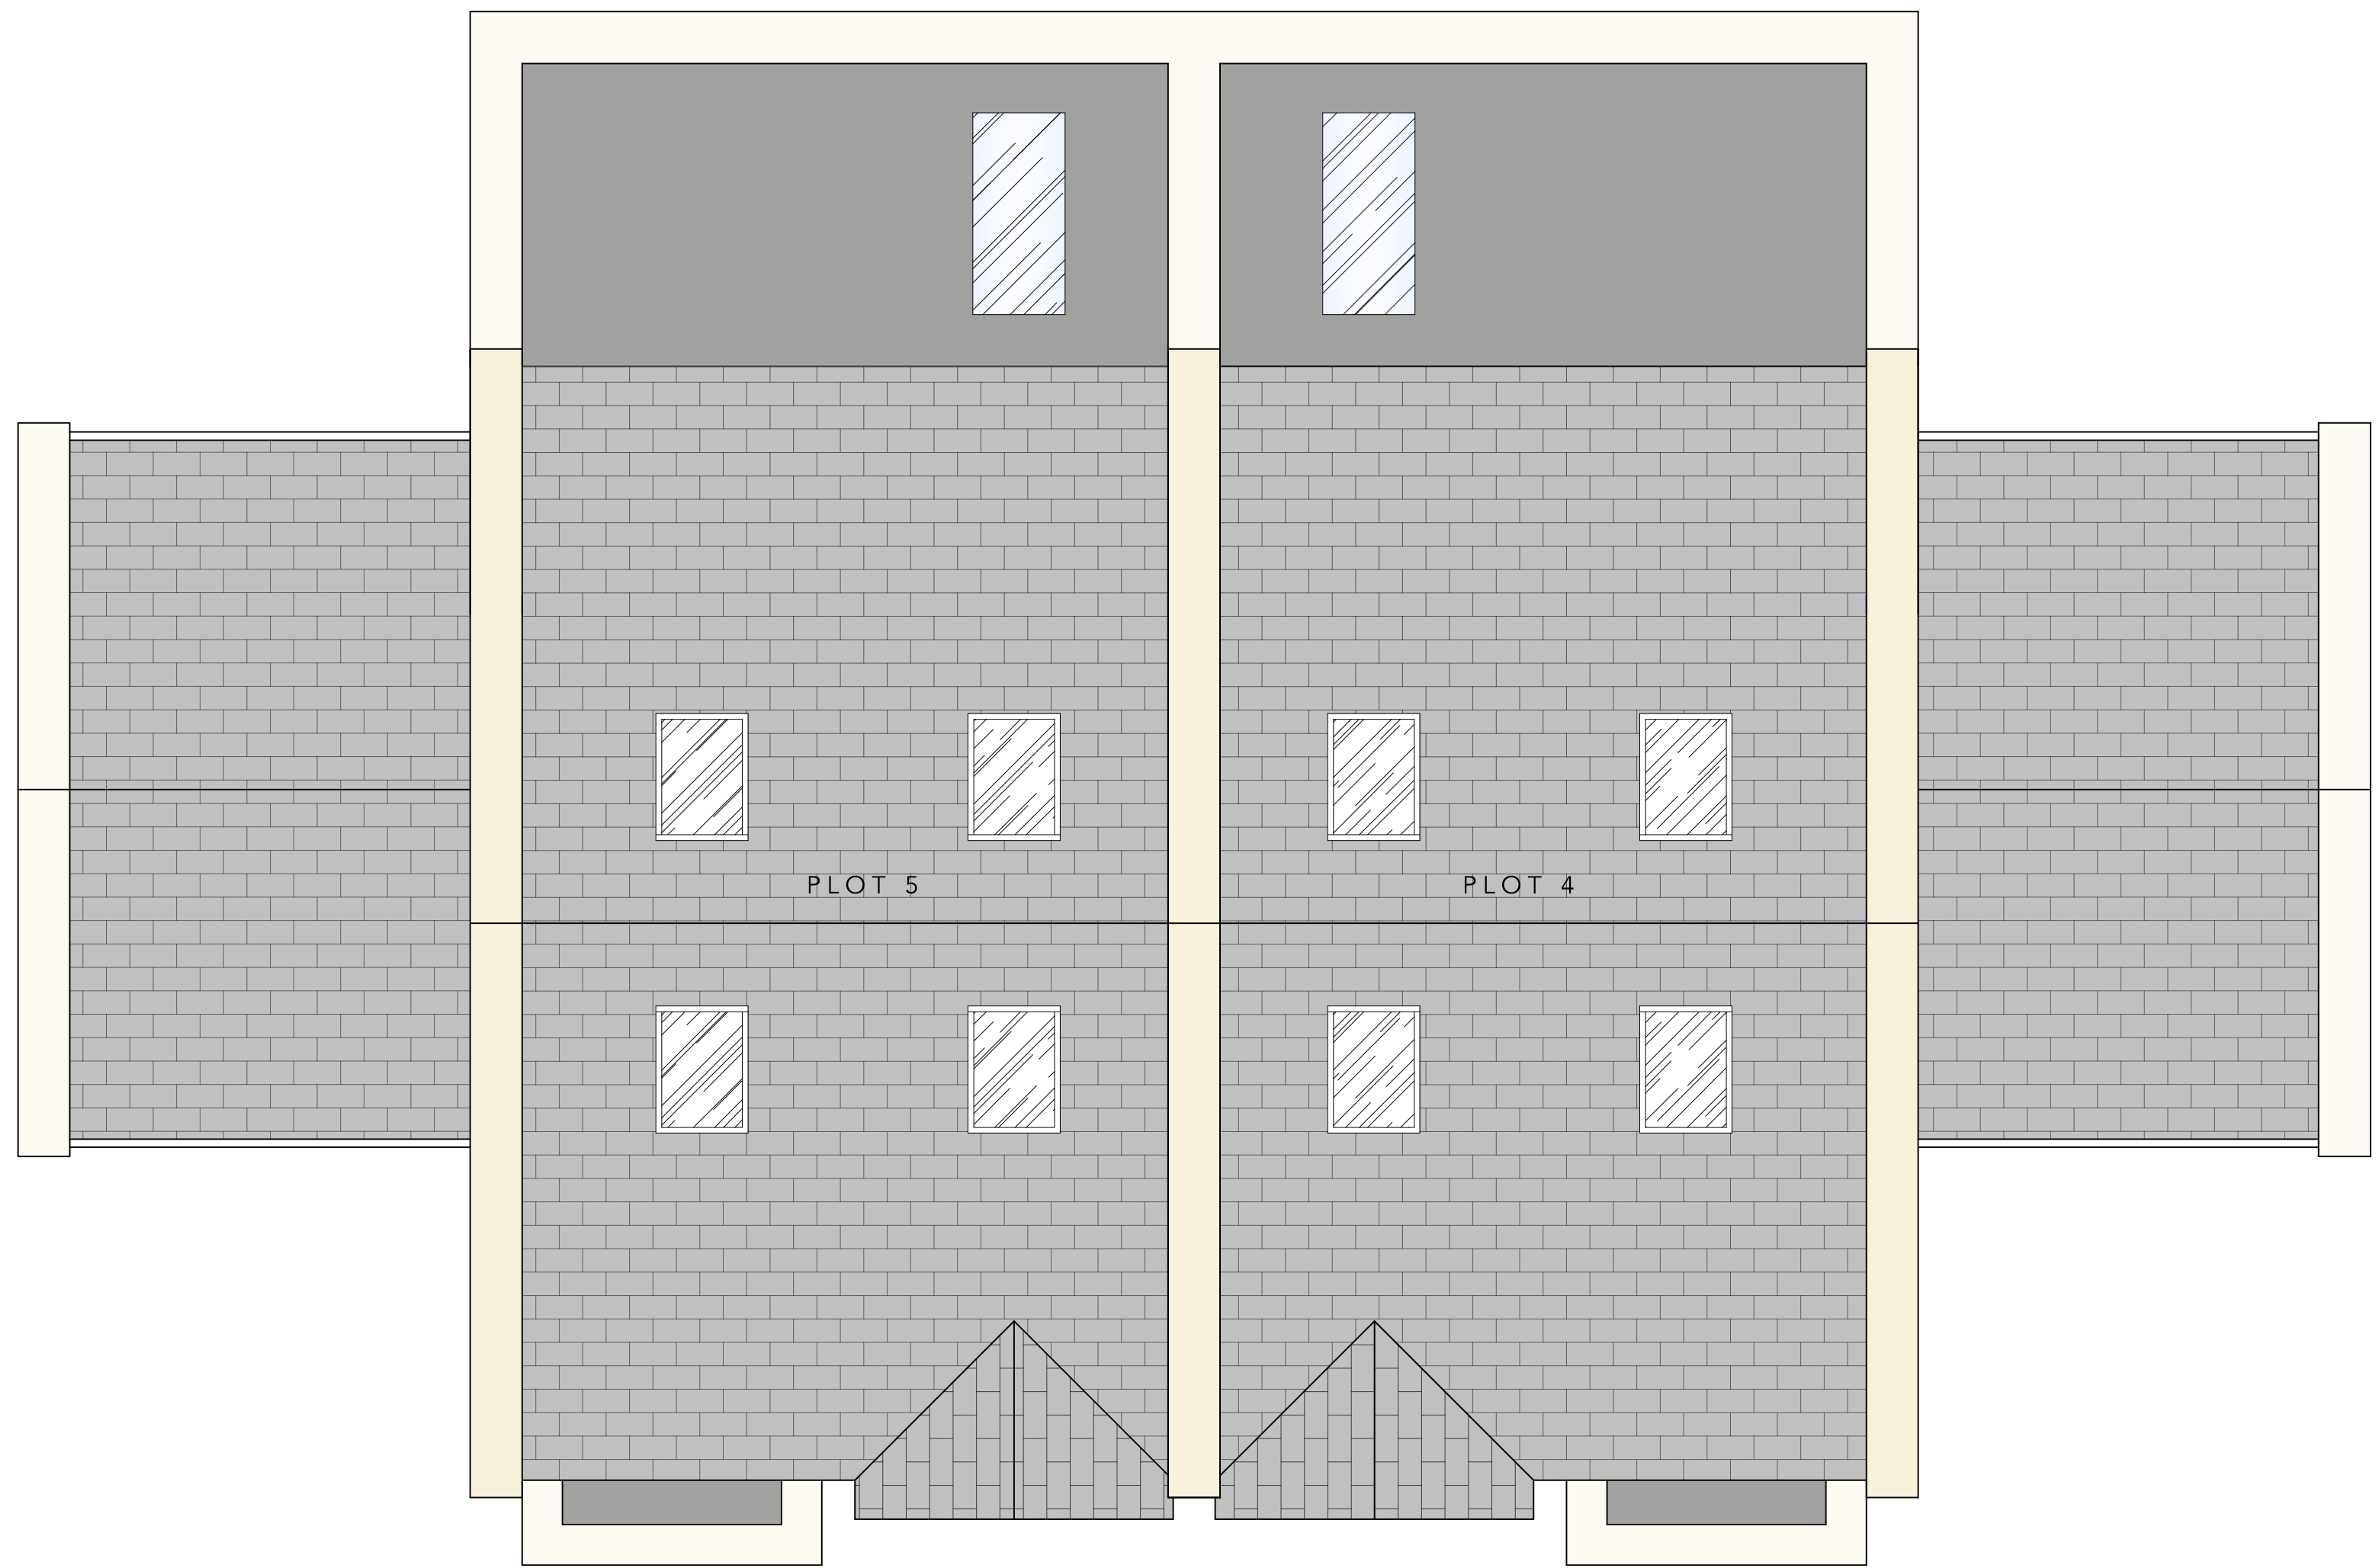

SECOND FLOOR PLAN AS PROPOSED (1:50)

Rev	Description	By	Date
-----	-------------	----	------

HADAS ARCHITECTURAL
ARCHITECTURAL DESIGN

769 Rochdale Road, Slattocs, Middleton,
Manchester M24 2RA

(CHURCH AVENUE)
Land Adjacent to Rochdale Road,
Slattocks, Middleton M24 2RA
PLOT 4 & 5 PLANS AS PROPOSED

DRAWN	JW	DATE	10-12-24	DRAWING NO.	
SCALE	1:50 @A0	REV.	—		2501-401