



EXTERNAL ELEVATION MATERIAL
BRICK
Weinerberger Woodland Mixture
REF. Materials Plan.

general notes:
do not scale the drawing.
all dimensions to be checked on site prior to commencement of work and any discrepancy shall be immediately reported and resolved prior to work commencing. this drawing is to be read in conjunction with all relevant drawings and specifications relating to the job whether or not indicated on the drawing. Copyright reserved to mck associates ltd. and this drawing may not be used or reproduced without prior written consent.

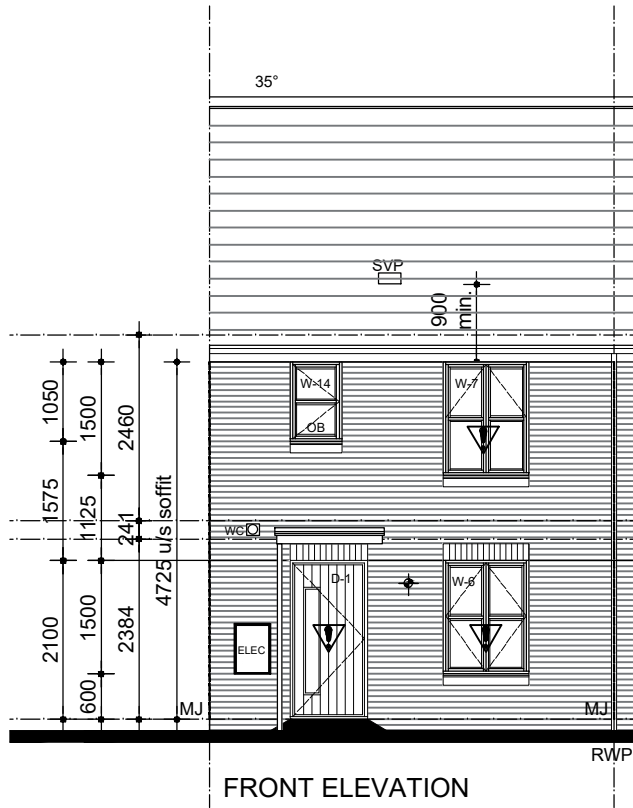

- U/S of SOFFIT - 63 CRS
- 60 CRS
- 50 CRS
- 40 CRS
- 30 CRS
- WIN HEAD - 28 CRS
- 20 CRS
- 10 CRS
- DPC - 0 CRS

- REFER TO SITE MATERIAL SCHEDULE FOR
BRICK & ROOF TILE TYPES.
- PVCU FASCIAS SOFFITS AND BARGE
BOARDS
- RECONSTITUTED STONE CILLS BELOW
WINDOWS WHERE SHOWN WINDOWS
TO HAVE STUB CILLS.
- OB OB DENOTES WINDOWS TO HAVE
OBSCURED GLAZING
- * DENOTES WINDOWS TO BE SUPPLIED AS
FIRE ESCAPE.
- ▼ DENOTES WINDOW / DOOR TO HAVE
TOUGHENED SAFETY GLASS.

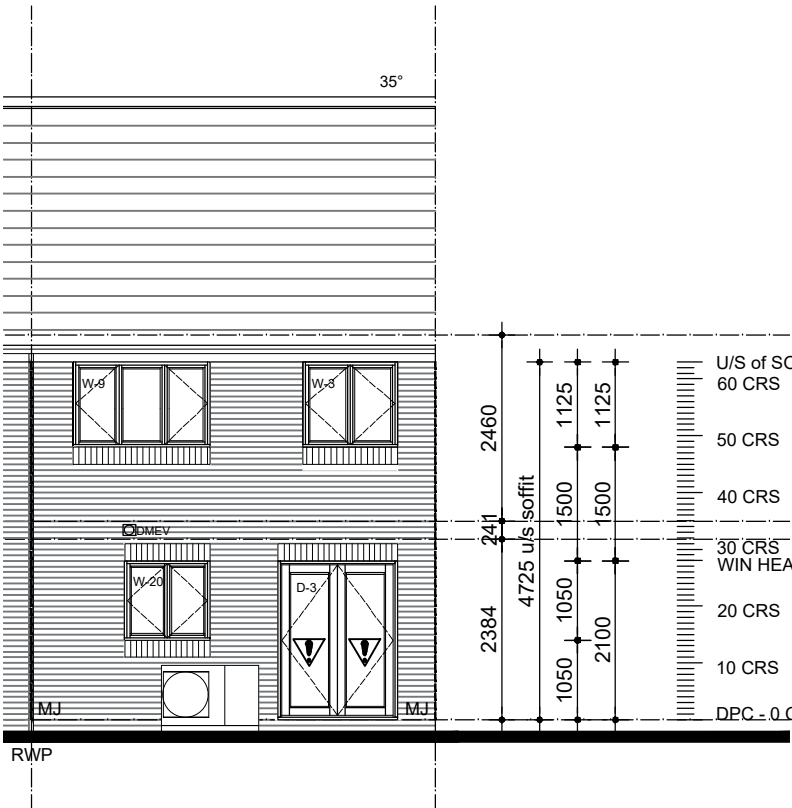


EV NOTE

REFER TO EVCP SITE PLAN LAYOUT
FOR REQUIREMENT/POSITION OF
ELECTRIC VEHICLE CHARGING POINT
UNITS ON SPECIFIC PLOTS.

EVCP UNIT OR COVER PLATE
INSTALLED TO HEIGHT AS SPECIFIED IN
BUILDING REGULATIONS.

Trickle vents to windows within
Bathrooms, Ensuites or WC's are not to
be fitted in accordance with A.D Part F

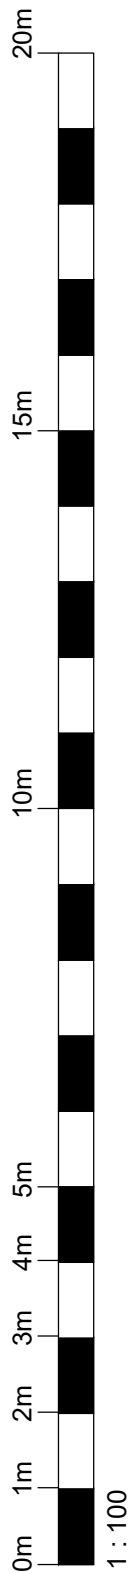

A	02/09/24	BL	ESCAPE WINDOWS REMOVED.
REV	DATE	BY	DESCRIPTION

CONSTRUCTION

Client:	Project:	Drawing Title:	Job No:	Drawing No:	Rev:	 architecture building surveying urban design burnaby villa ■ 48 watling street road ■ fulwood ■ preston ■ pr2 8bp tel: 01772 774510 fax: 01772 774511 email mck@mckassociates.co.uk
	BRUNSWICK STREET 902 3 BED. CHATSWORTH	WORKING DRAWING MID / BRICK ELEVATIONS (AS)	1016	-077	A	
			Drawn: SCK	Checked: BL	Scale @ A3: 1:100	Date: JANUARY 24