

All dimensions are to be checked on site prior to construction, manufacture any components and ordering of materials and equipment. All dimensions are approximate and may be affected by changes in construction. Any discrepancies are to be reported to the architect for clarification.

All materials and workmanship to be in accordance with the current British Standards and codes of practice.


All proprietary products are to be listed strictly in accordance with the manufacturers printed instructions. The Contractor is to refer to the specifications and recommendations.

This drawing is to be used in conjunction with all relevant Architectural, Structural Engineers, Mechanical Engineers, Electrical Engineers and Specialist drawings and specifications.


All details are to be in accordance with the DTL's Limiting Thermal Injuries and Air Leakage. Robust construction details for dwellings and similar buildings.

All Separating Floor and Separating Wall details are to be strictly in accordance with Technical details Part E: Resistance to the passage of sound, publication and procedures.


DO NOT SCALE FROM THIS DRAWING

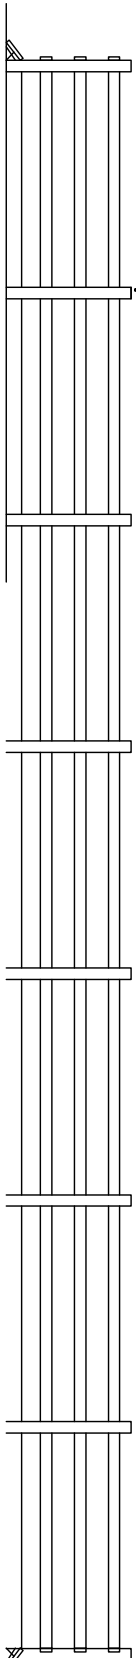

North and South elevation

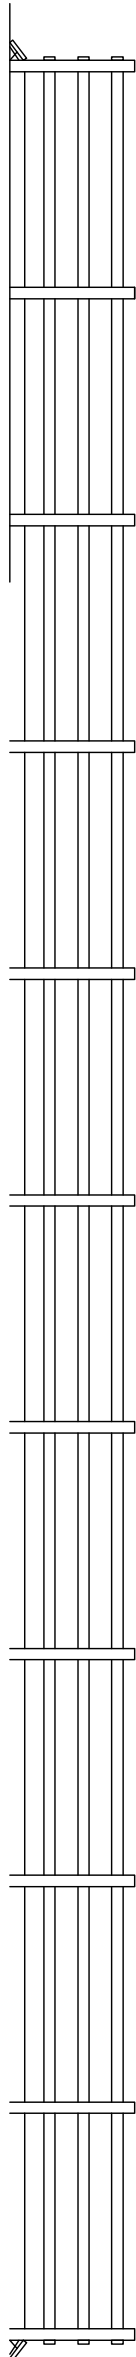

East and West elevation

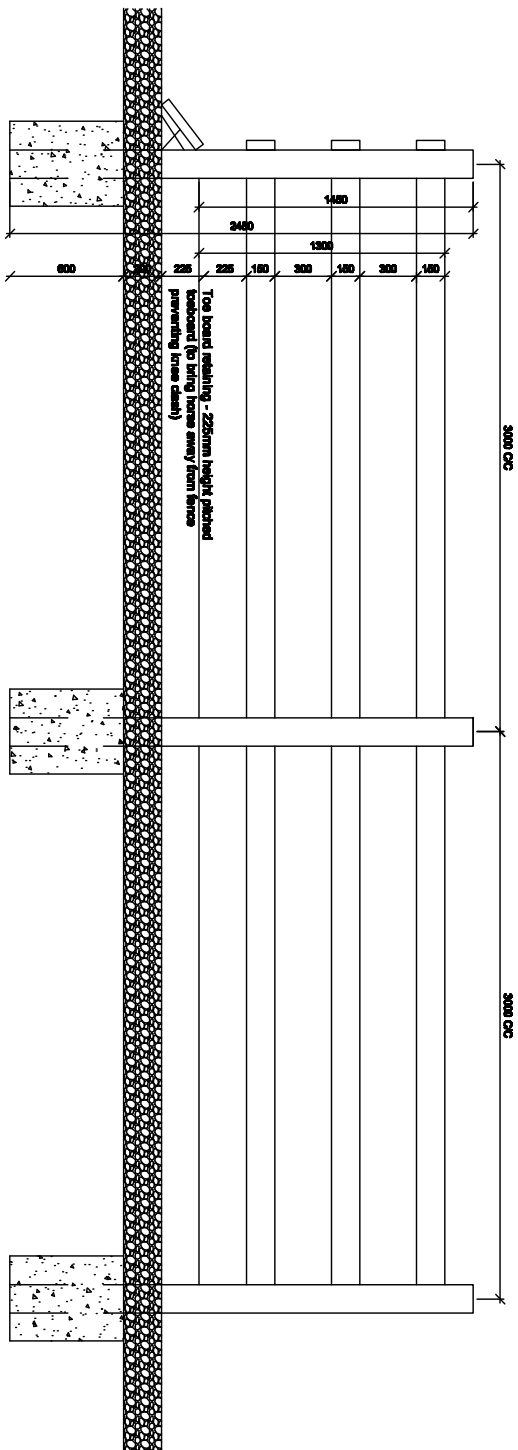

Typical fence section



Typical permeable section through new arena

100mm Sand surface course (Excess material to be confirmed by client) on Geoscribe membrane on 150mm minimum type 3 no fines sub base or other free draining granular material with a maximum size of 40mm on Geoscribe membrane on Flat compacted formation layer

Row A Section through arena surface added

client

Mr & Mrs Breatley

project

**Proposed Horse Menage at The Stables, Shawfield Lane, Nordan
Rochdale, OL12 6BP**

Drawing

Managerial evaluations and details

drawing number

2023-004-007 1:200 at A3

revision

A

data

Drawn By

PLANZ

К Мышам