





FRONT ELEVATION

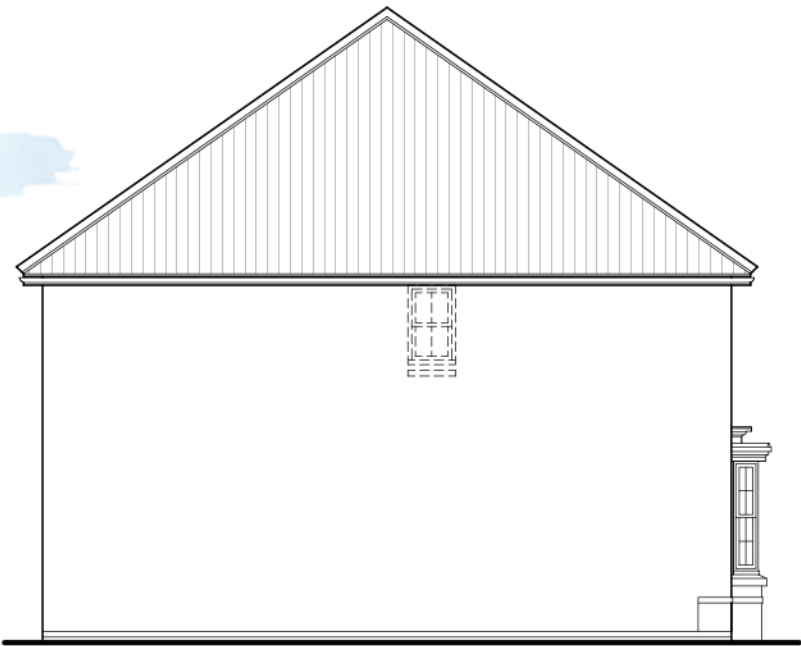


SIDE ELEVATION



REAR ELEVATION

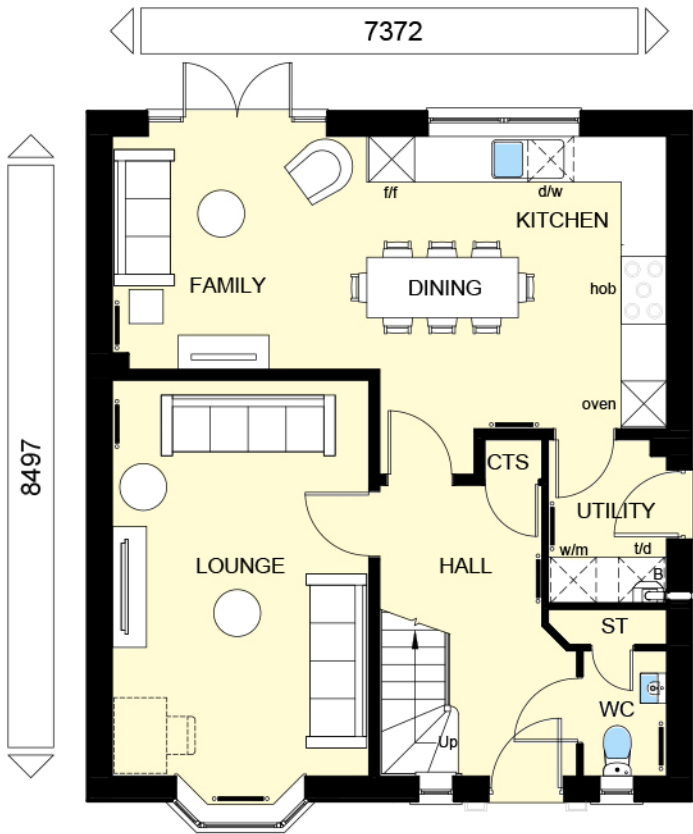

GROUND FLOOR PLAN

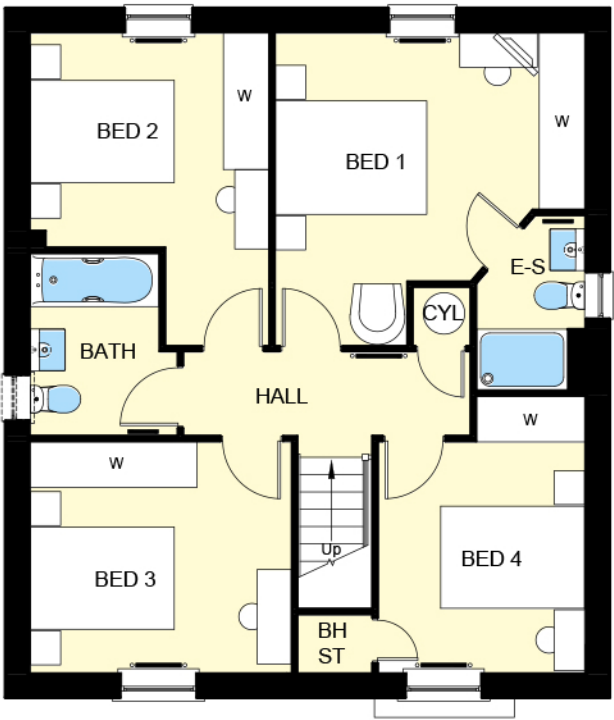

FIRST FLOOR PLAN



SIDE ELEVATION



WARNING TO HOUSE-PURCHASERS:
Buyers are warned that this is a working drawing and the contents of this drawing may be subject to change without notice. The drawings are provided for guidance only. The finishes or features shown may alter in respect of individual properties. Whilst we make every effort to ensure our drawings are up to date there may be from time to time be an unavoidable delay in updating these due to changes in regulations and/or re-planning. Purchasers are advised to check with the Sales Adviser whether any alterations have been made to this drawing. The contents of this drawing do not constitute a contract, part of any contract or warranty unless specifically incorporated into a contract. They should not be relied upon for the purposes of entering into a contract to purchase any property.

PLANNING DRAWING	
B	Refer to Data Sheet for full details
	Jan 20

Sales Name: KIRKDALE	Date: Jan 20
House Type Code: H442--H7	Scale: 1: 100
Spec: A2	Drawing No: 02
Drawn: GDT	Checked: GDT

TOTAL FLOOR AREA : 1354 Sq ft- 125.80m2