



50 ties
f structure

C) Updated to CLIENT requirements 06.09.2022 jk
B) Updated to CLIENT requirements 27.07.2022 jk
A) Updated to planning requirements 22.07.2022 jk

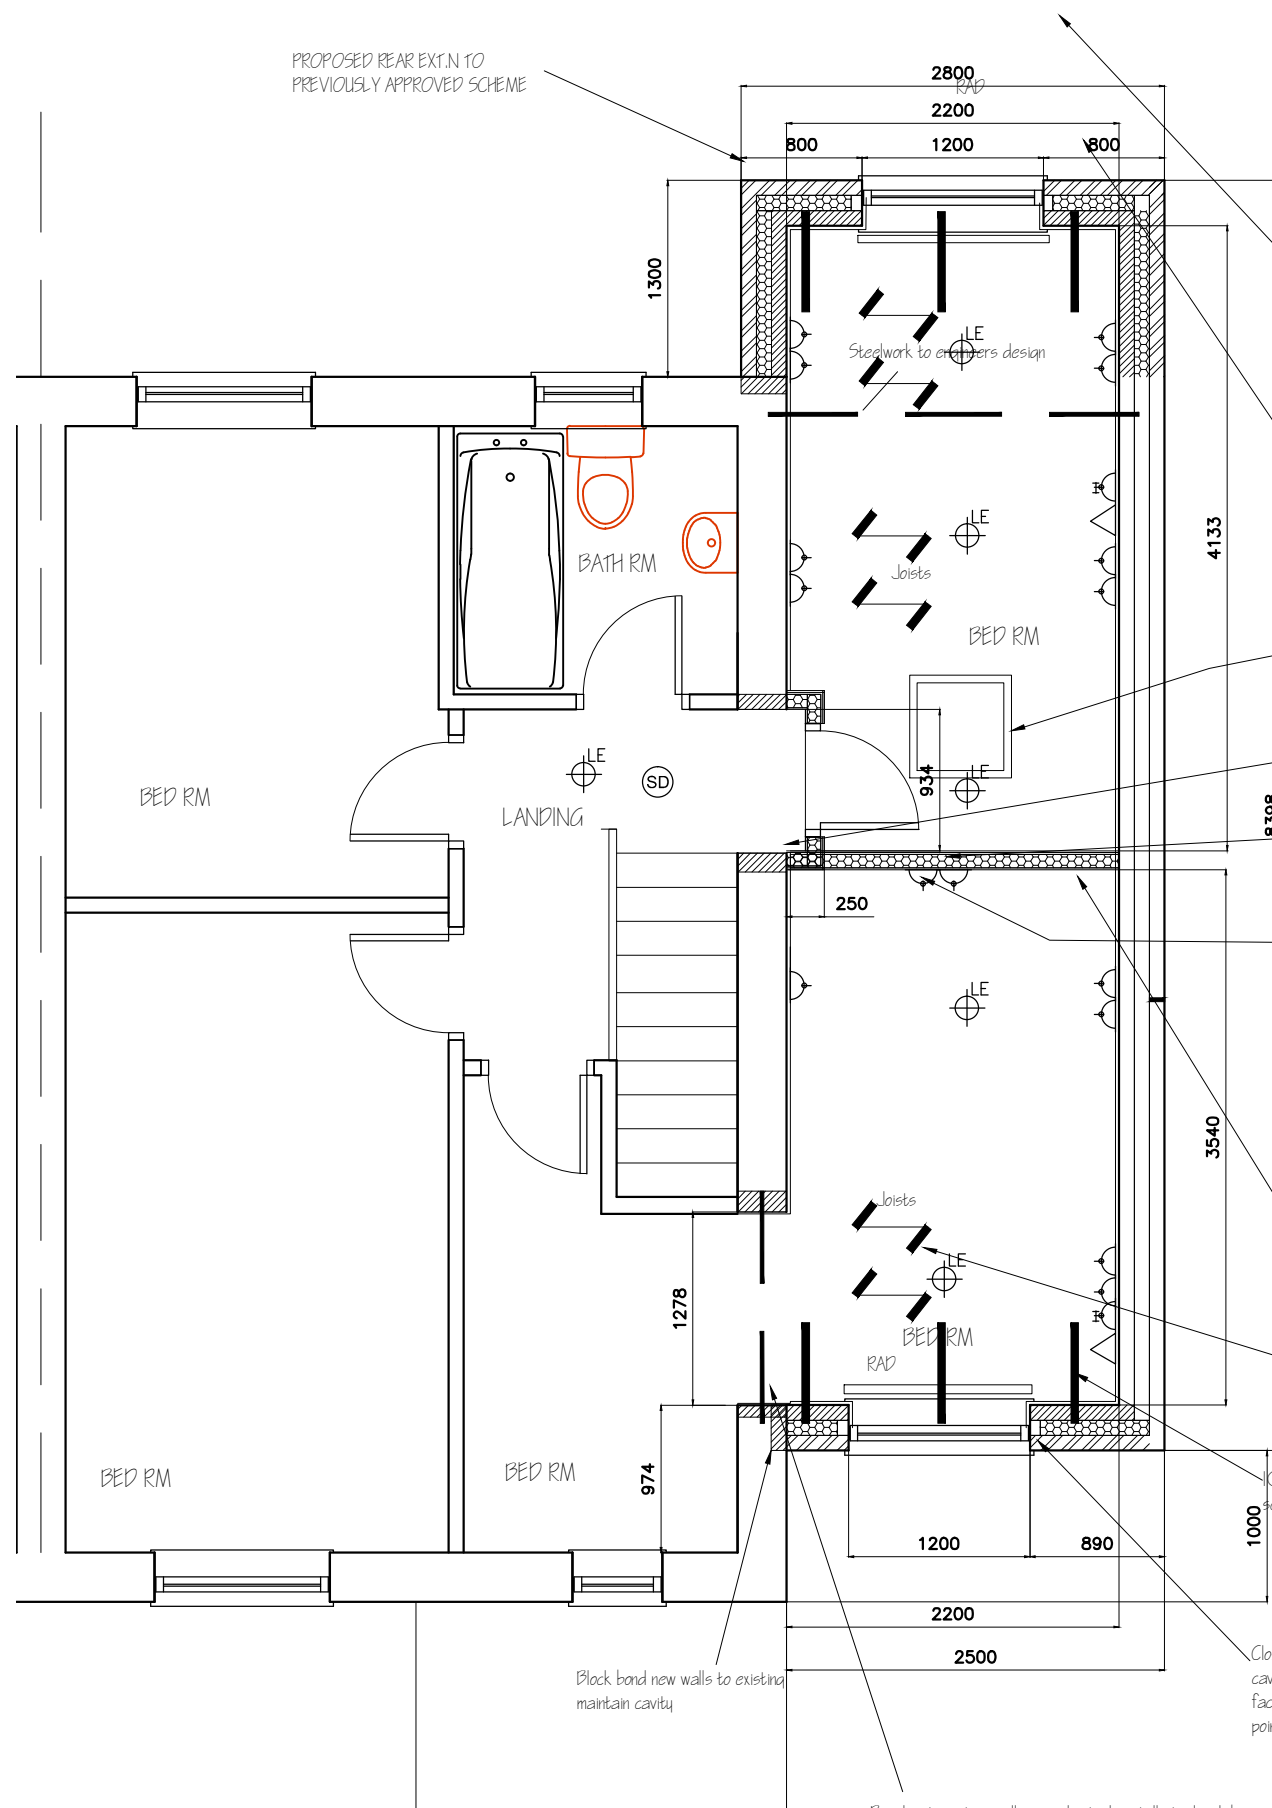

FIRST FLOOR PLAN

100x75 wall plate strapped down
at 2000mm ctrs with 50x6mm
ms straps secured to inner wall
face

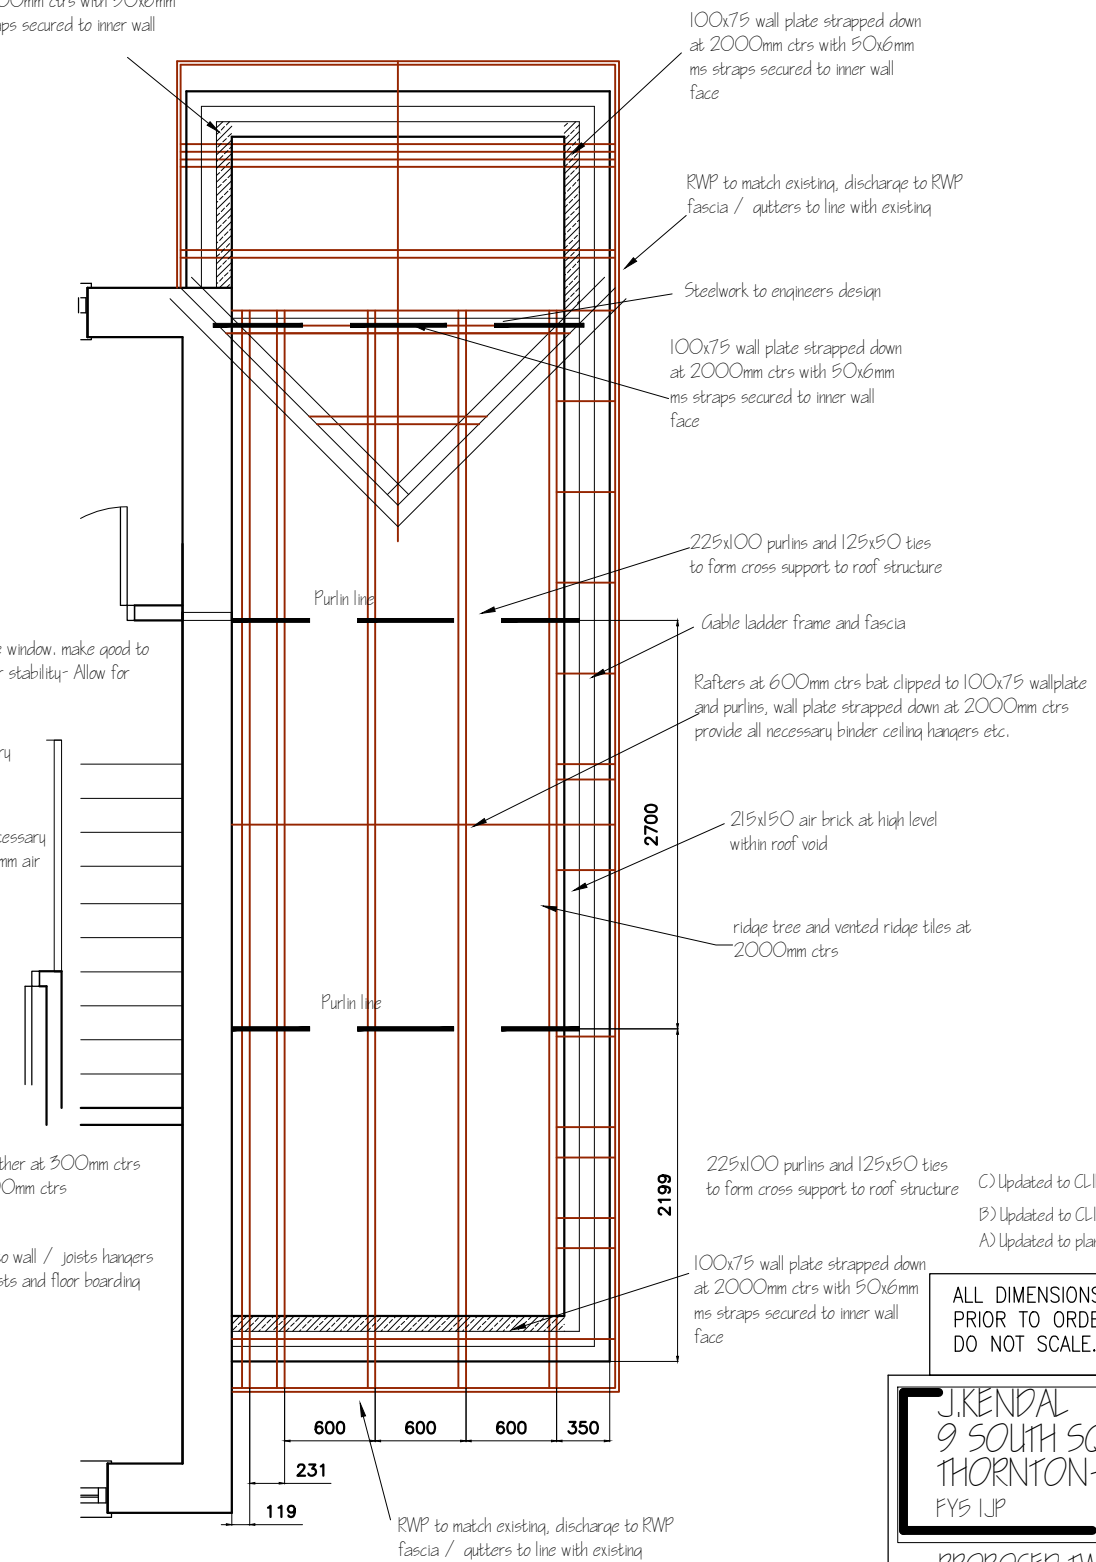

ROOF TIMBERING PLAN
LAYOUT AS PROPOSED

ALL DIMENSIONS TO BE CHECKED ON SITE
PRIOR TO ORDERING OR ERECTING MATERIALS
DO NOT SCALE.

J.KENDAL 9 SOUTH SQUARE THORNTON-CLEVELEYS FYS IJP Tel No. 01253 857962 Mob No. 07703 548857 Email jk@kendal.co.uk		
PROPOSED TWO STOREY REAR EXT.N		
CLIENT Mr and Mrs J. BANNISTER 14 GILWOOD GROVE MIDDLETON M24 6TH		
REV. C	DRG.NO. JPP / 2084_004	
DATE MAR 2022	SCALE 1:50 @ A3	