



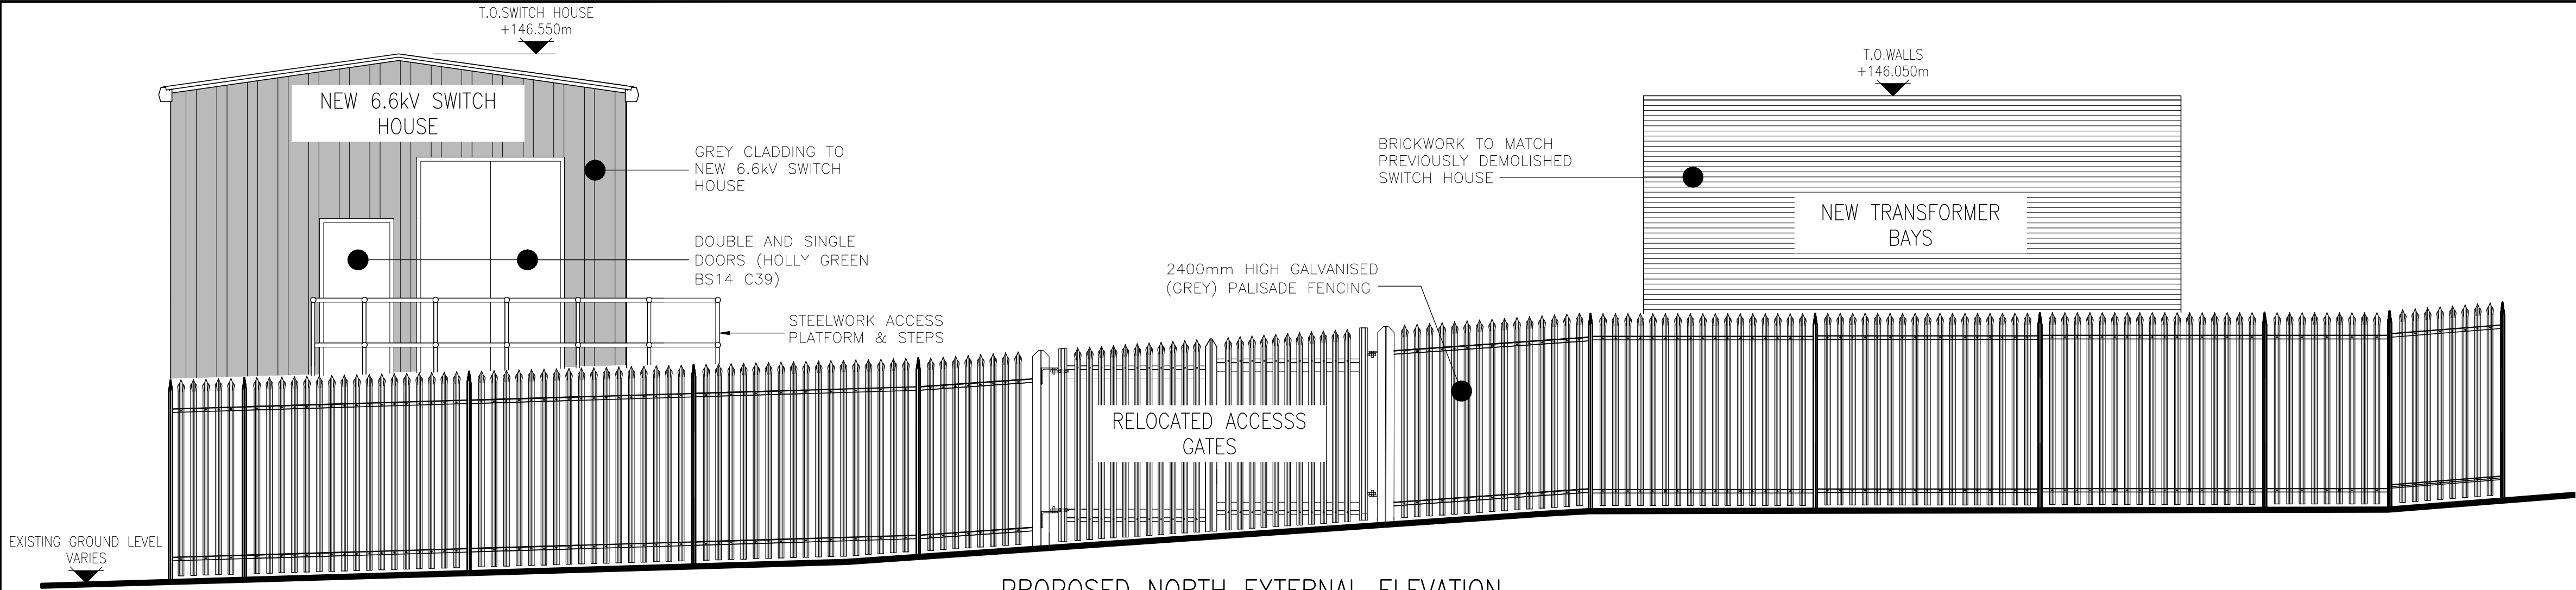



PROPOSED NORTH EXTERNAL ELEVATION
(SCALE 1:50)

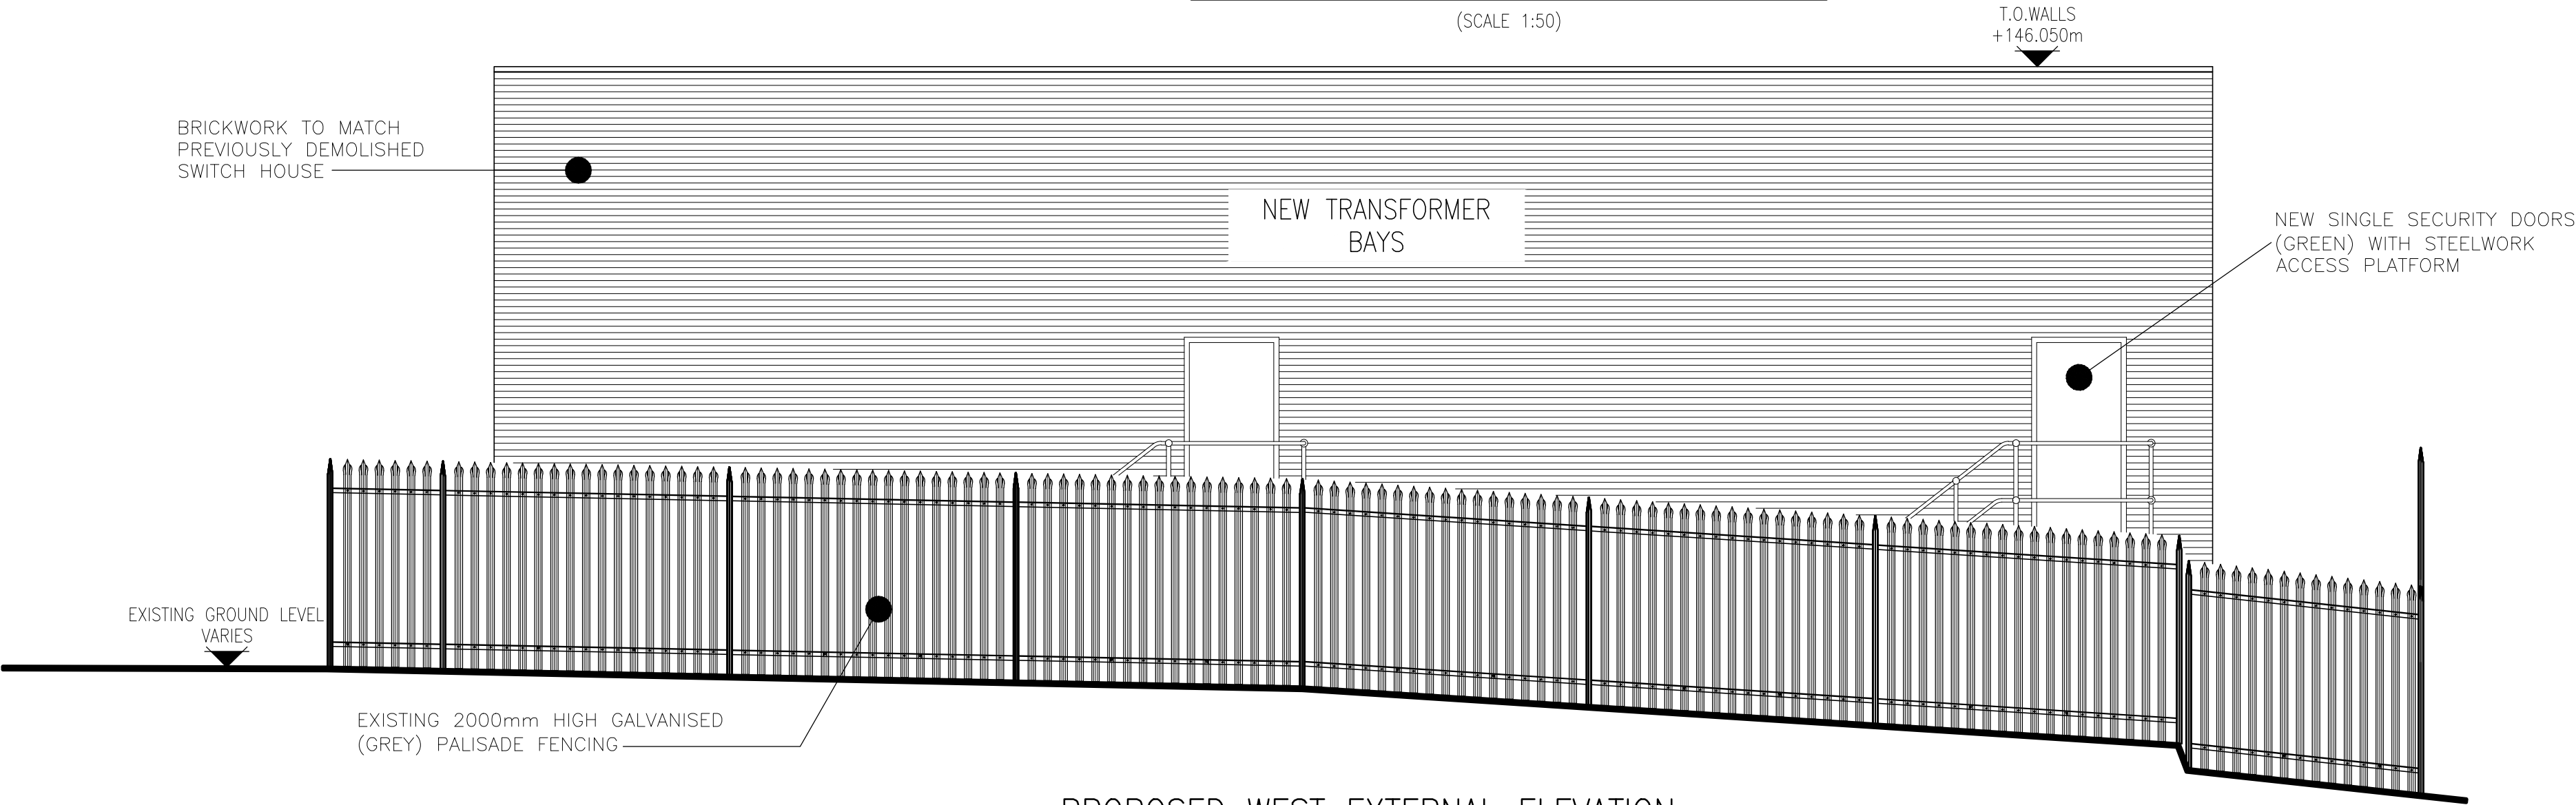

PROPOSED WEST EXTERNAL ELEVATION
(SCALE 1:50)



PROPOSED EAST EXTERNAL ELEVATION
(SCALE 1:50)

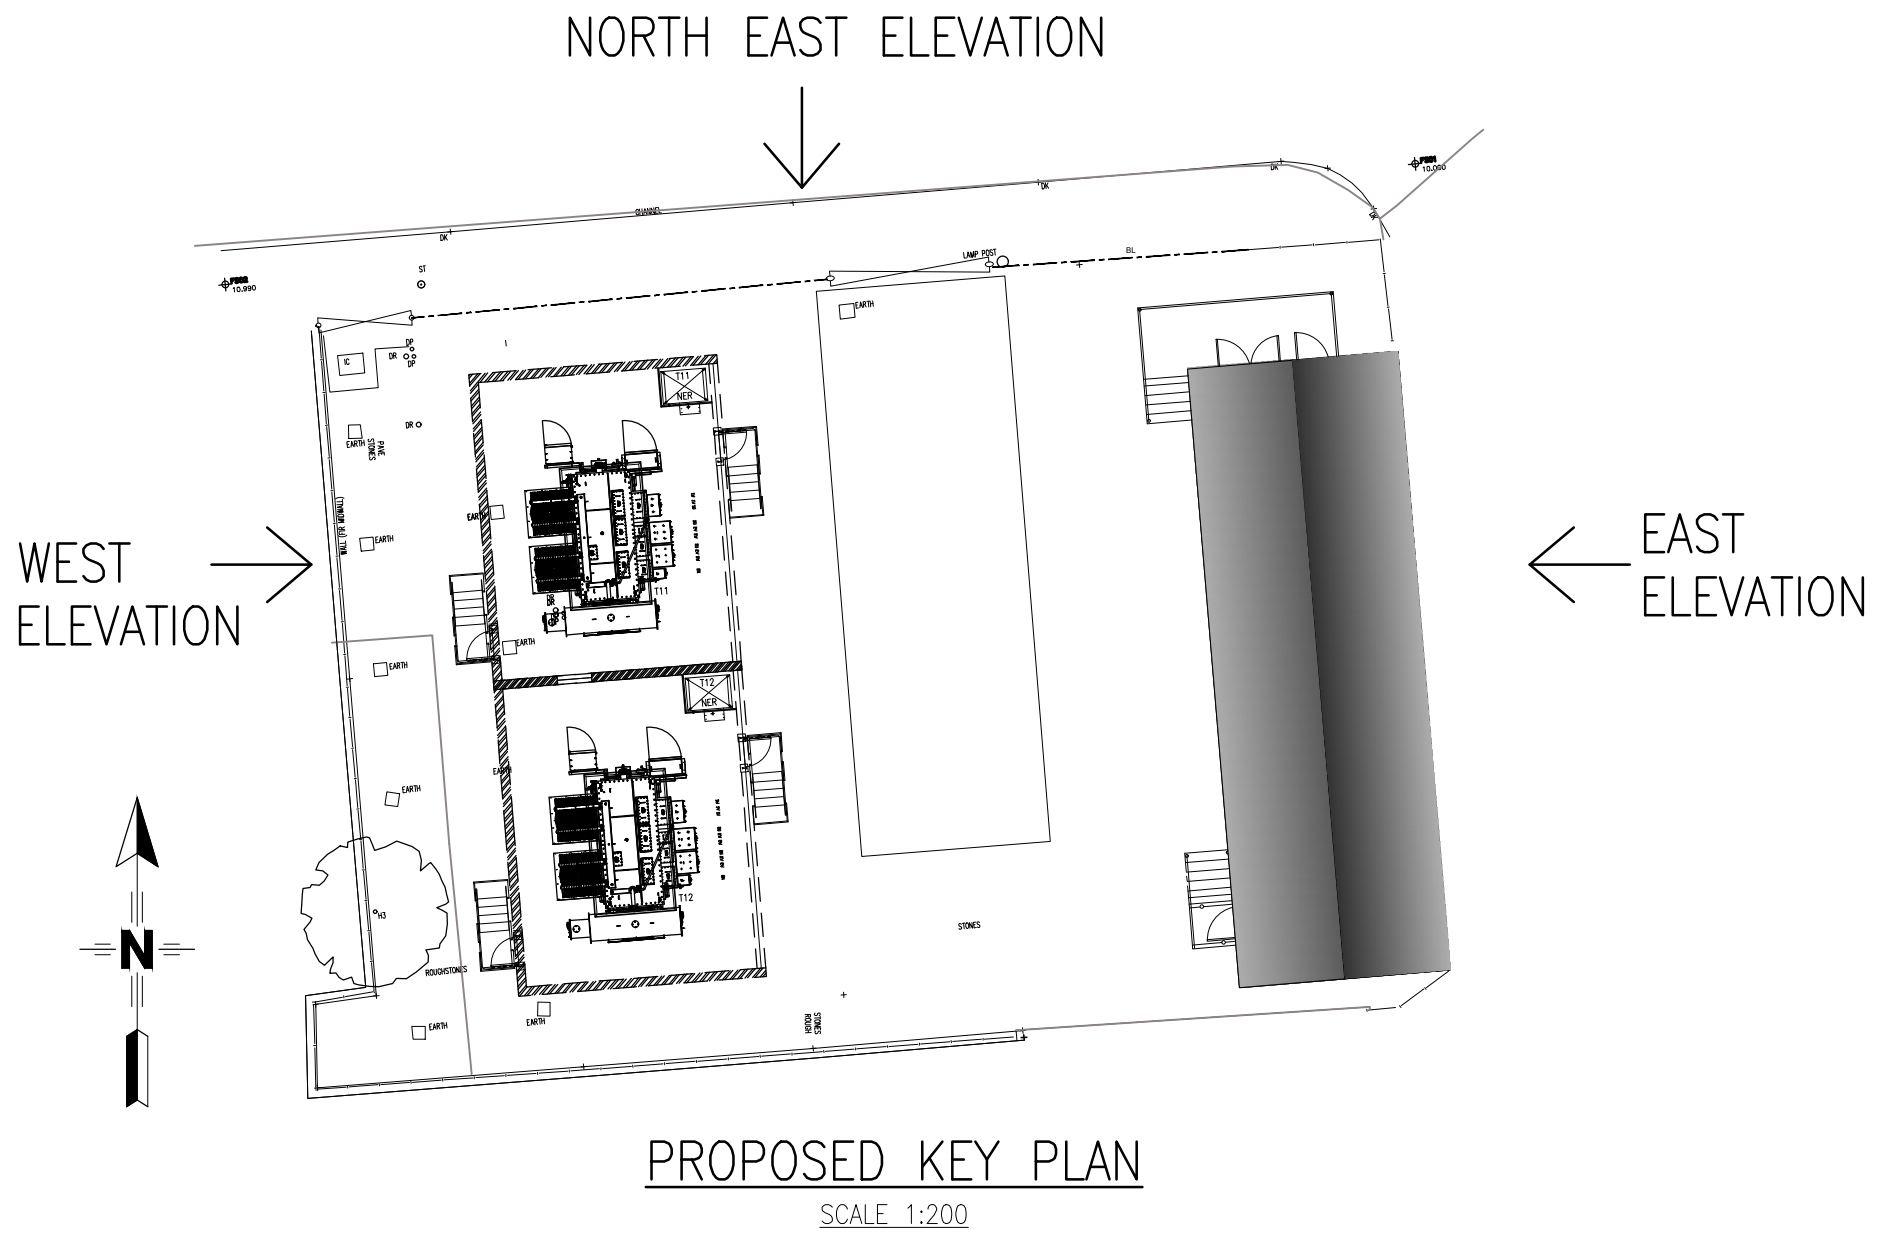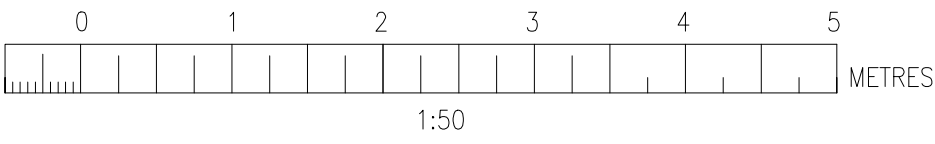

REV 002
SWITCH HOUSE
UPDATED TO SUIT
ELECTRICAL LAYOUT

THIS DRAWING AND ANY INFORMATION OR DESCRIPTIVE MATTER SET OUT HEREON ARE THE CONFIDENTIAL AND COPYRIGHT PROPERTY OF ELECTRICITY NORTH WEST LIMITED AND MUST NOT BE DISCLOSED, LOANED, COPIED OR USED FOR ANY PURPOSE WITHOUT WRITTEN PERMISSION.				
NOT TO BE SCALED. UNLESS OTHERWISE STATED DIMENSIONS ARE IN MILLIMETRES.				
REV	AMENDMENTS	DRAWN	APP.	DATE
001	ISSUED FOR PERMITTED DEVELOPMENT	DH	JAB	14/02/23
002	ISSUED FOR PERMITTED DEVELOPMENT	DH	JAB	14/02/23

		ELECTRICITY NORTH WEST FREDERICK ROAD SALFORD M6 6QH	
LITTLEBOROUGH PRIMARY SUBSTATION T11, T12 Tx & 6.6kV SWGR REPLACEMENT			
PROPOSED SITE ELEVATIONS			
SCALE	AS NOTED	SITE NAME	LITTLEBOROUGH PRIMARY SUBSTATION
DRAWN	D. HADWIN	PROJECT	T11, T12 Tx & 6.6kV SWGR REPLACEMENT
APPROVED	JAB	P.F.R. NO.	304884 DWG STATUS RELEASED
DATE	NOV 2022	DRAWING NUMBER	304884-00094
SHEET SIZE	A1	REVISION	002
OLD DWG NO			