



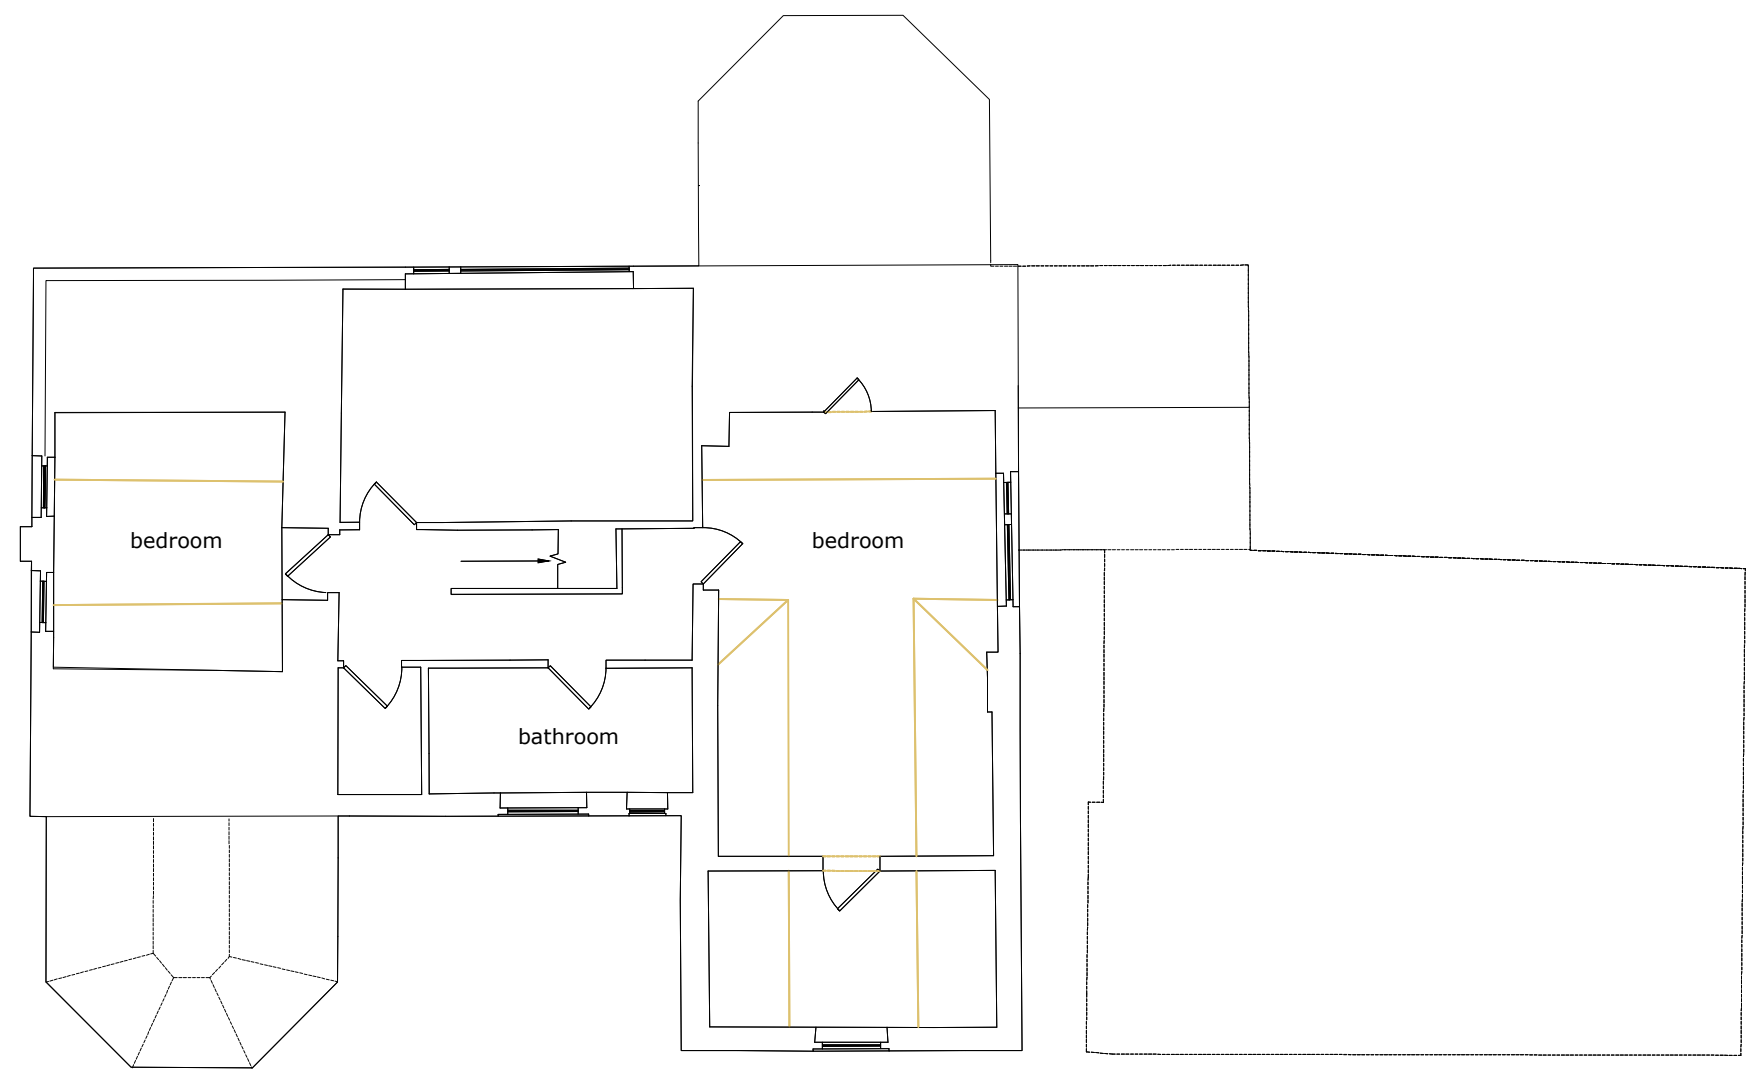

FIRST FLOOR PLAN



UPPER GROUND FLOOR PLAN

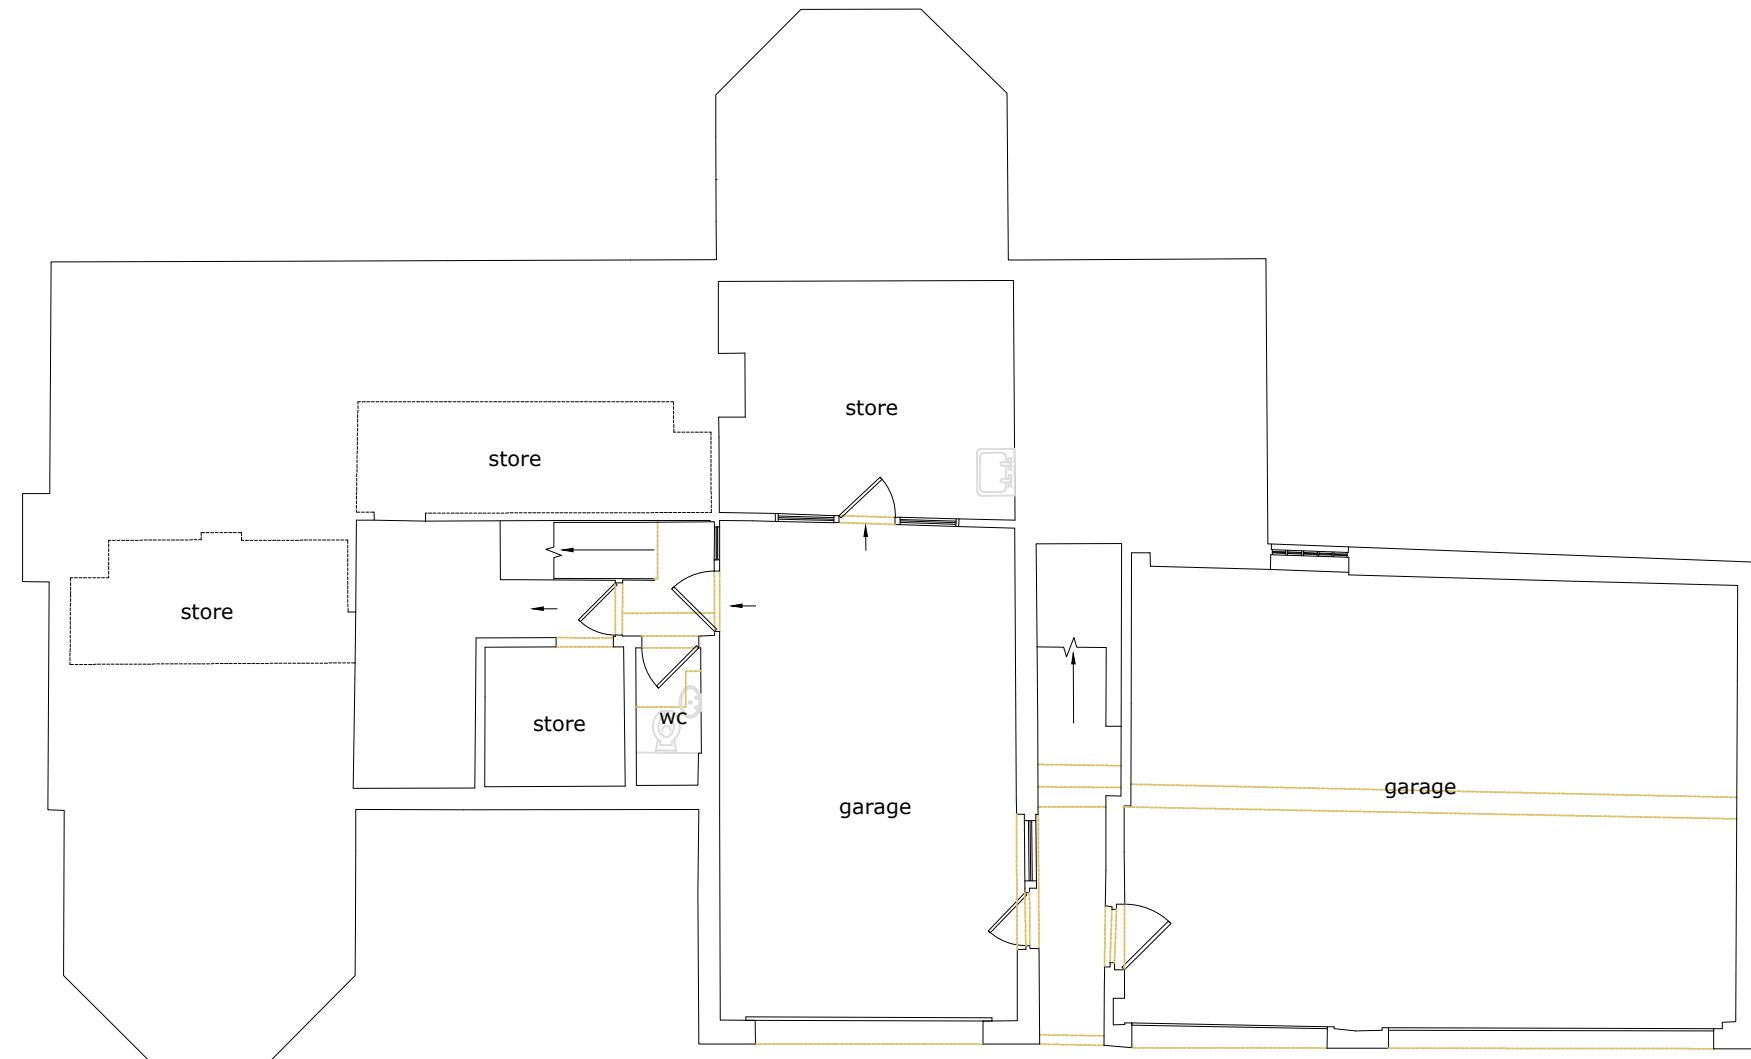

LOWER GROUND FLOOR PLAN

EXISTING PLANS 1:100




FRONT ELEVATION



SIDE ELEVATION




REAR ELEVATION

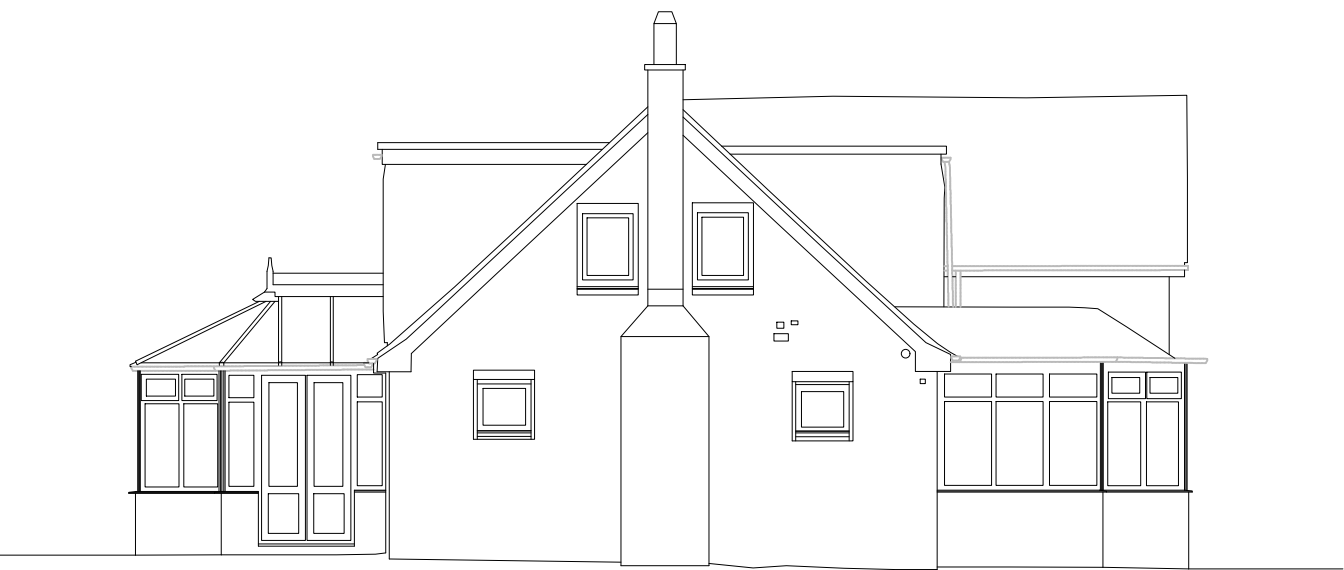

SIDE ELEVATION

EXISTING ELEVATIONS 1:100

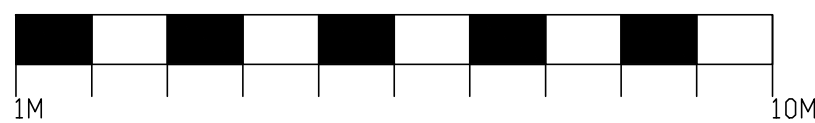

Notes:

1. ALL DIMENSIONS ARE IN MILLIMETRES UNLESS STATED OTHERWISE. NO DIMENSIONS TO BE SCALED FROM DRAWINGS.
2. ALL DIMENSIONS TO BE CHECKED ON SITE PRIOR TO MANUFACTURE. ANY DISCREPANCIES BETWEEN DRAWINGS AND SITE CONDITIONS ARE TO BE REPORTED TO THE CONTRACT MANAGER.
3. THIS DRAWING IS TO BE READ IN CONJUNCTION WITH ALL RELEVANT STRUCTURAL ENGINEERS, CIVIL ENGINEERS AND M&E ENGINEERS' DRAWINGS AND SPECIFICATIONS.

REV:	DESCRIPTION:	BY:	DATE:
STATUS: PLANNING			

KR

KIMBLE RODEN

Barrington House

Heyes Lane

Wilmslow, SK9 1QY

01625 402442

emma@kimbleroden.co.uk

CLIENT:
Ms O McKee

SITE:	Hollingworth Heights, Peacock Lane		
	Littleborough, OL15 0AD		
TITLE:	Existing Plans and Elevations		
SCALE AT A1:	DATE:	DRAWN:	CHECKED:
1:100	MAR '25	ER	-
DRAWING NO:	P01		REVISION:
			-