


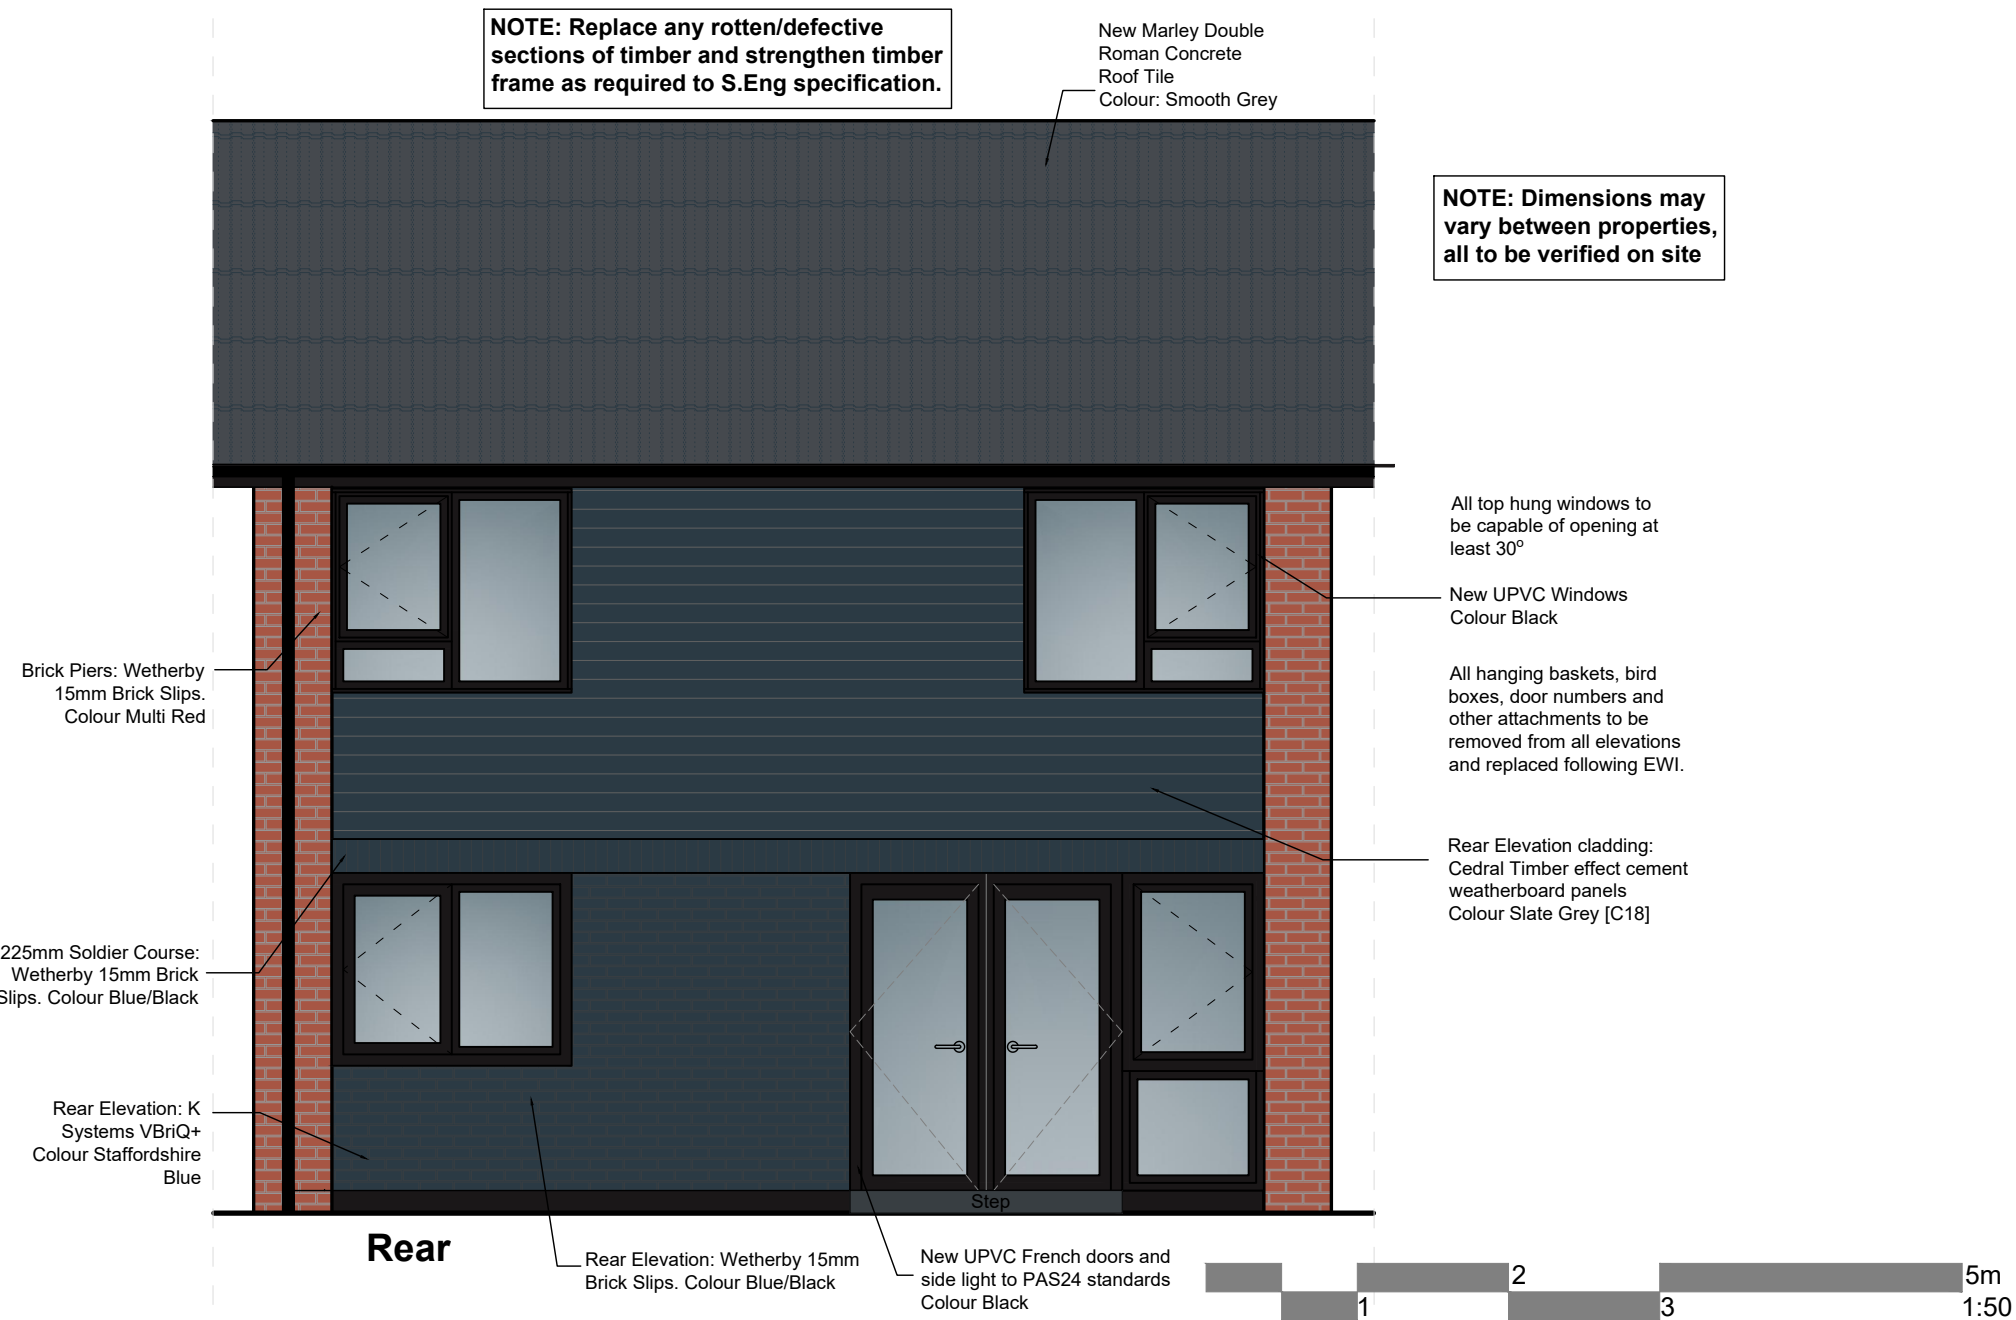


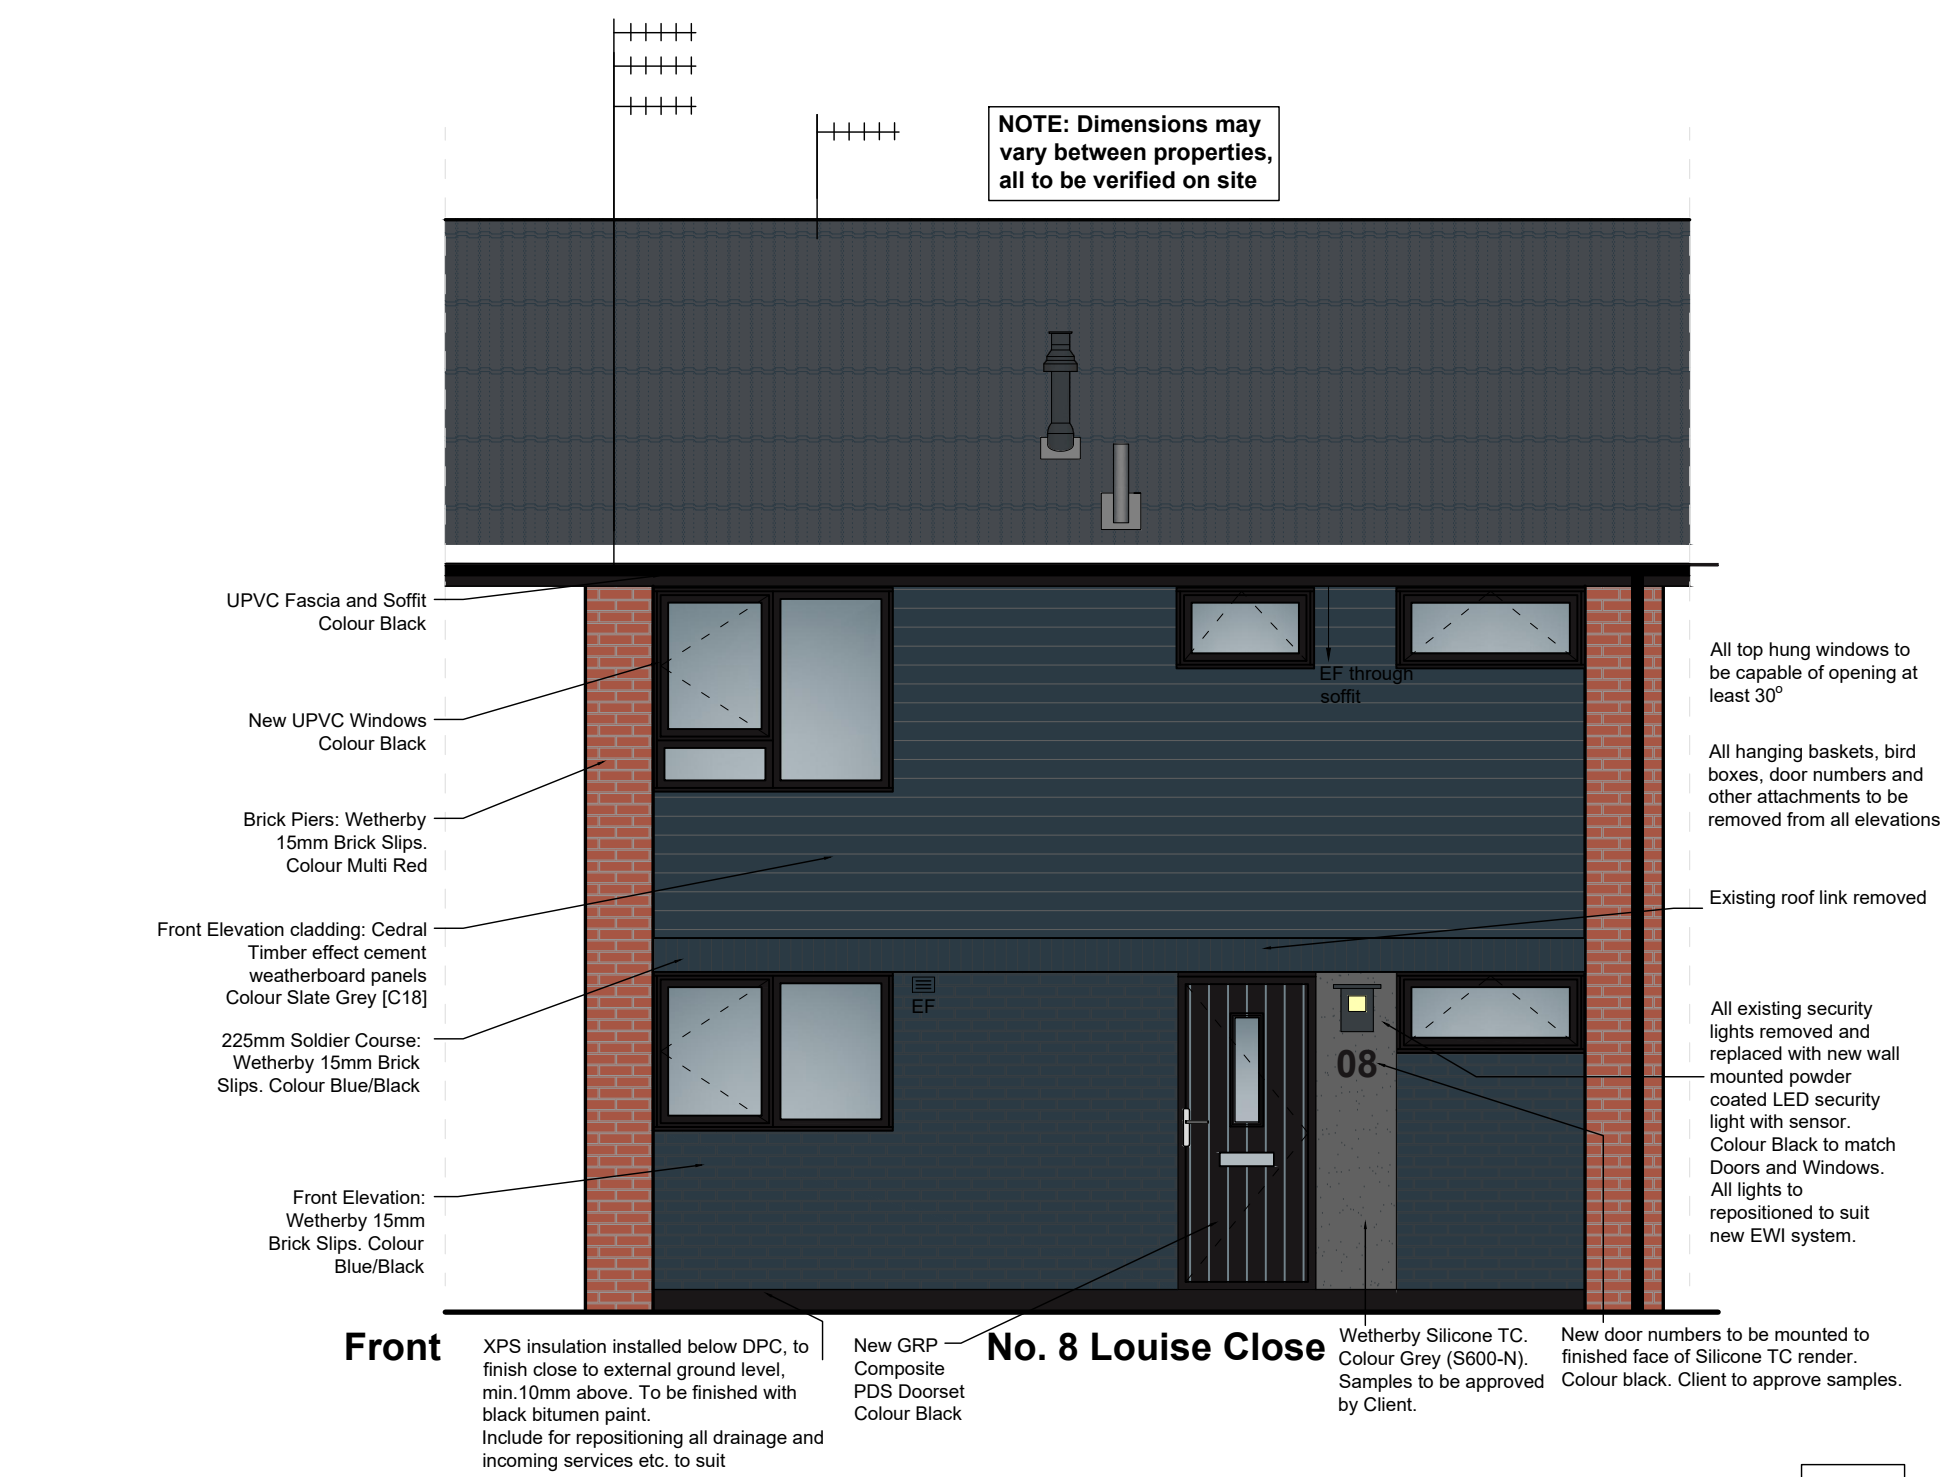

01 Typical Proposed Elevations - Type A.4 (No.8 Louise Close)
24 Scale 1:50 @ A1

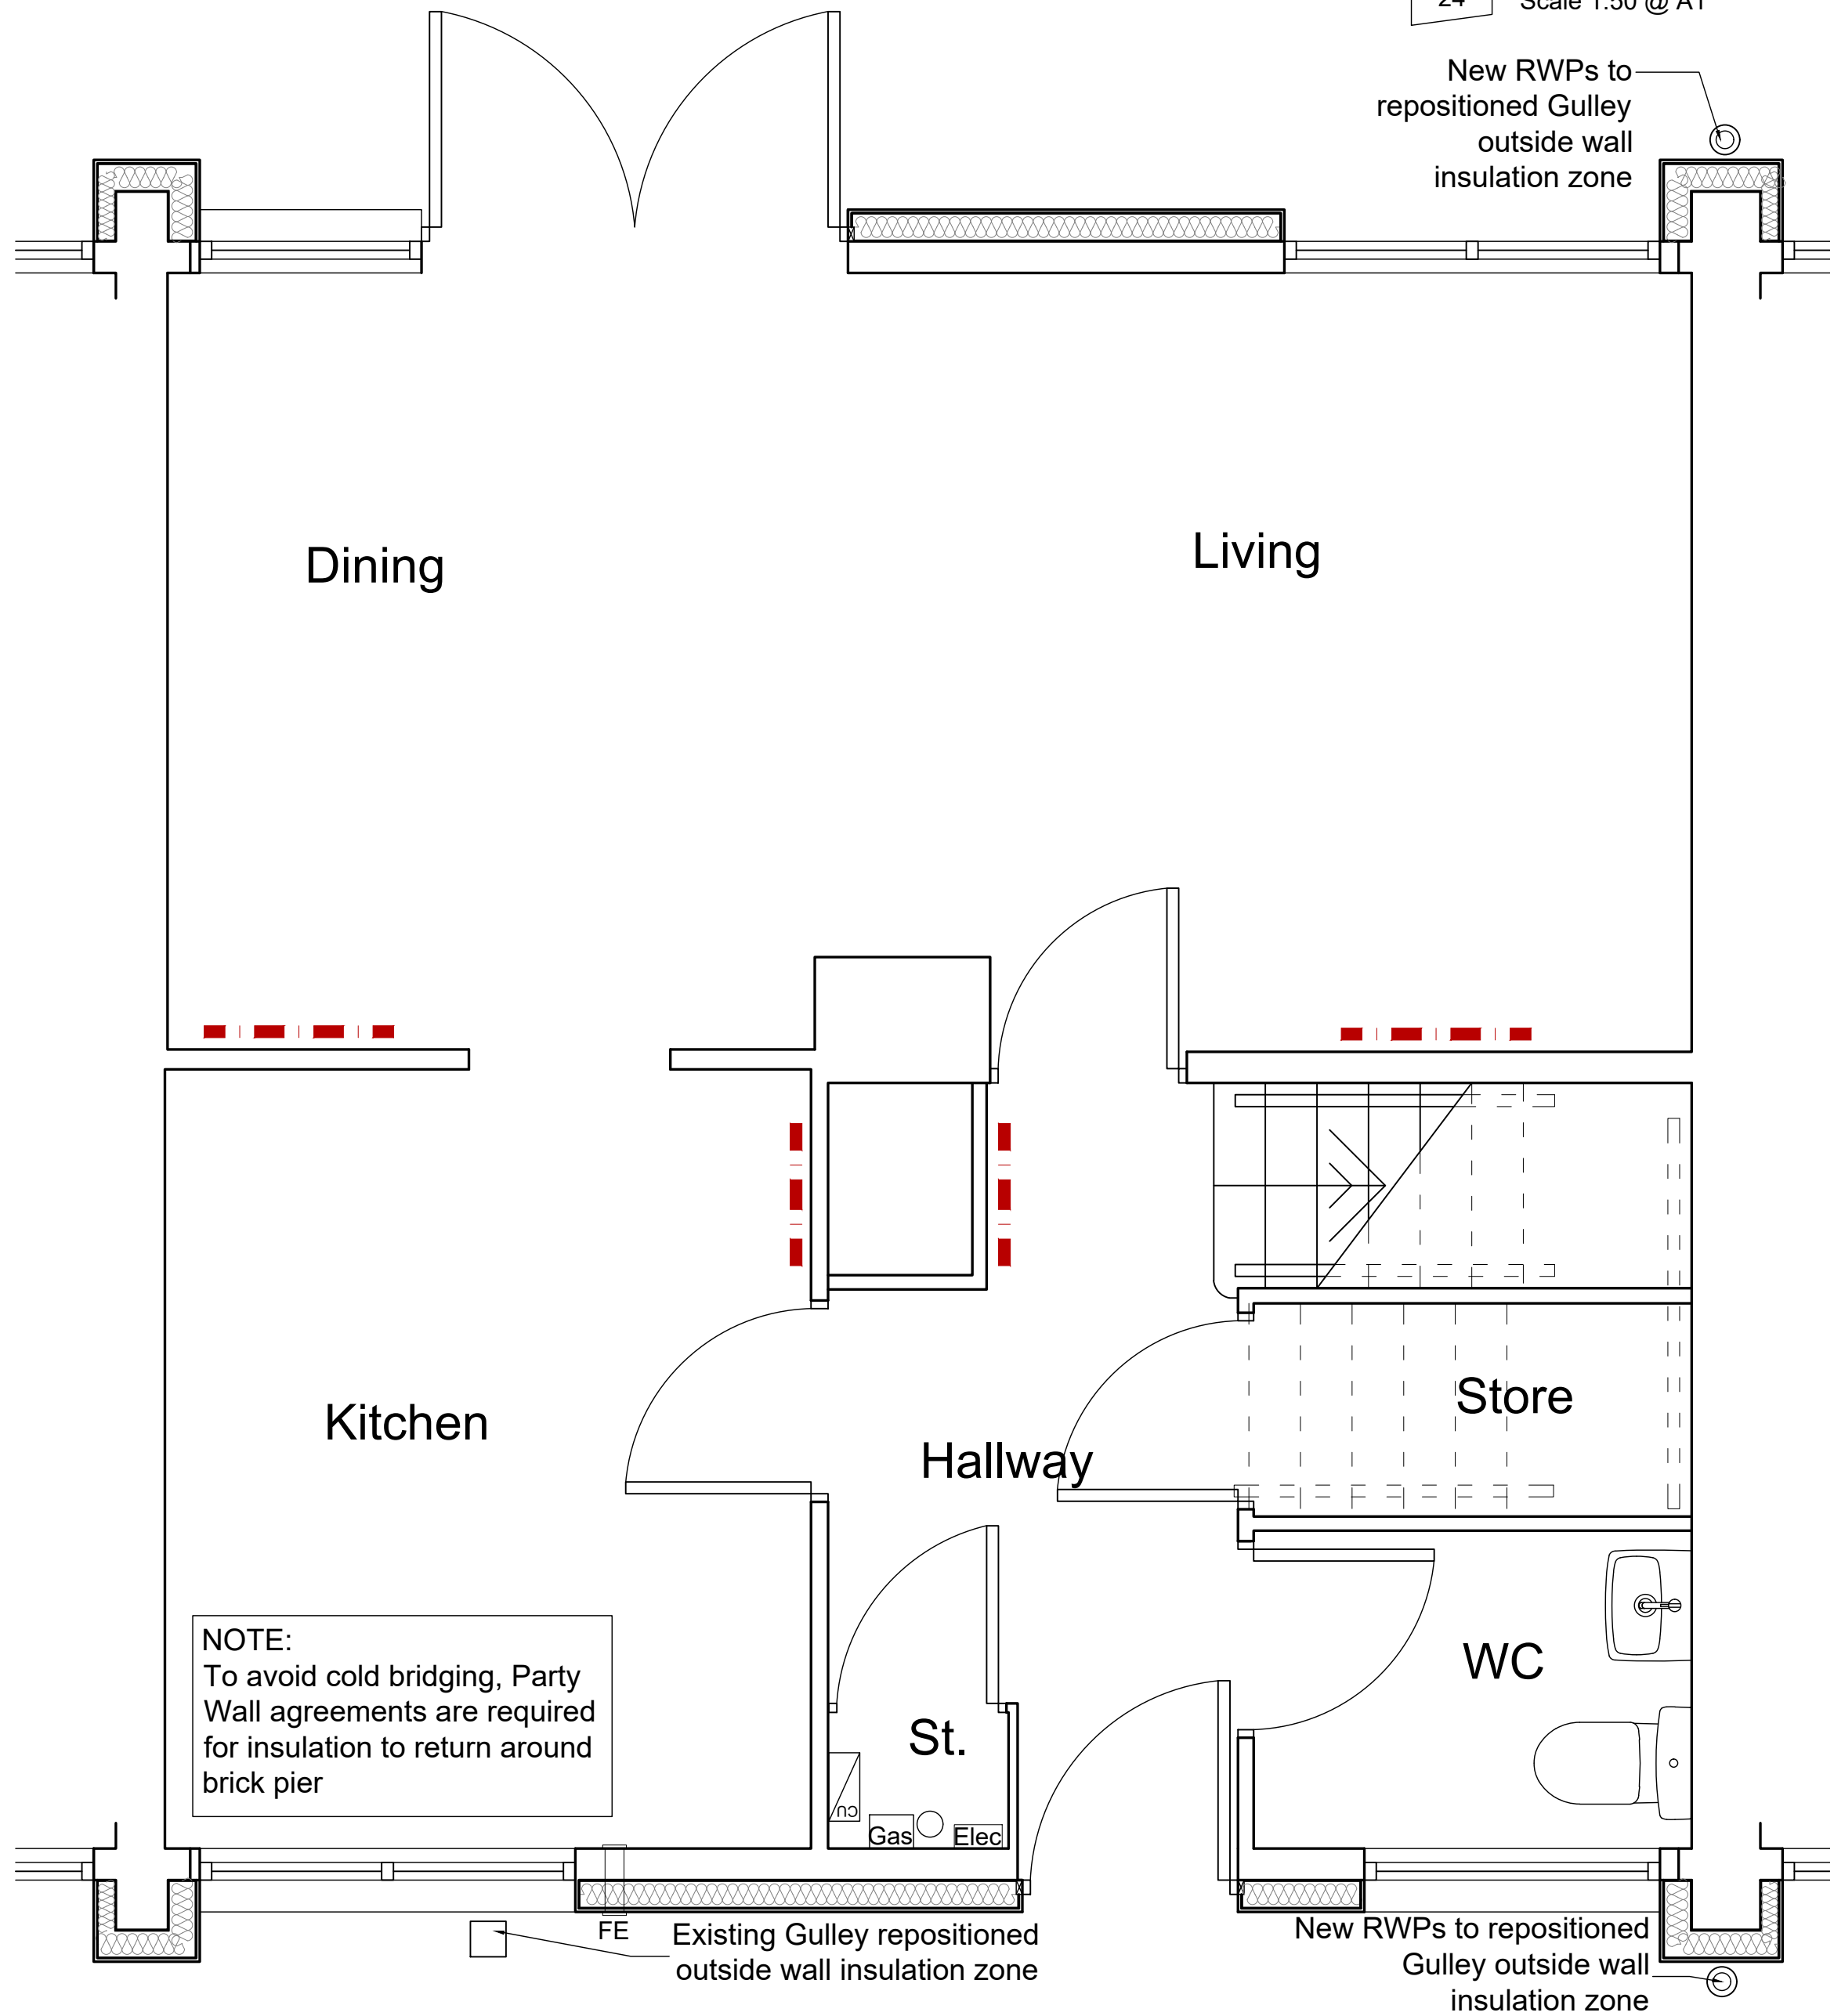

02 Typical Proposed Ground Floor Plan - Type A.4 (No.8 Louise Close)
24 Scale 1:25 @ A1

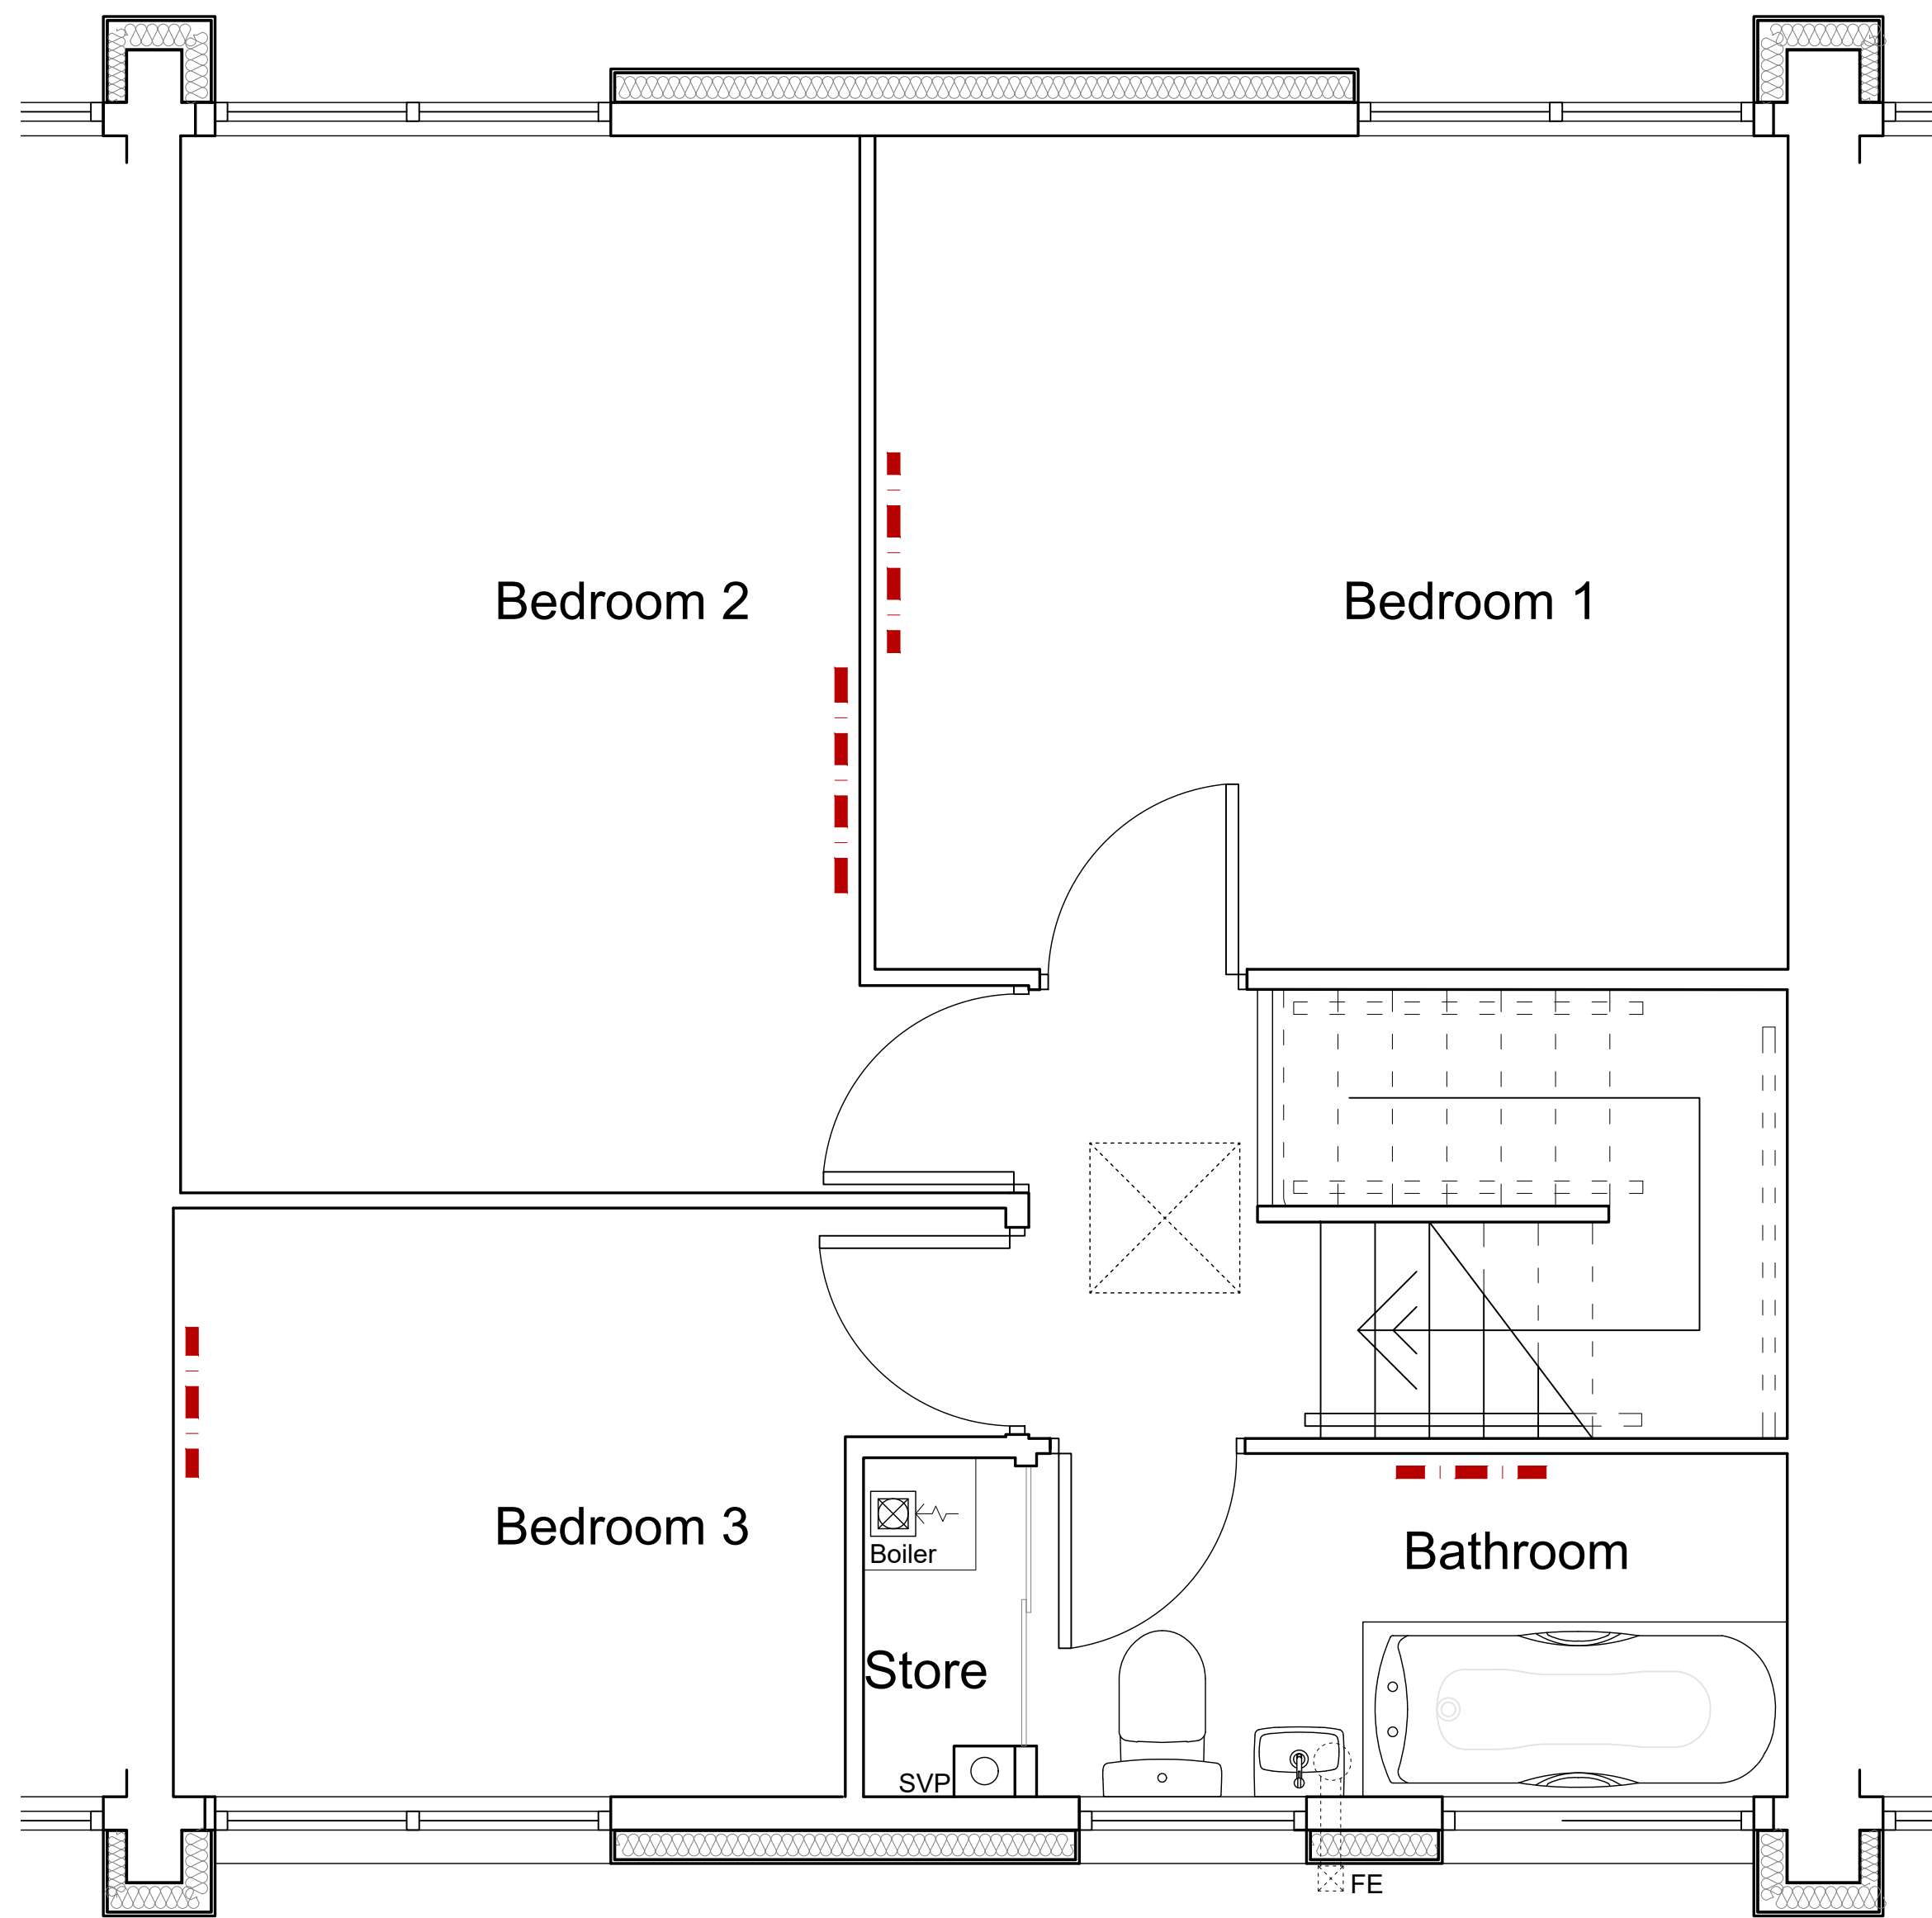

03 Typical Proposed First Floor Plan - Type A.4 (No.8 Louise Close)
24 Scale 1:25 @ A1

General Notes
01: Dimensions must not be scaled from this drawing. If in doubt, please ask.
02: All dimensions are in millimetres unless noted otherwise.
03: All dimensions should be verified on site before proceeding with the work.
04: TADW Architects shall be notified in writing of any discrepancies.
05: © TADW Limited (UK) 2015

Notes

Plot type A.4: 3 bed mid terrace, with store. Type applies to 103 Buckley View; 64 Louise Gardens; 8 Louise Close. Typical plans and elevations are based on a survey of no. 8 Louise Close.

Please refer to Materials Schedule for further details on full materials specification

Issue	Description	Date	Drawn	Checked
P3	Update to materials	24.11.22	VA	AM
P2	Updated following client comments	10.11.22	VA	AM
P1	Drawn	22.09.22	VA	AM

Drawing Status
P - Planning | T - Tender | C - Construction | R - As Record

For Approval



Six St. Petersgate Stockport Cheshire SK1 1HD
Ph 0161 477 6158 Fx 0161 480 8342 mail@tadw.co.uk www.tadw.co.uk

Client Rochdale Boroughwide Housing

Job Smallbridge Decarbonisation

Title Proposed Typical Elevations and Plans - Type A.4 (No8 Louise Close)

Scale 1:25, 1:50@ A1

Note - Prints from PDF files may not be to scale, check accuracy against scale
0.5 1 1.5 2.5m 1:25

Job Number	Drawing Number	Issue
221316	24	P3