


AS EXISTING SITE PLAN - 1:200

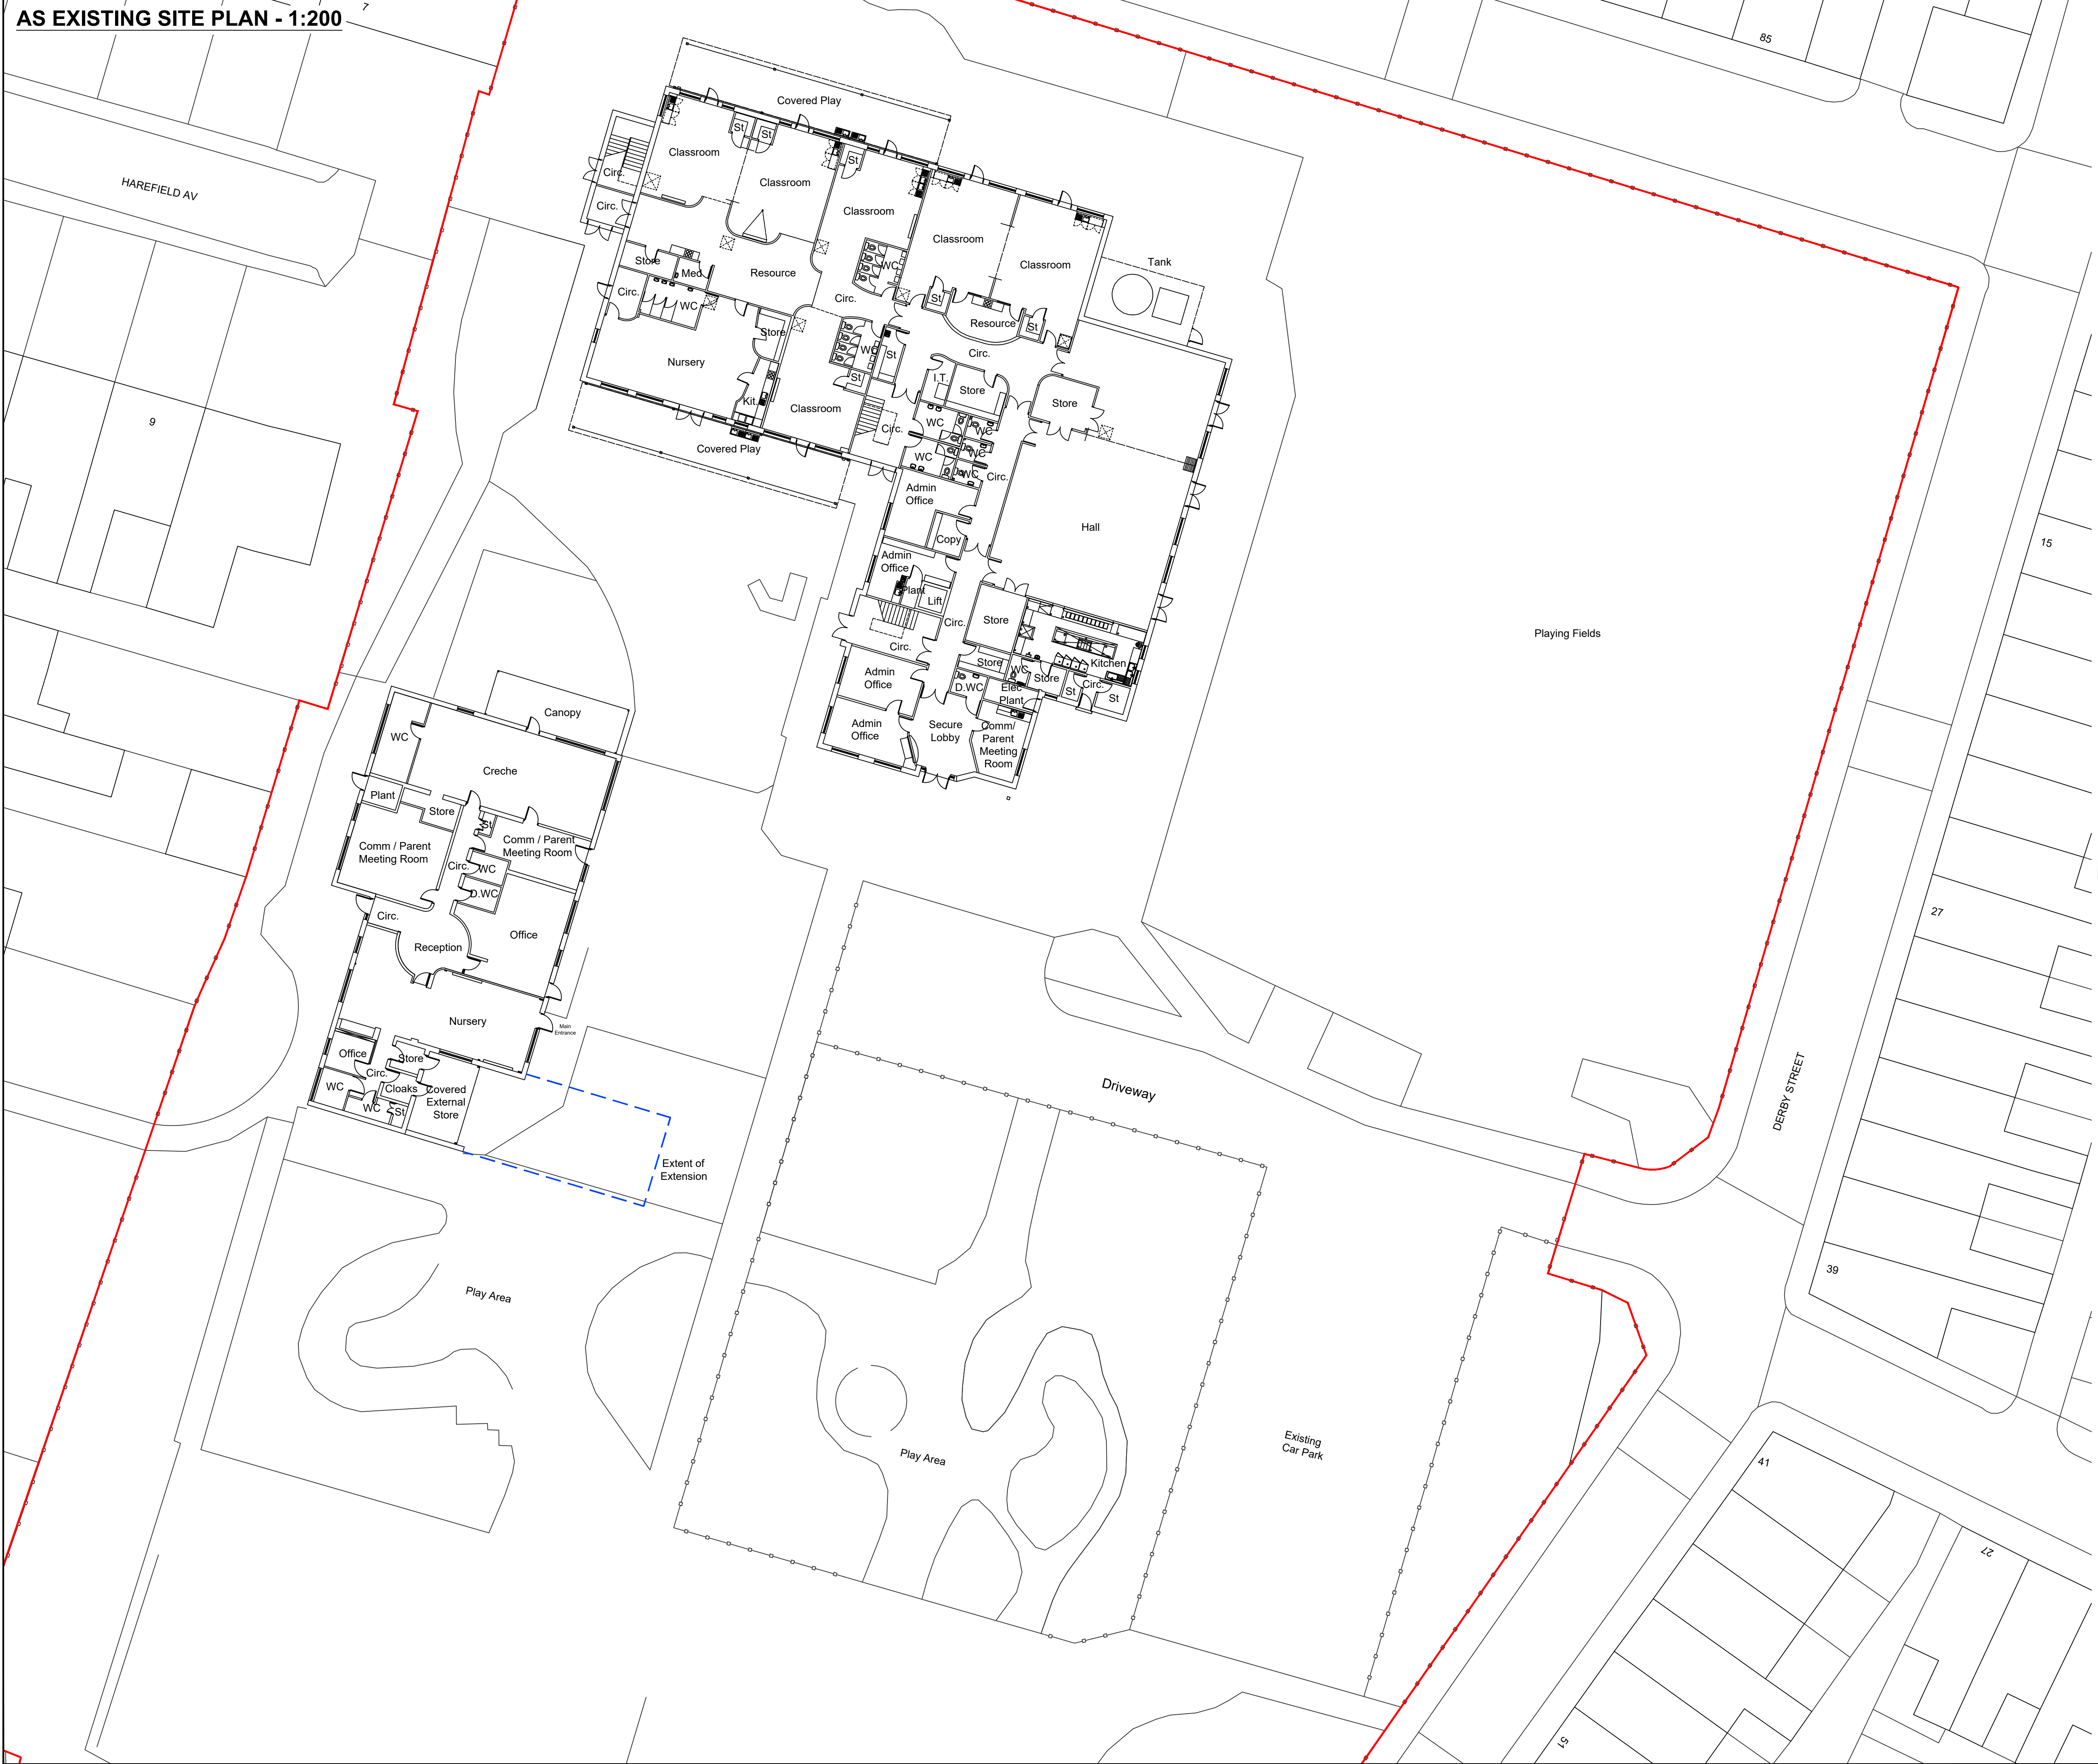

Note:
Contractor is to verify all dimensions and levels on site prior to site works commencement. Under no circumstances are any dimensions or levels to be scaled from this drawing number for the purpose of manufacturing components. Contractor to report any discrepancies to the Designer.

DRAWING KEY

- Denotes site boundary.
- Denotes extent of proposed extension.

REVISION		DESCRIPTION		DATE
--		PLANNING		APRIL 24
SCALE	1:50		SIGNATURE	DATE
		DRAWN	JC	APRIL 2024
		CHECKED	LK	APRIL 2024
ORIGINAL SIZE	A1	APPROVED	MB	APRIL 2024
This drawing is copyright and may not be reproduced or made use of unless expressly agreed by M Bradbury Consulting Ltd				
CLIENT				
The Board of Governors Deepish Primary Academy Derby Street Rochdale OL11 1LT				
PROJECT				
S.E.N Building Redevelopment & Safeguarding Works				
 59 Wilmslow Road, Handforth, Cheshire, SK9 3EN WEB: www.bradbury-consulting.co.uk TEL: 01625 522 209				
TITLE				
As Existing Site Plan				
JOB NUMBER				
2023.036				
DRAWING NUMBER				
2023.036.PL09				