




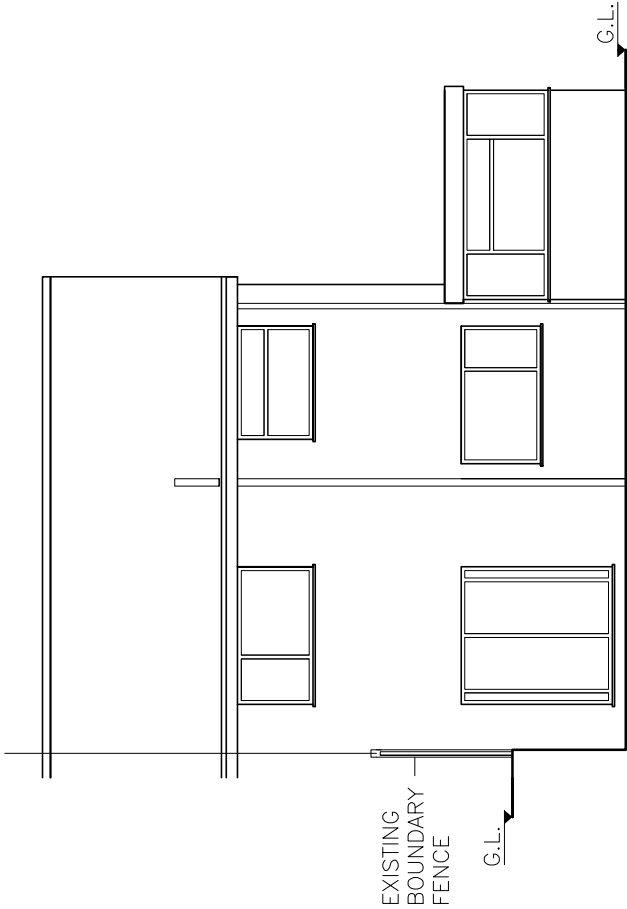

EXISTING REAR ELEVATION

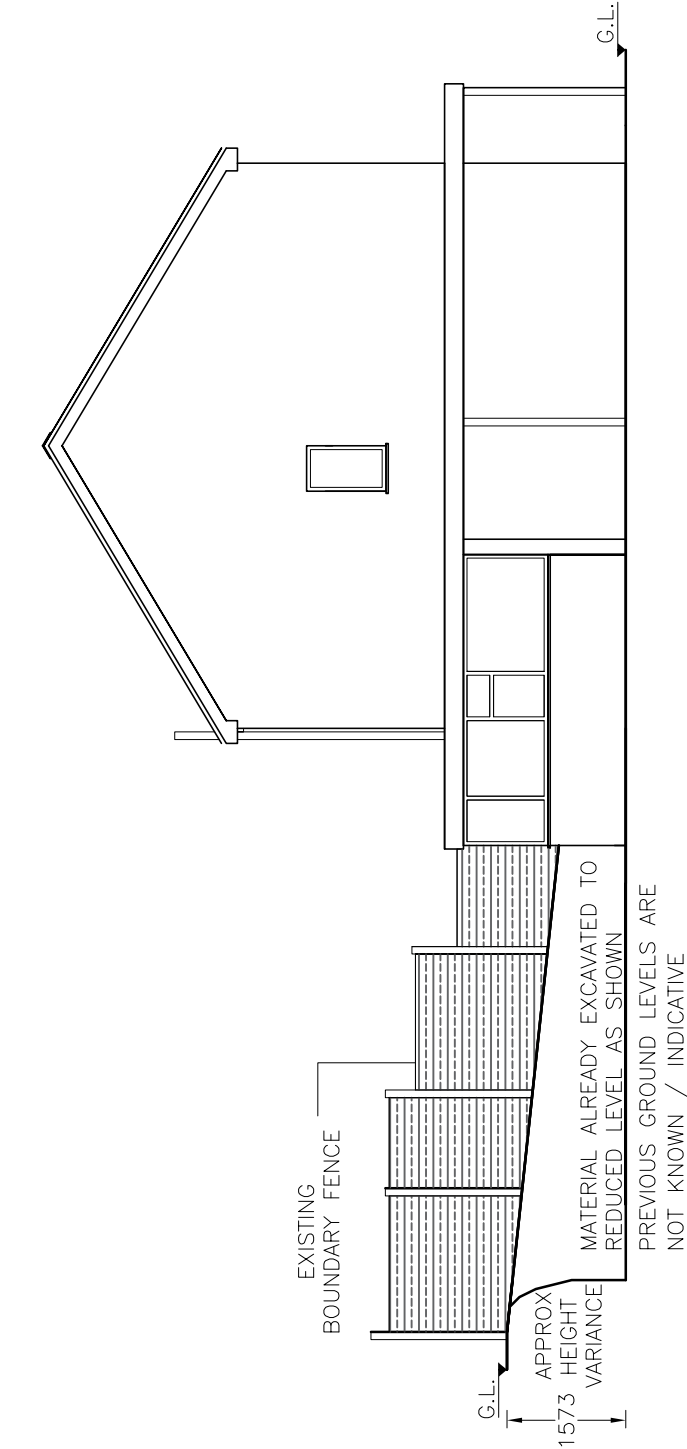

EXISTING SIDE ELEVATION

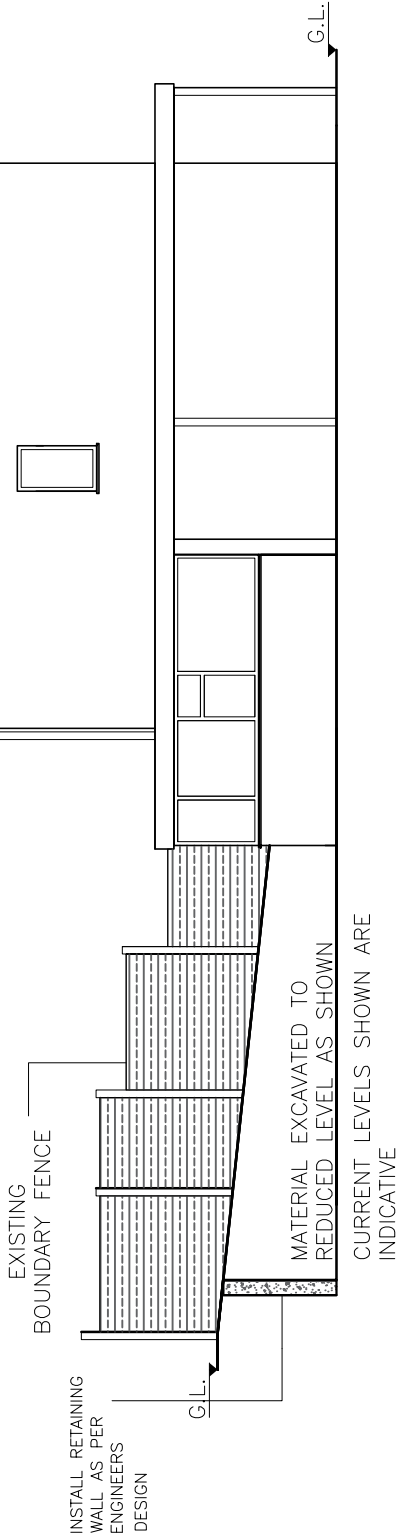

PROPOSED SIDE ELEVATION

NOTES

COPYRIGHT: ALL RIGHTS RESERVED
THIS DRAWING MUST NOT BE REPRODUCED WITHOUT WRITTEN PERMISSION FROM NORDEN QUANTITY SURVEYING AND CONSTRUCTION SERVICES LIMITED.

DO NOT SCALE OFF THIS DRAWING.

ALL DIMENSIONS ARE TO BE CHECKED ON SITE BY THE CONTRACTOR / SUB-CONTRACTOR. ANY DISCREPANCIES ARE TO BE REPORTED TO NORDEN QUANTITY SURVEYING AND CONSTRUCTION SERVICES LIMITED.

THIS DRAWING IS FOR PLANNING PERMISSION PURPOSES ONLY

Rev.	Description	Dt'n	Chk	Date
			-	-
			-	-
Norden Quantity Surveying and ConstructionServices LTD 732 Edenfield Road, Norden, Ro cdale, OL12 7JP				
Contract 16 ALICIA DRIVE, OL126JW				
Title PROPOSED RETAINING WALL AND MATERIAL REMOVAL				
Scales 1:100		Sheet Size A3		
Drawn -	Checked -	Date 18.10.2022		
Dwg. No. DWG 2	OF 3	Revision		0