


stonegate
PUB COMPANY

REV A - REAR ELEVATION ADDED 26.06.23



EXISTING REAR (NORTH FACING) ELEVATION
SCALE 1:100 @ A1

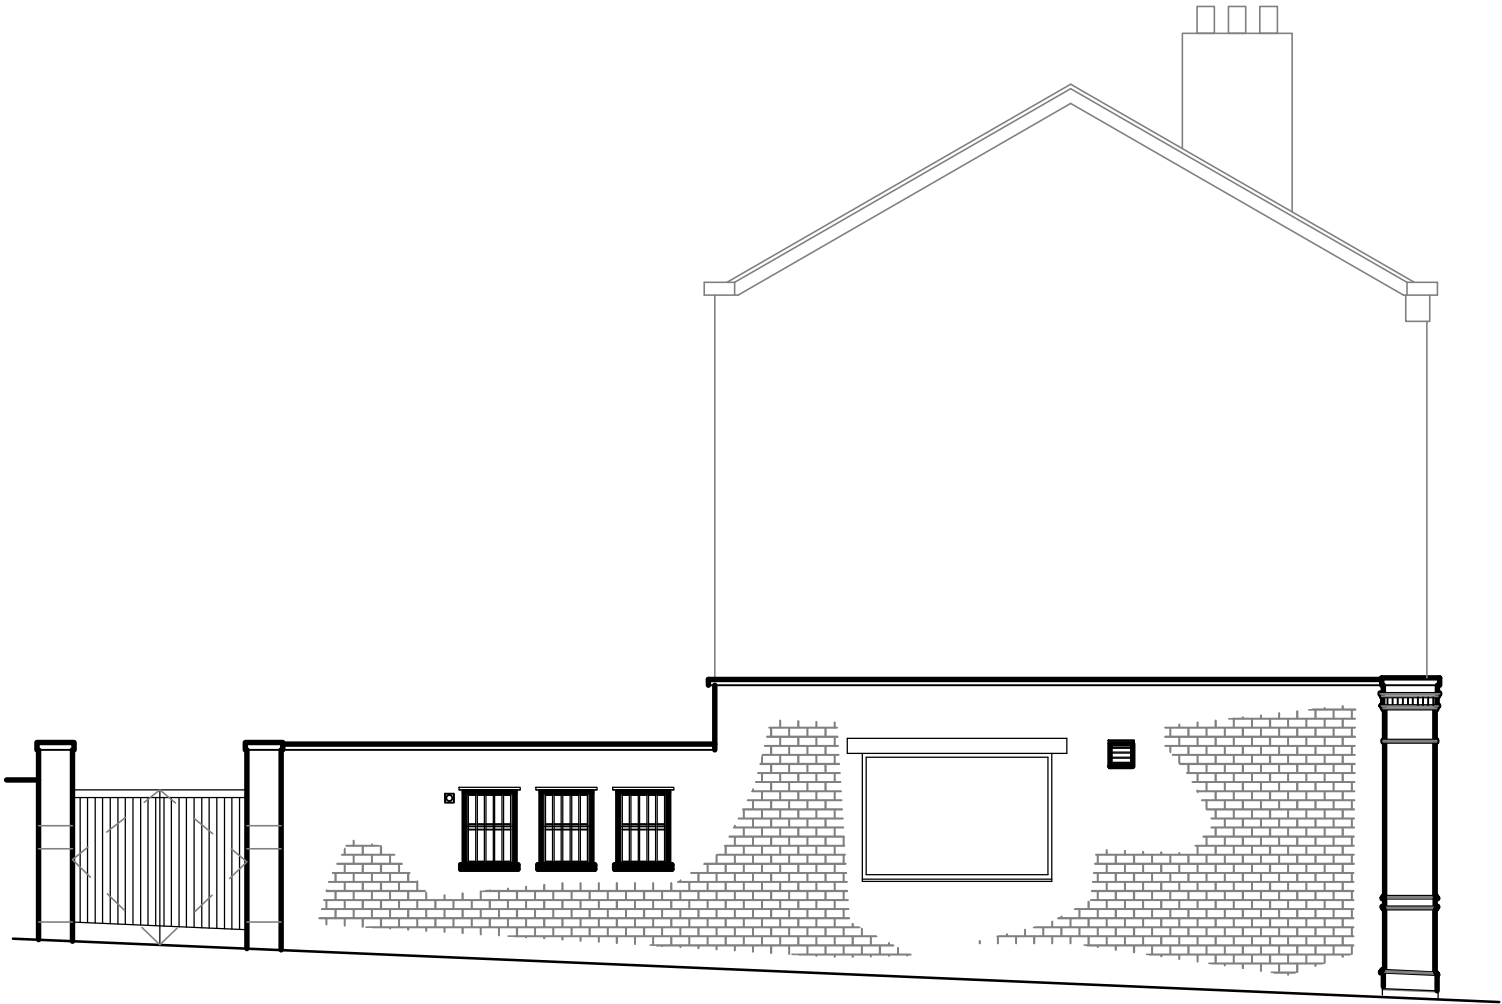


EXISTING SIDE (WEST FACING) ELEVATION
SCALE 1:100 @ A1




EXISTING FRONT (SOUTH FACING) ELEVATION
SCALE 1:100 @ A1



EXISTING SIDE (EAST FACING) ELEVATION
SCALE 1:100 @ A1

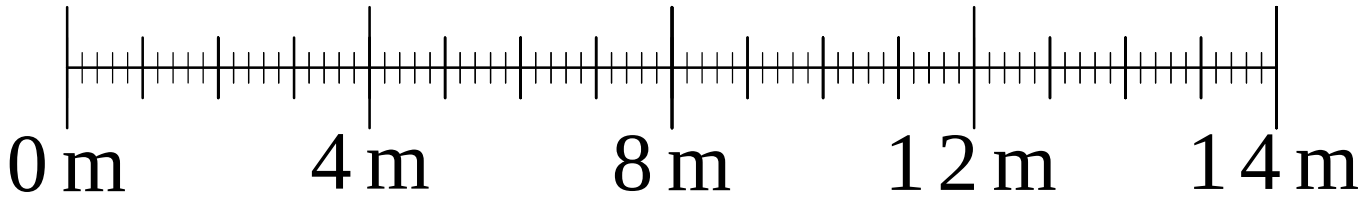

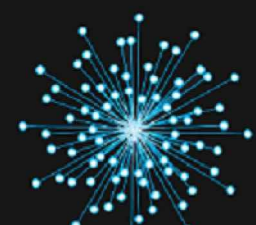
SPATIALIZED

Tel: 01924 252 482
Email: studio@spatialized.com
Web: www.spatialized.com

1 Navigation Court
Calder Park
Wakefield
WF2 7BJ

EXISTING ELEVATIONS

AddressTHE EDGAR WOOD
34 MIDDLETON GARDENS
MANCHESTER
M24 4DF

DateJAN'23

RevisionA

DrawnDC

Job No01-22-1278

Scale1:100 @A1

Dwg NoPL01

Copyright © This drawing & design and all the information contained therein is the sole copyright of Spatialized Ltd - and reproduction in any form is forbidden unless permission is obtained in writing.

CONTRACTORS PLEASE NOTE:

1. Warning: no dimensions are to be scaled from this drawing. All Contractors must visit site and be responsible for taking & checking all dimensions relative to the work. The Designer must be advised of any discrepancies in writing.

2. Any discrepancies between drawings & specifications should be reported to the Designer prior to any work commencing.

3. All fixtures and fittings should be fitted/installed in line with industry standards and comply with HSE, CDM, CQC and the regulations outlined by any other regulatory body applicable.