


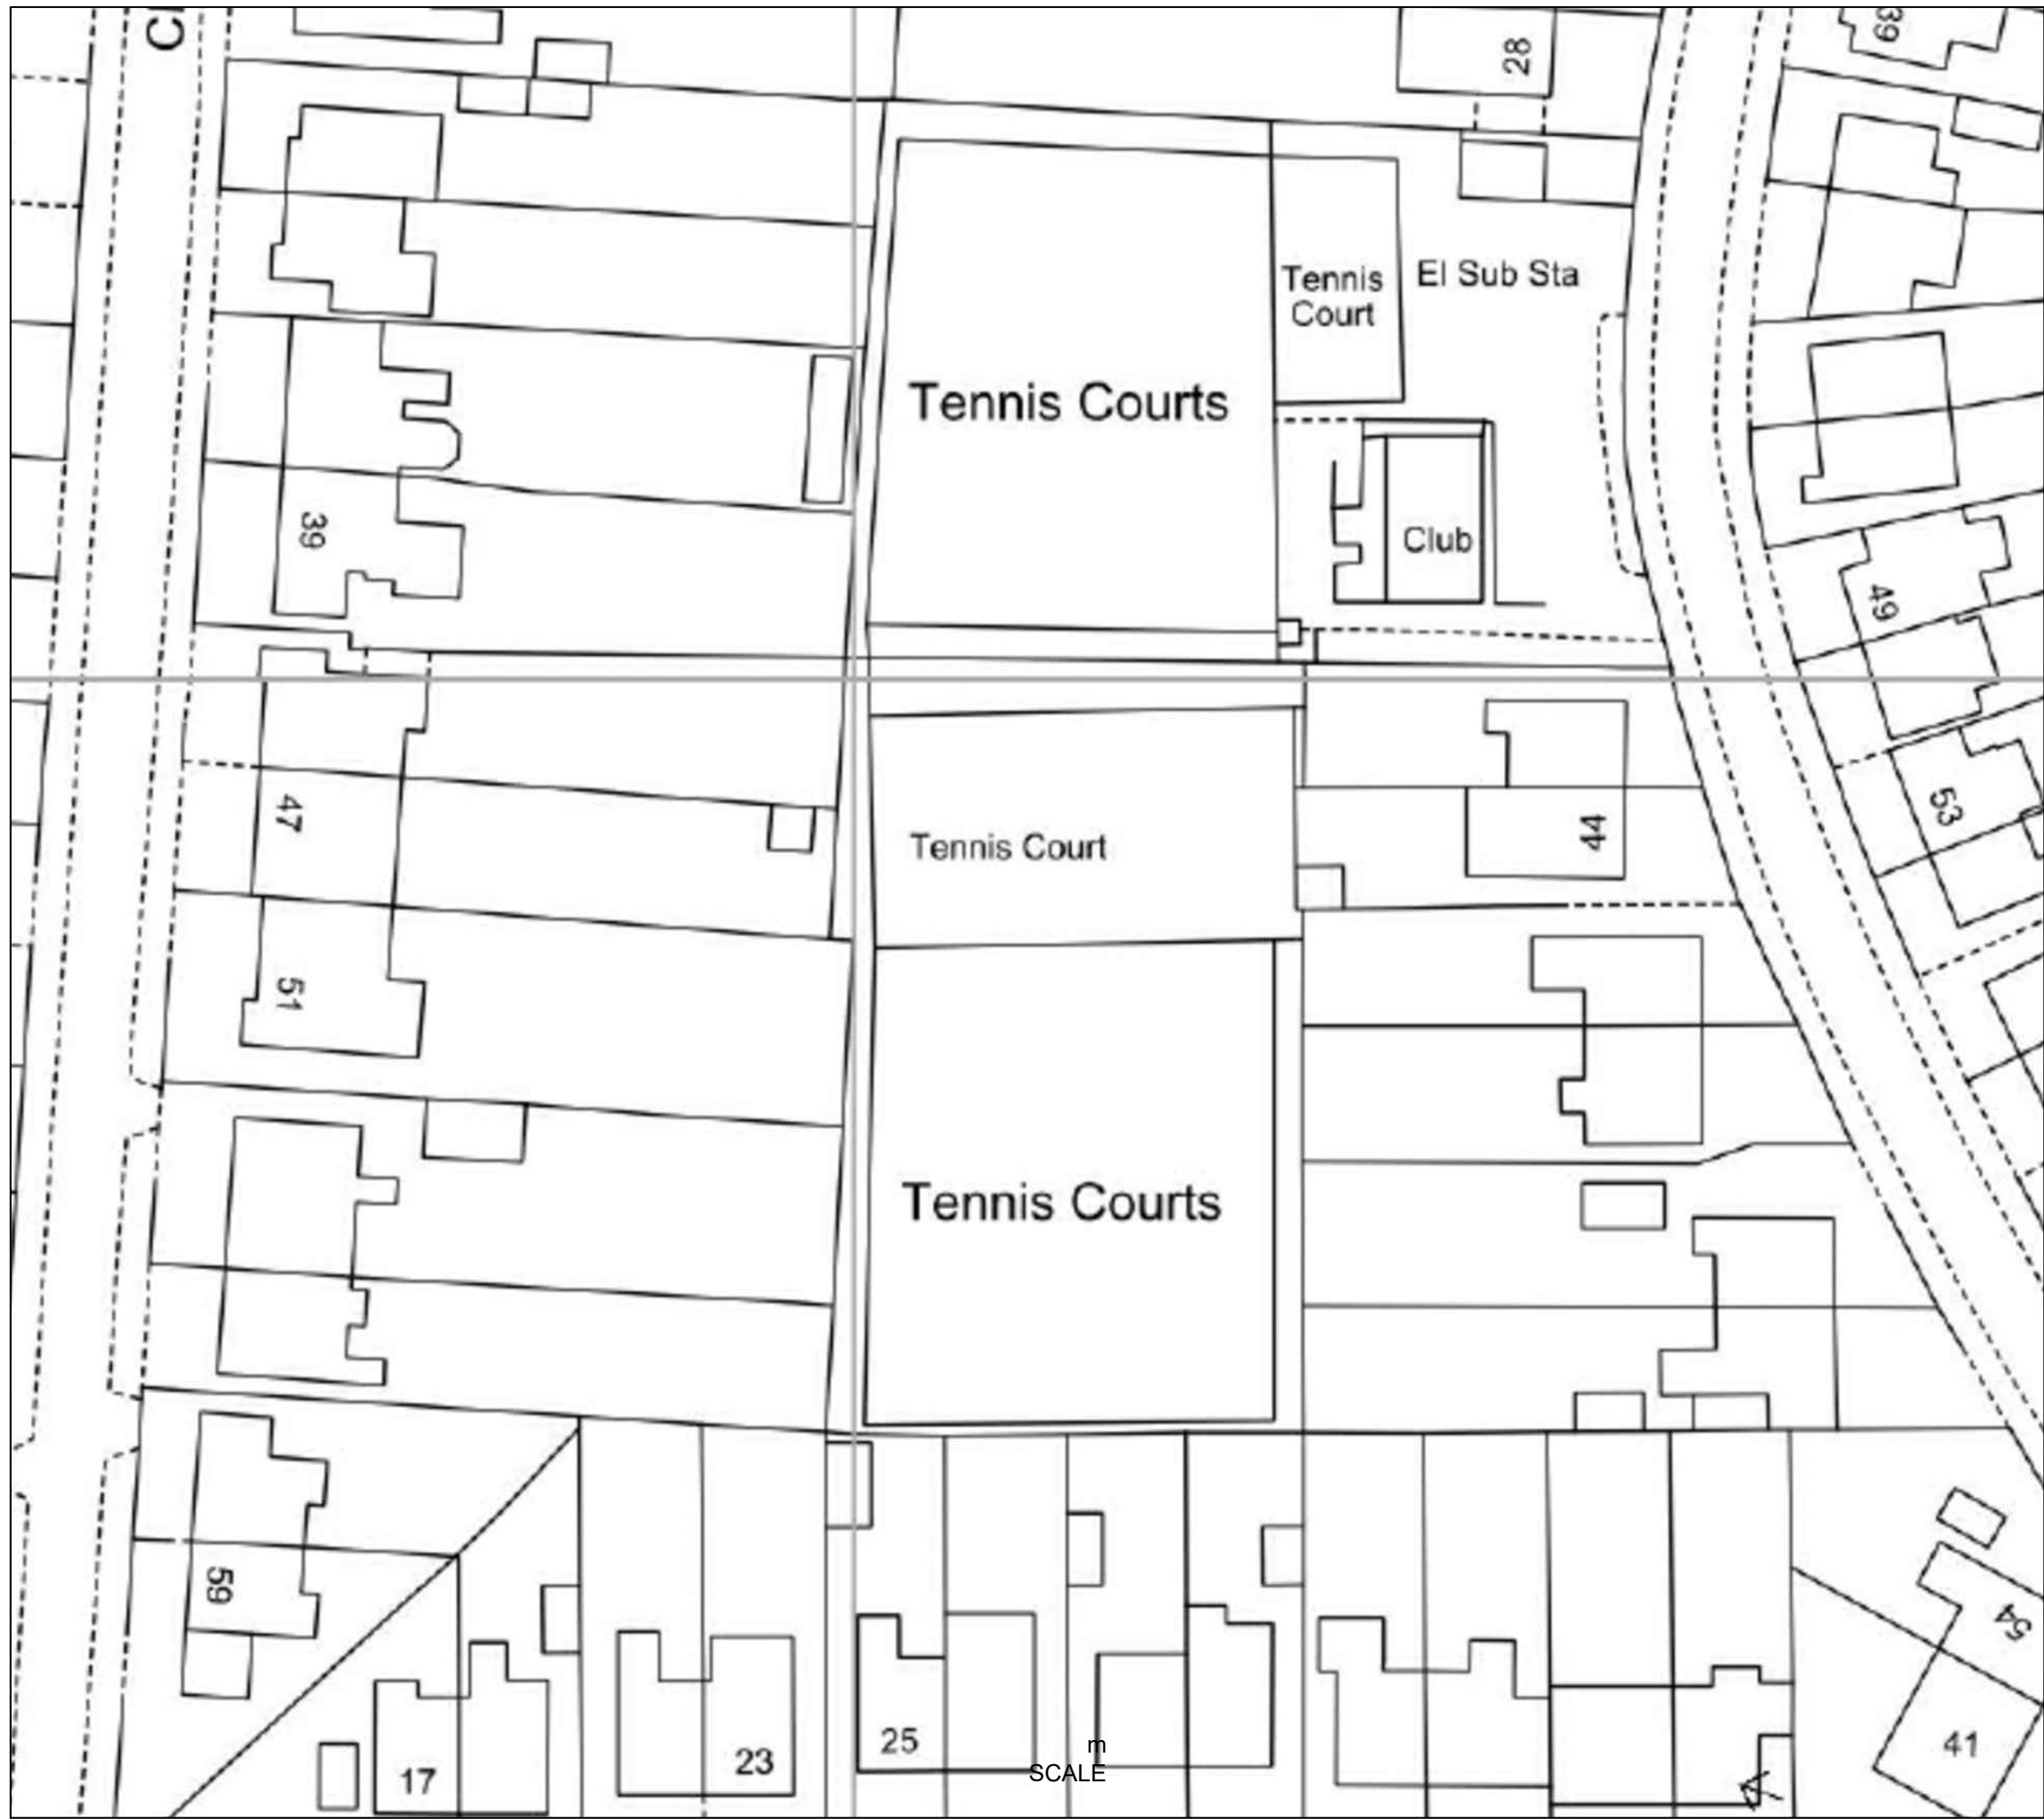

--

--



Revision Note	By
---------------	----

PDV Design Ltd

07850 098331

Job title					
Alkrington Tennis Club Middleton M24 1FA					
Drawing title					
Existing Site Plan					
Status		File Name		X-Ref File	
PLANNING					
Drawn by	date	checked by	date	Scale at A1	Scale at A3
	May 24				1:500
Job No.		CPI cat.		Dwg No.	
24/014				01	
				Revision	
Contractors Drawing No.					