



BAMFORD ROAD


MAINS SEWER

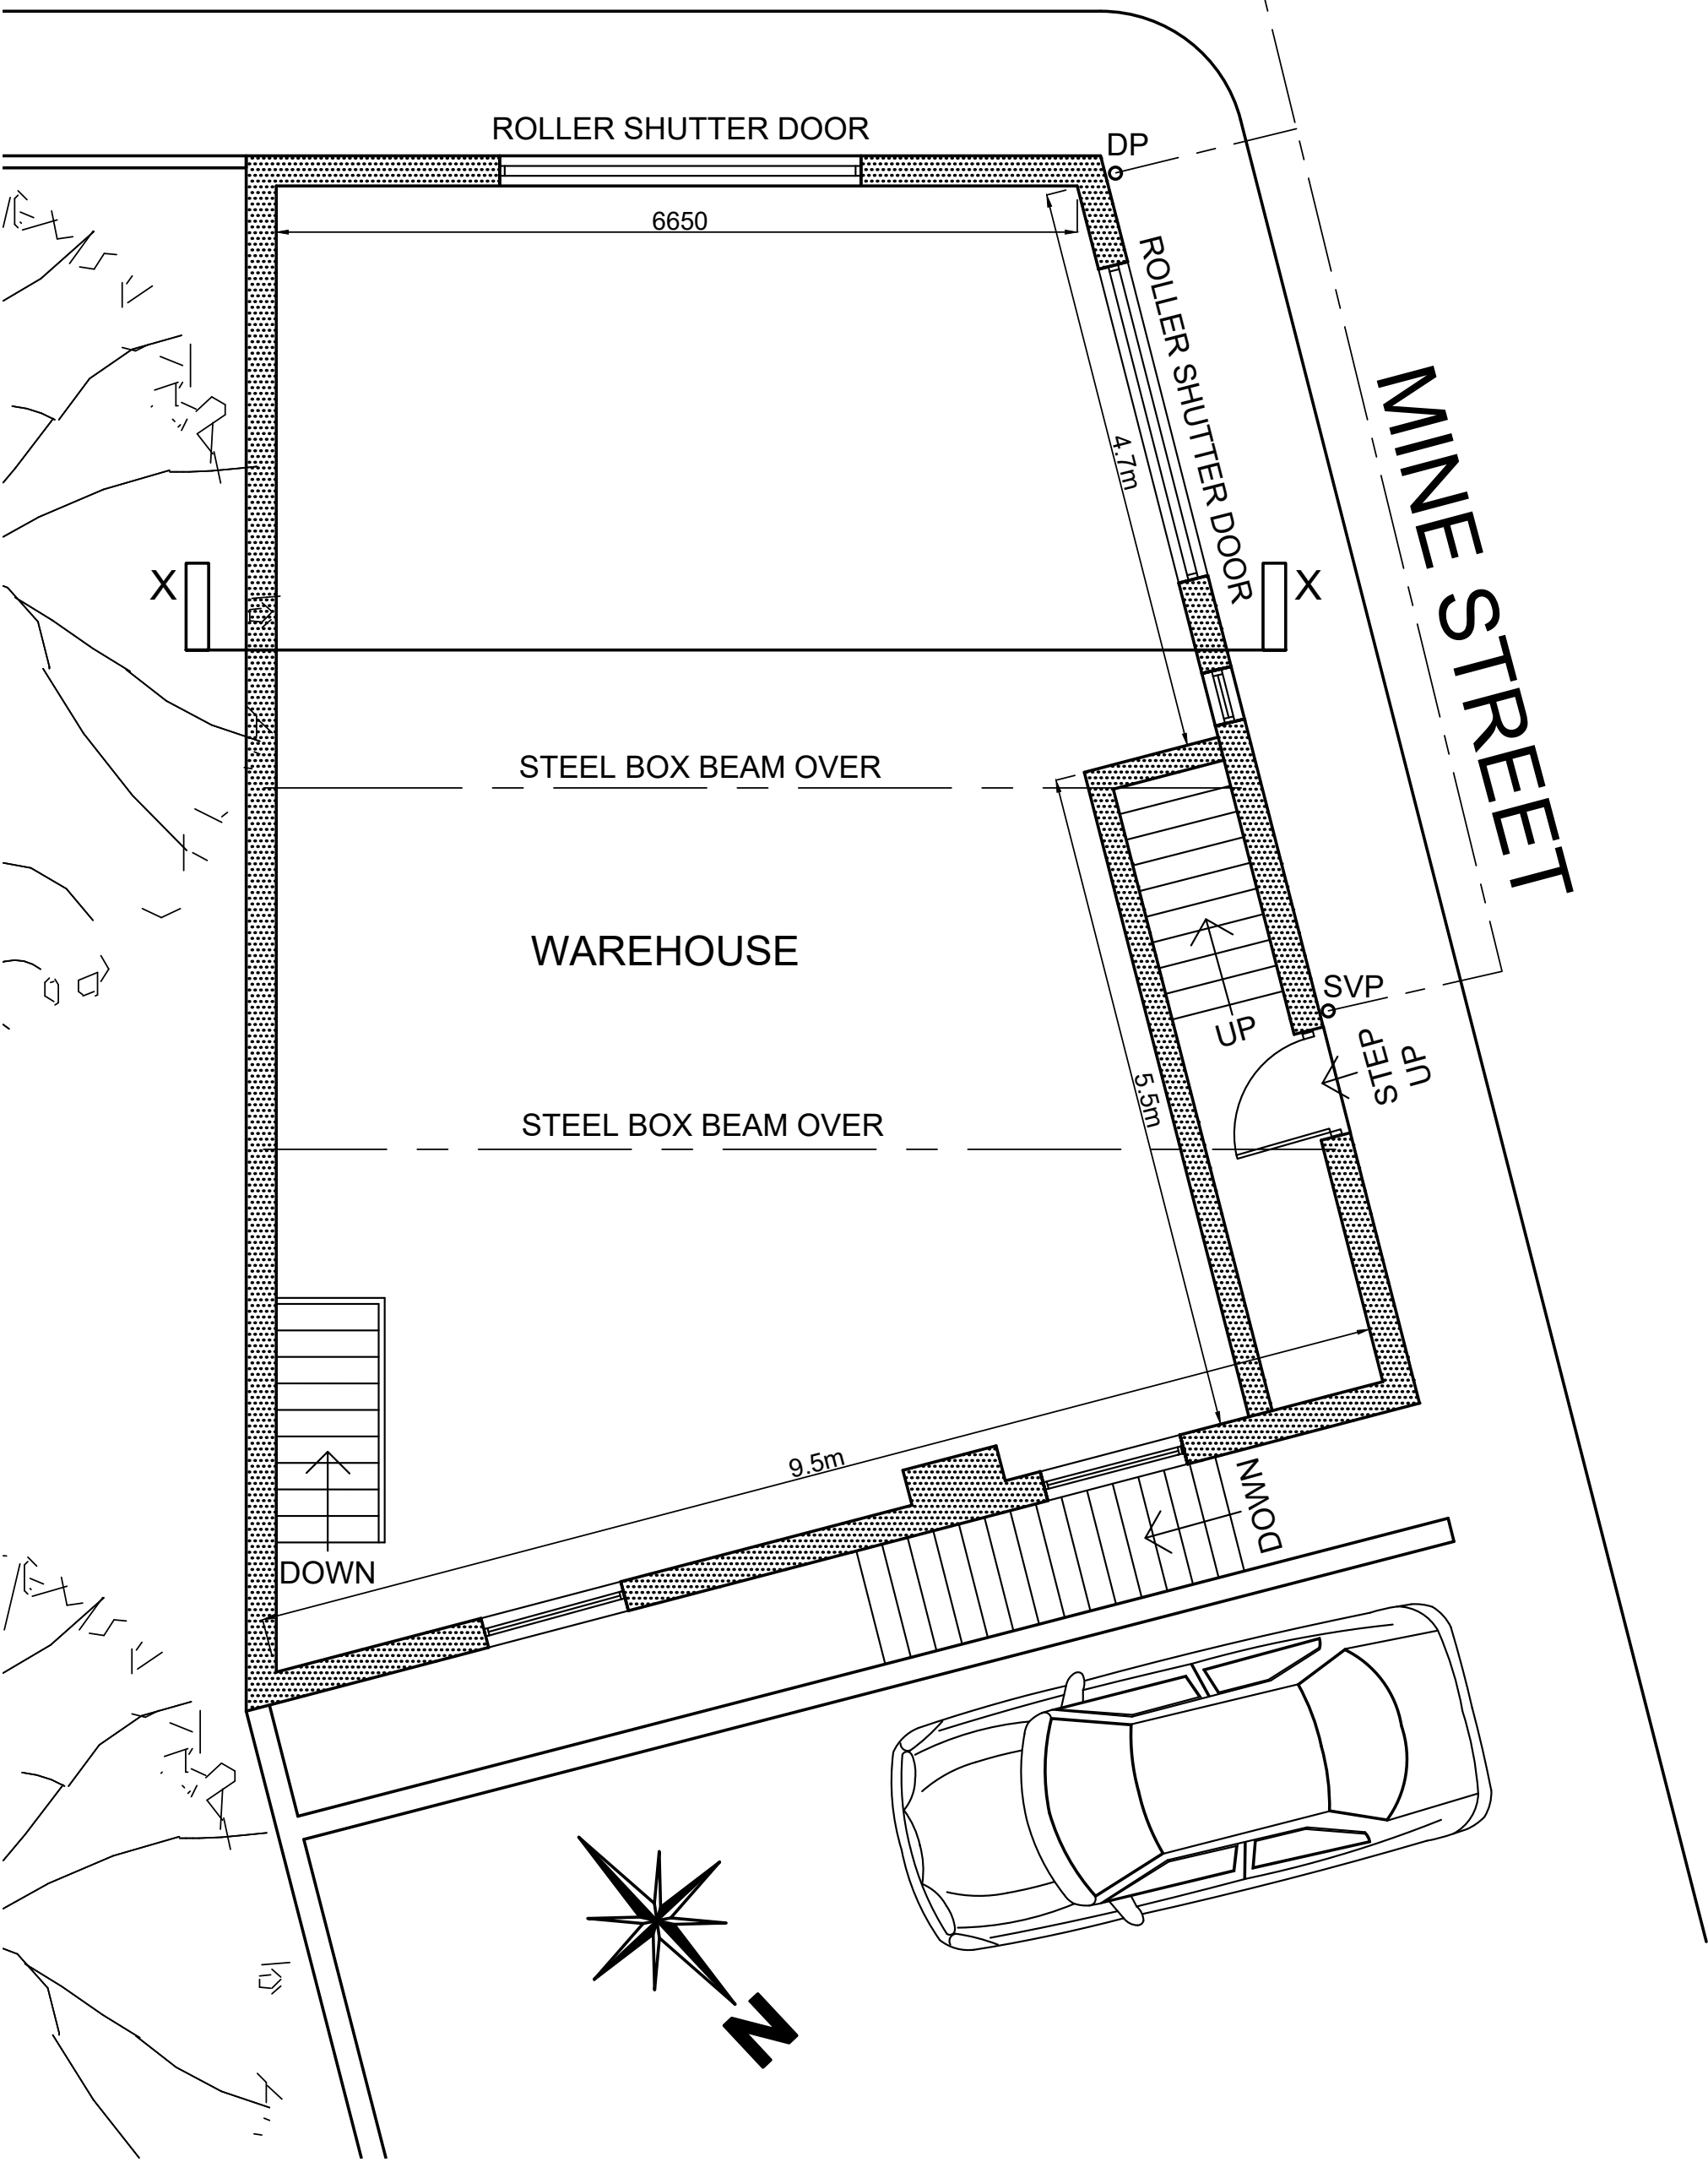


GROUND FLOOR PLAN

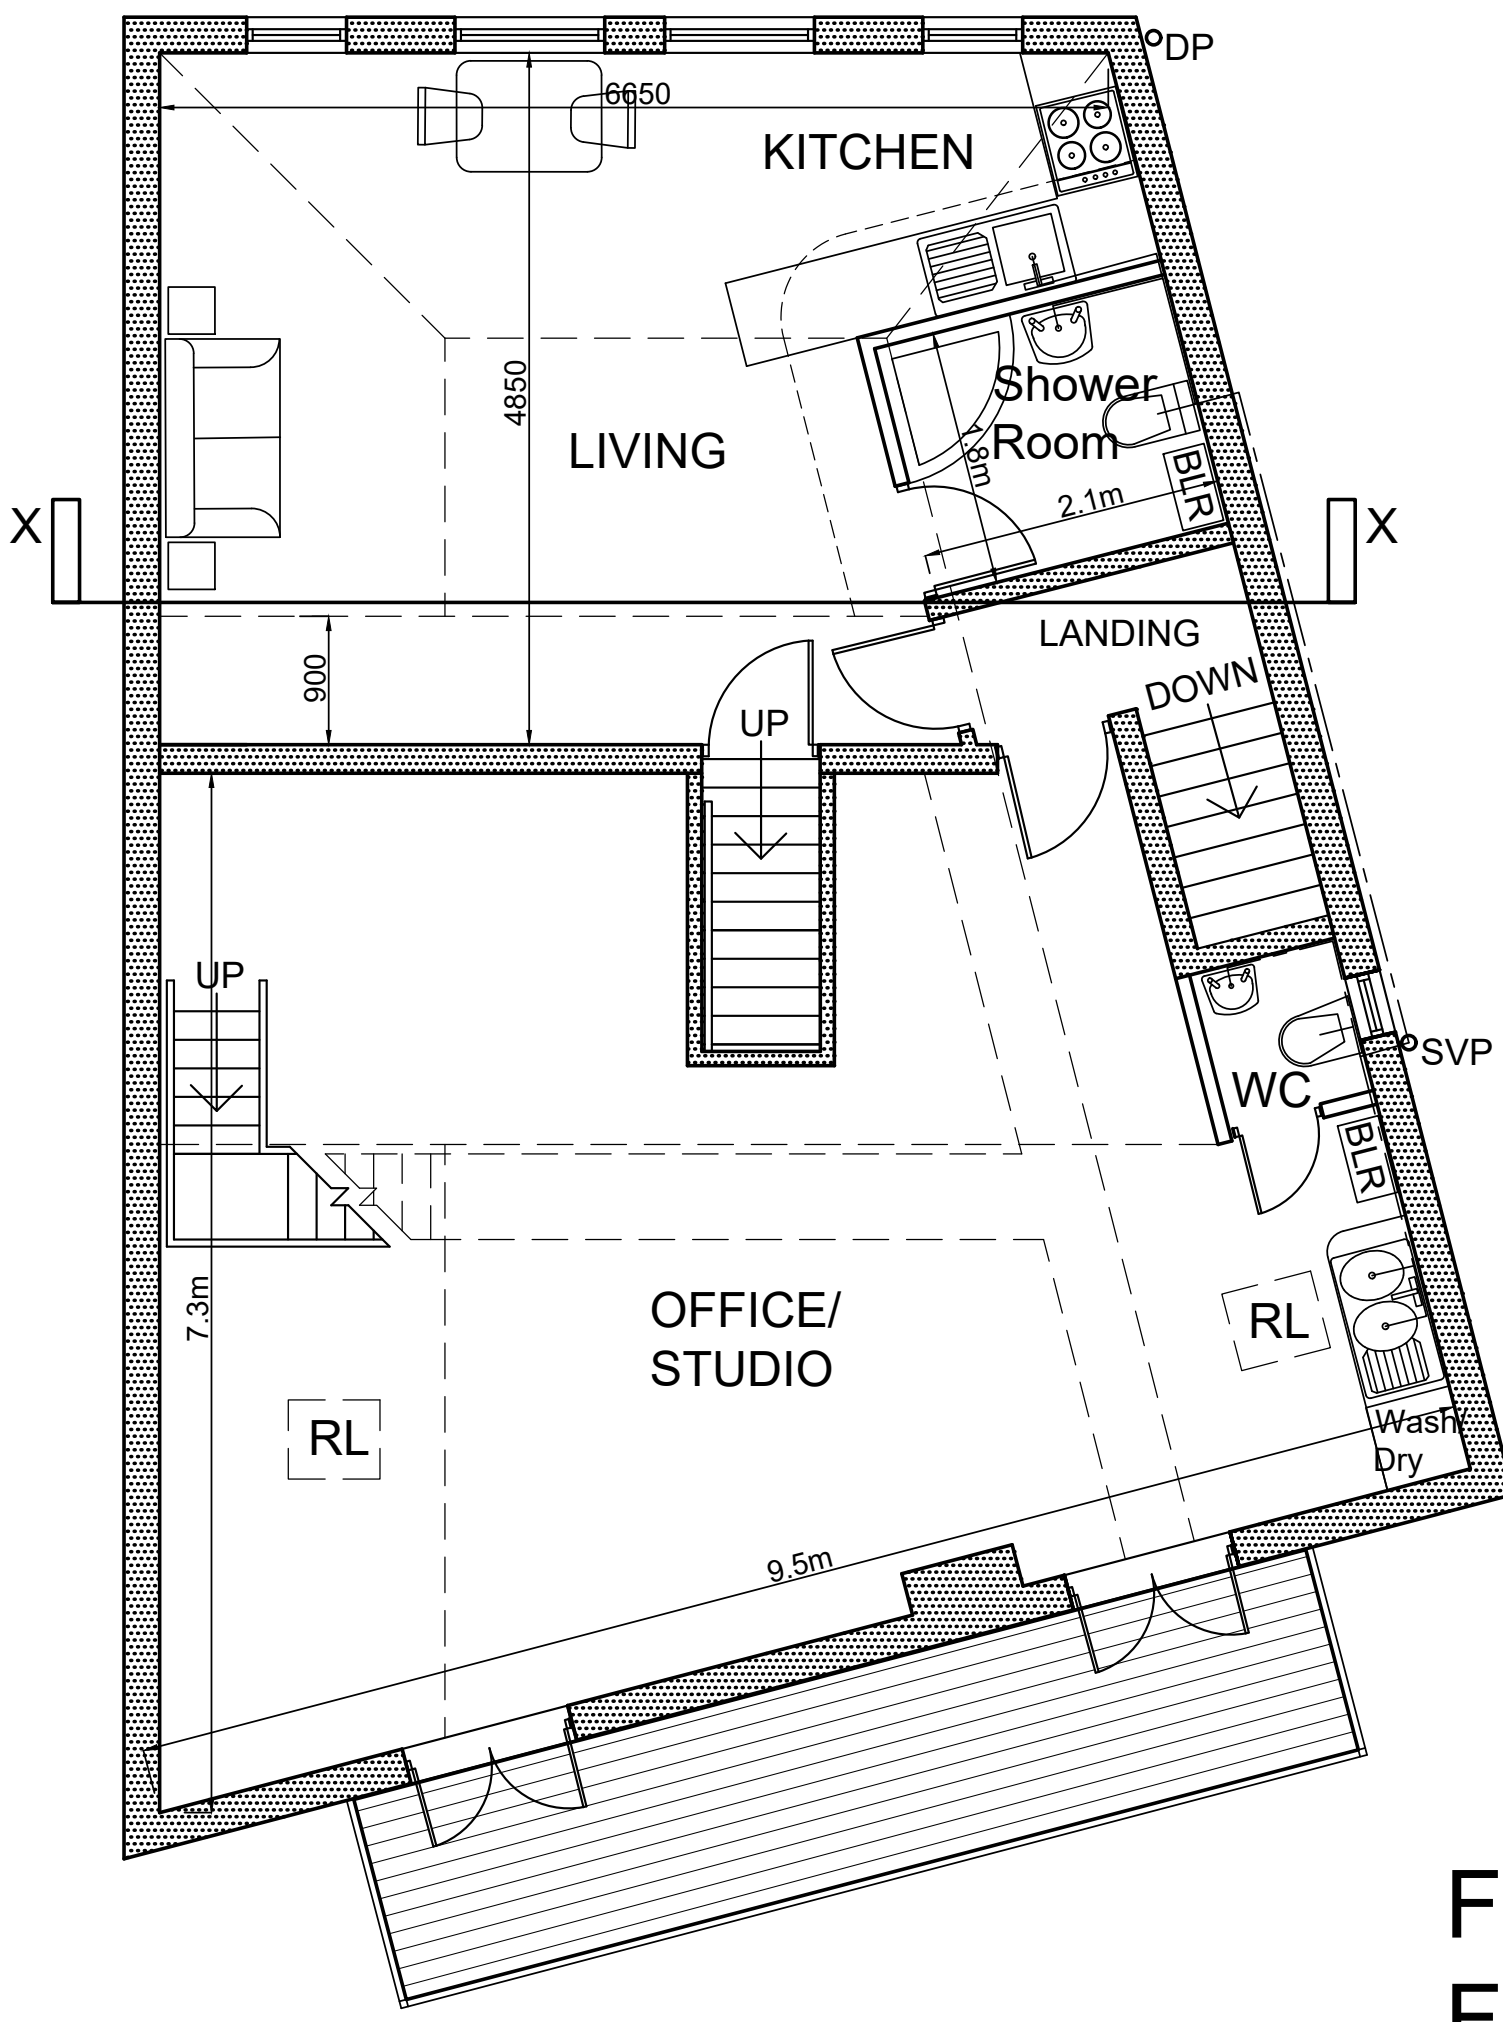


FIRST FLOOR PLAN

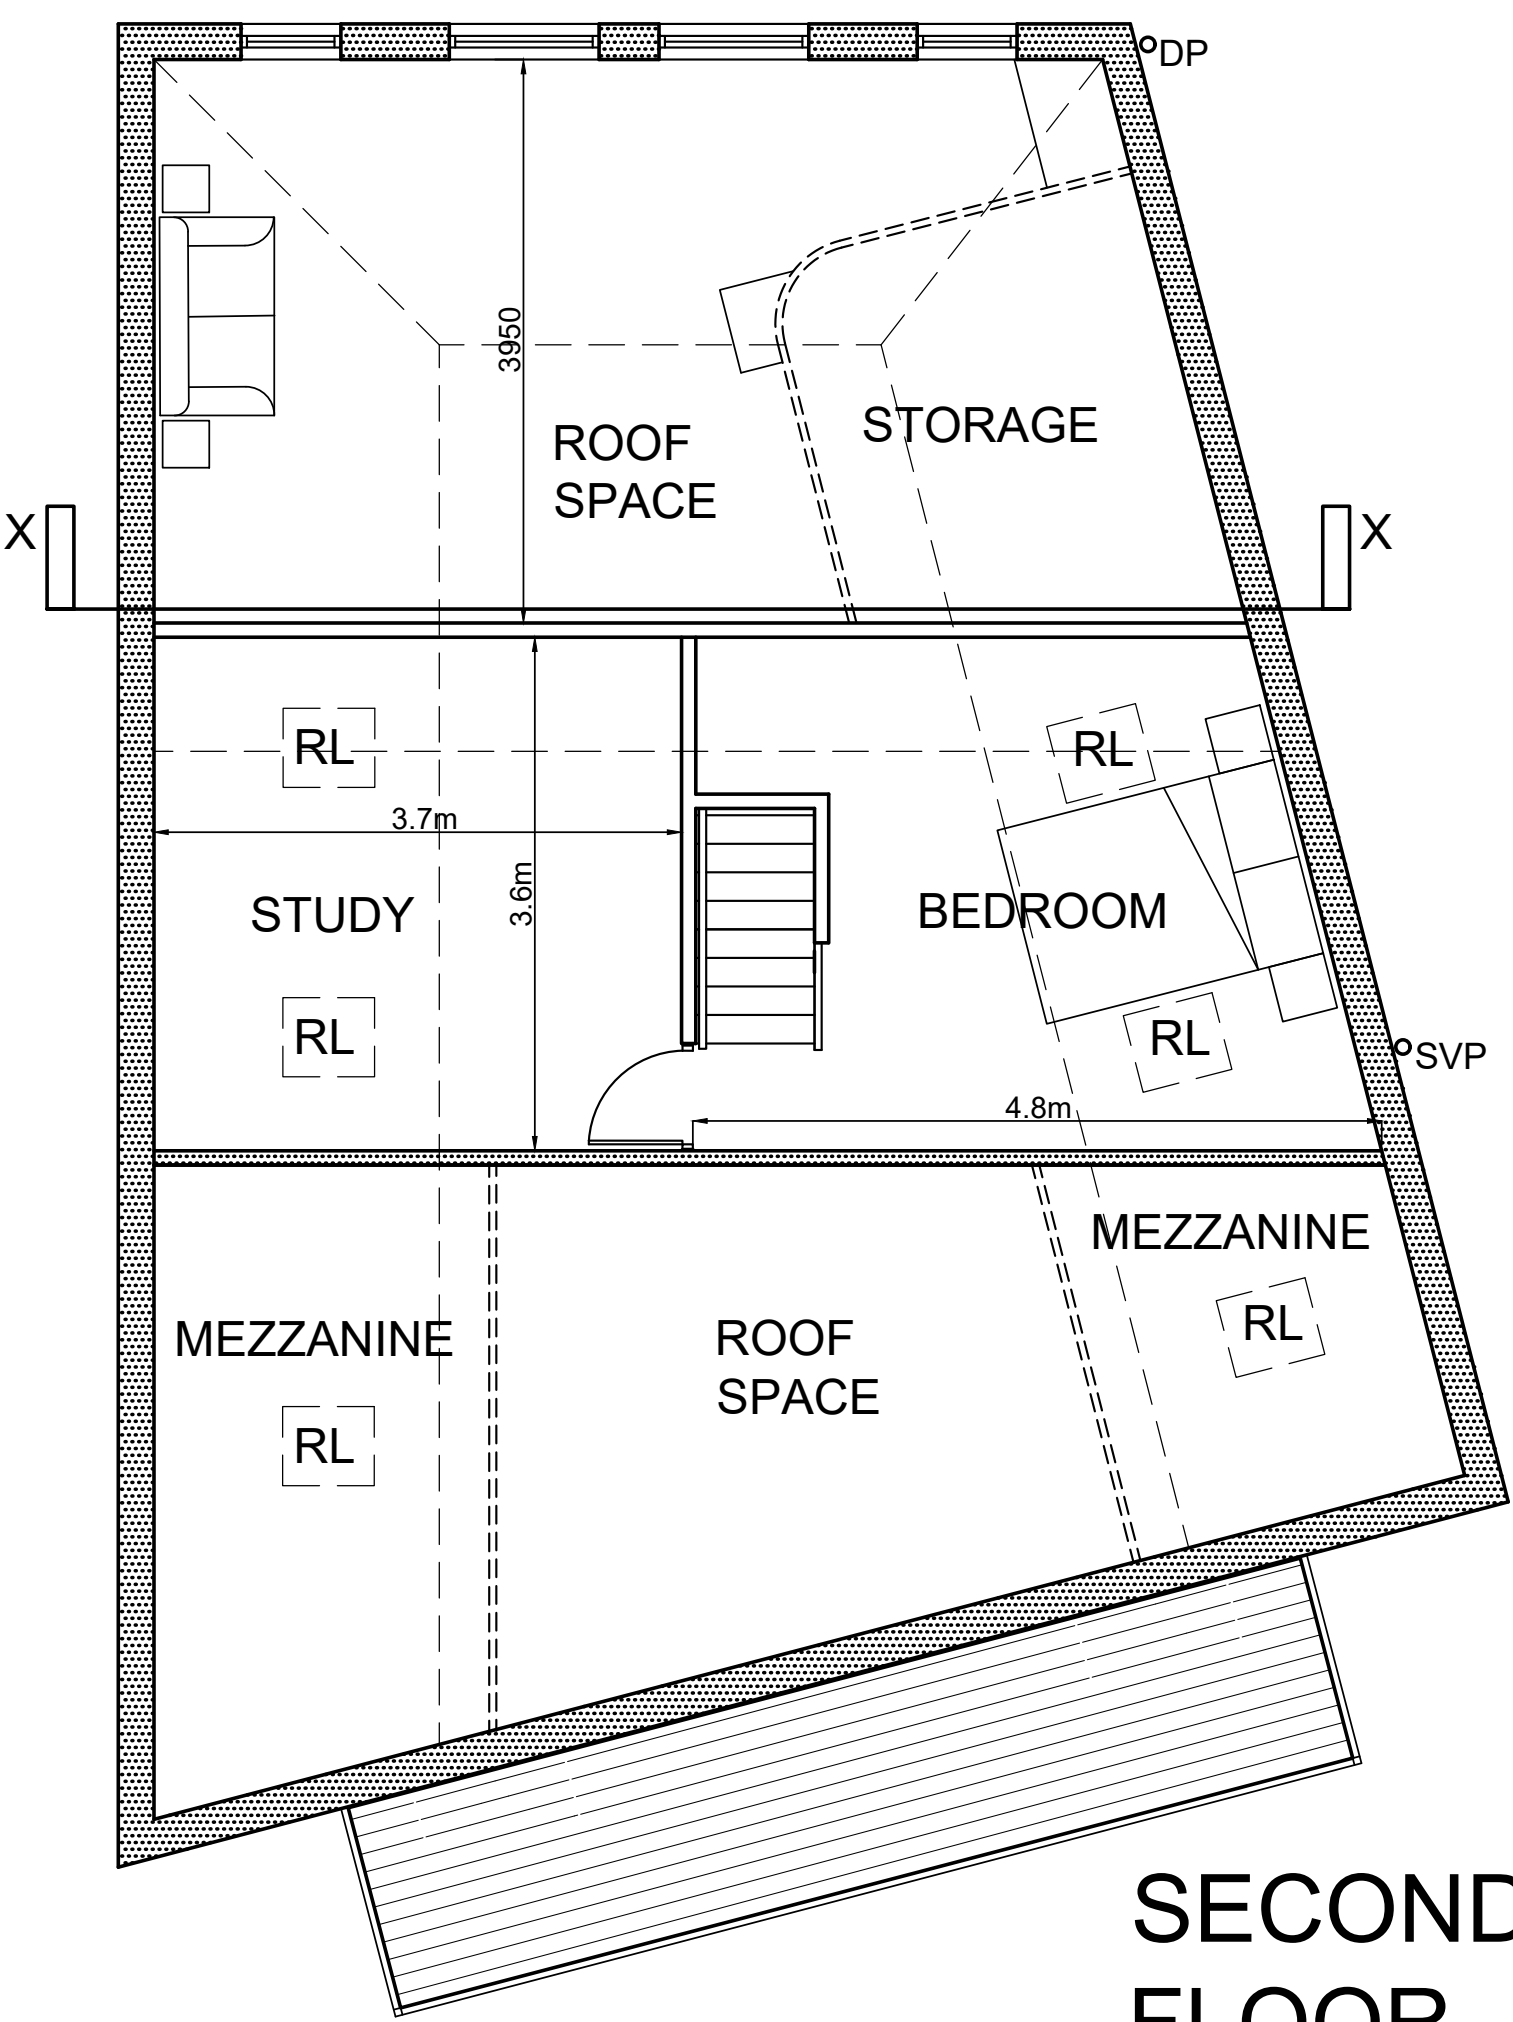

SECOND FLOOR PLAN

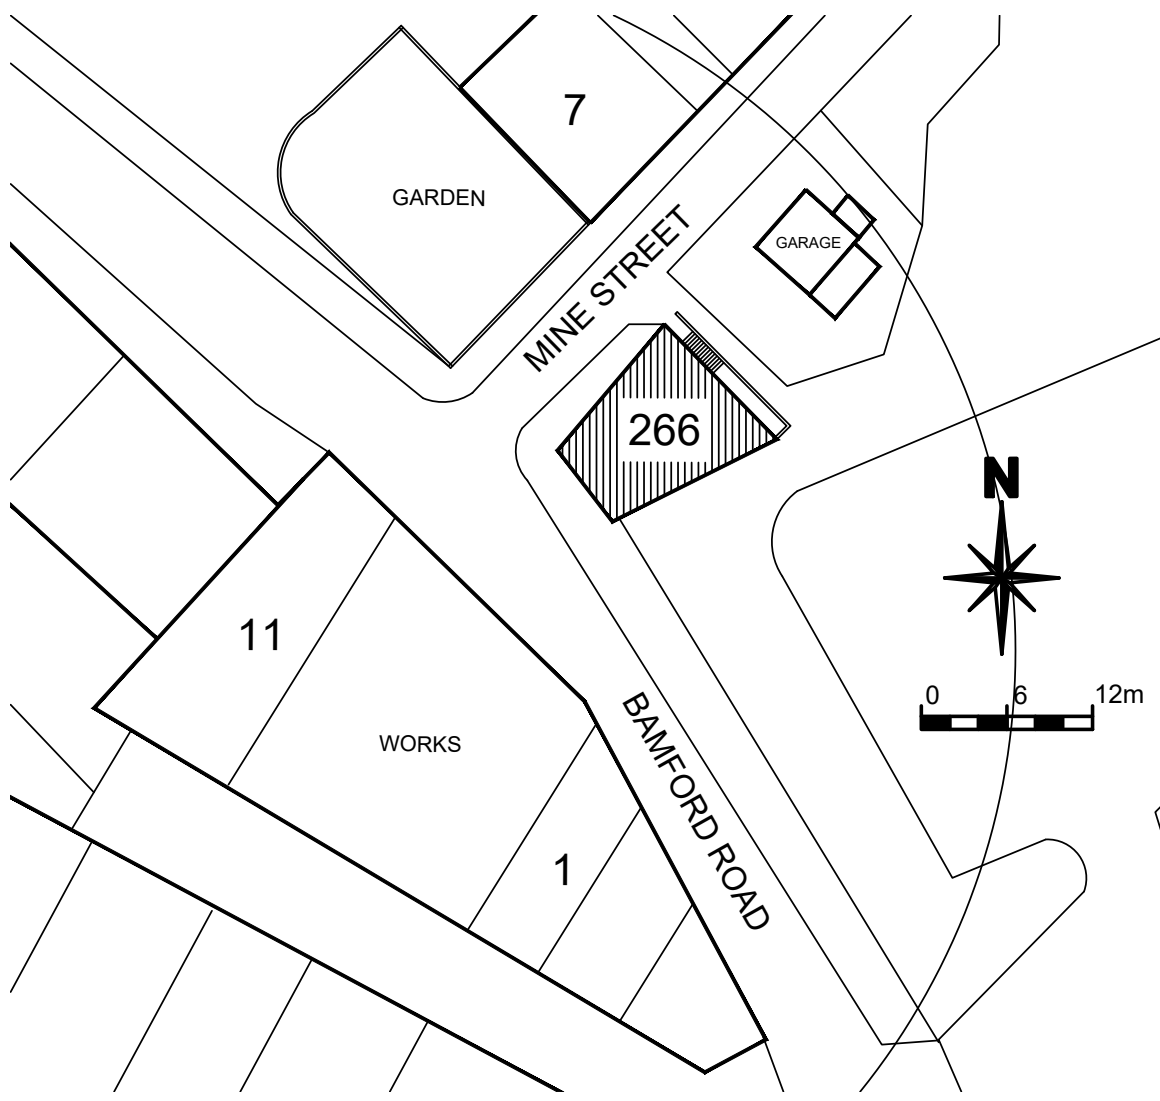

BLOCK PLAN
SCALE 1:500@A1

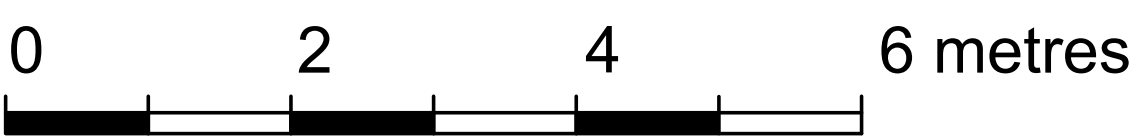

REV: | DATE: | DETAILS: |

BM ARCHITECTURAL DESIGNS
APARTMENT 8
224 GREAT CLOWES STREET
SALFORD M7 2ZS

PROJECT: FORMER CO-OP BUILDING,
266 BAMFORD ROAD,
HOOLEY BRIDGE, HEYWOOD,
ROCHDALE OL10 4AA

CLIENT: MR. PETER WRIGHT

TITLE: EXISTING PLANS

SCALE: 1:50@A1 DATE: JULY 2022 DRAWN: BM

STATUS: PLANNING

DRAWING: BM/0722/BAM/PL1 REV: