



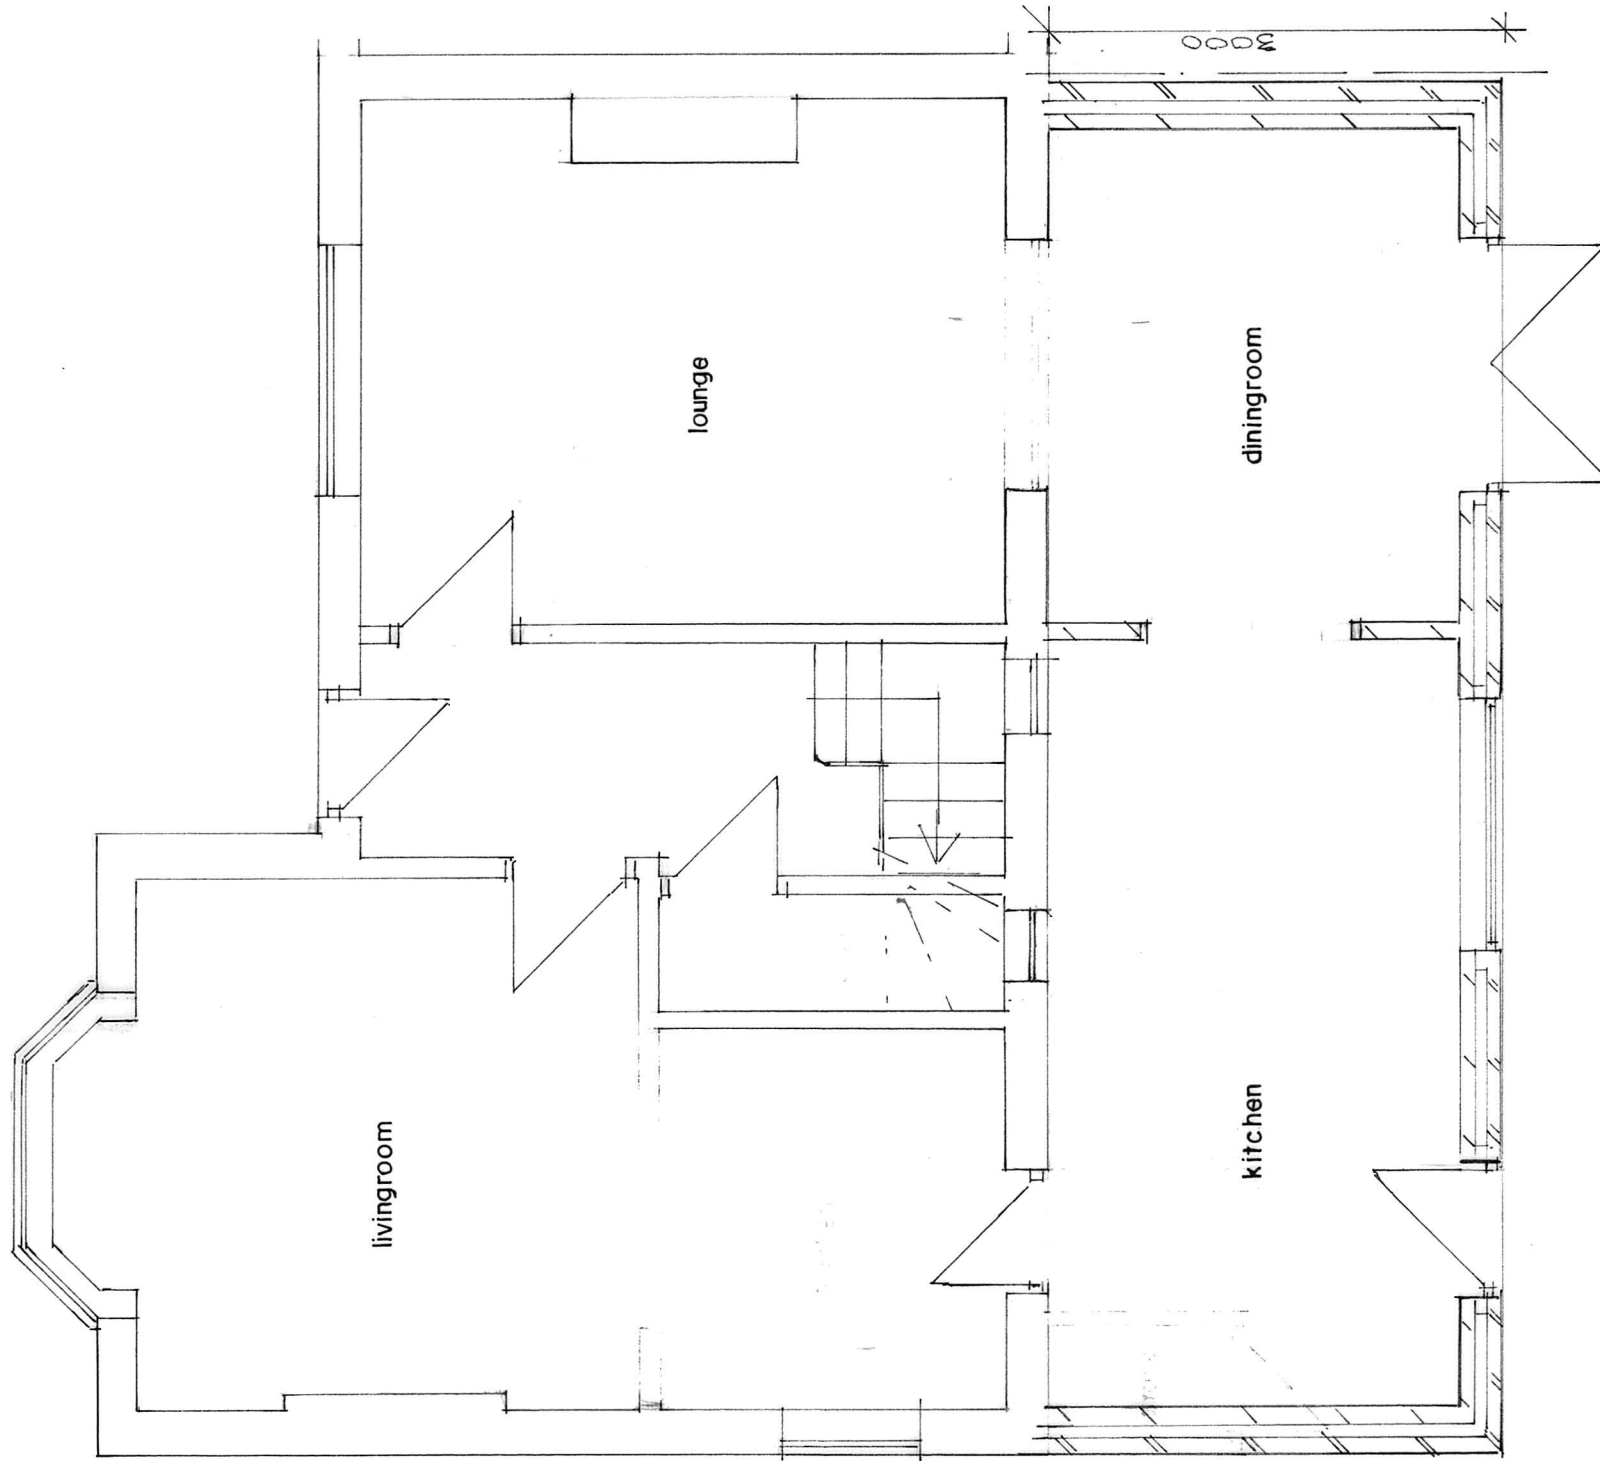

GROUND FLOOR PLAN
(PROPOSED)

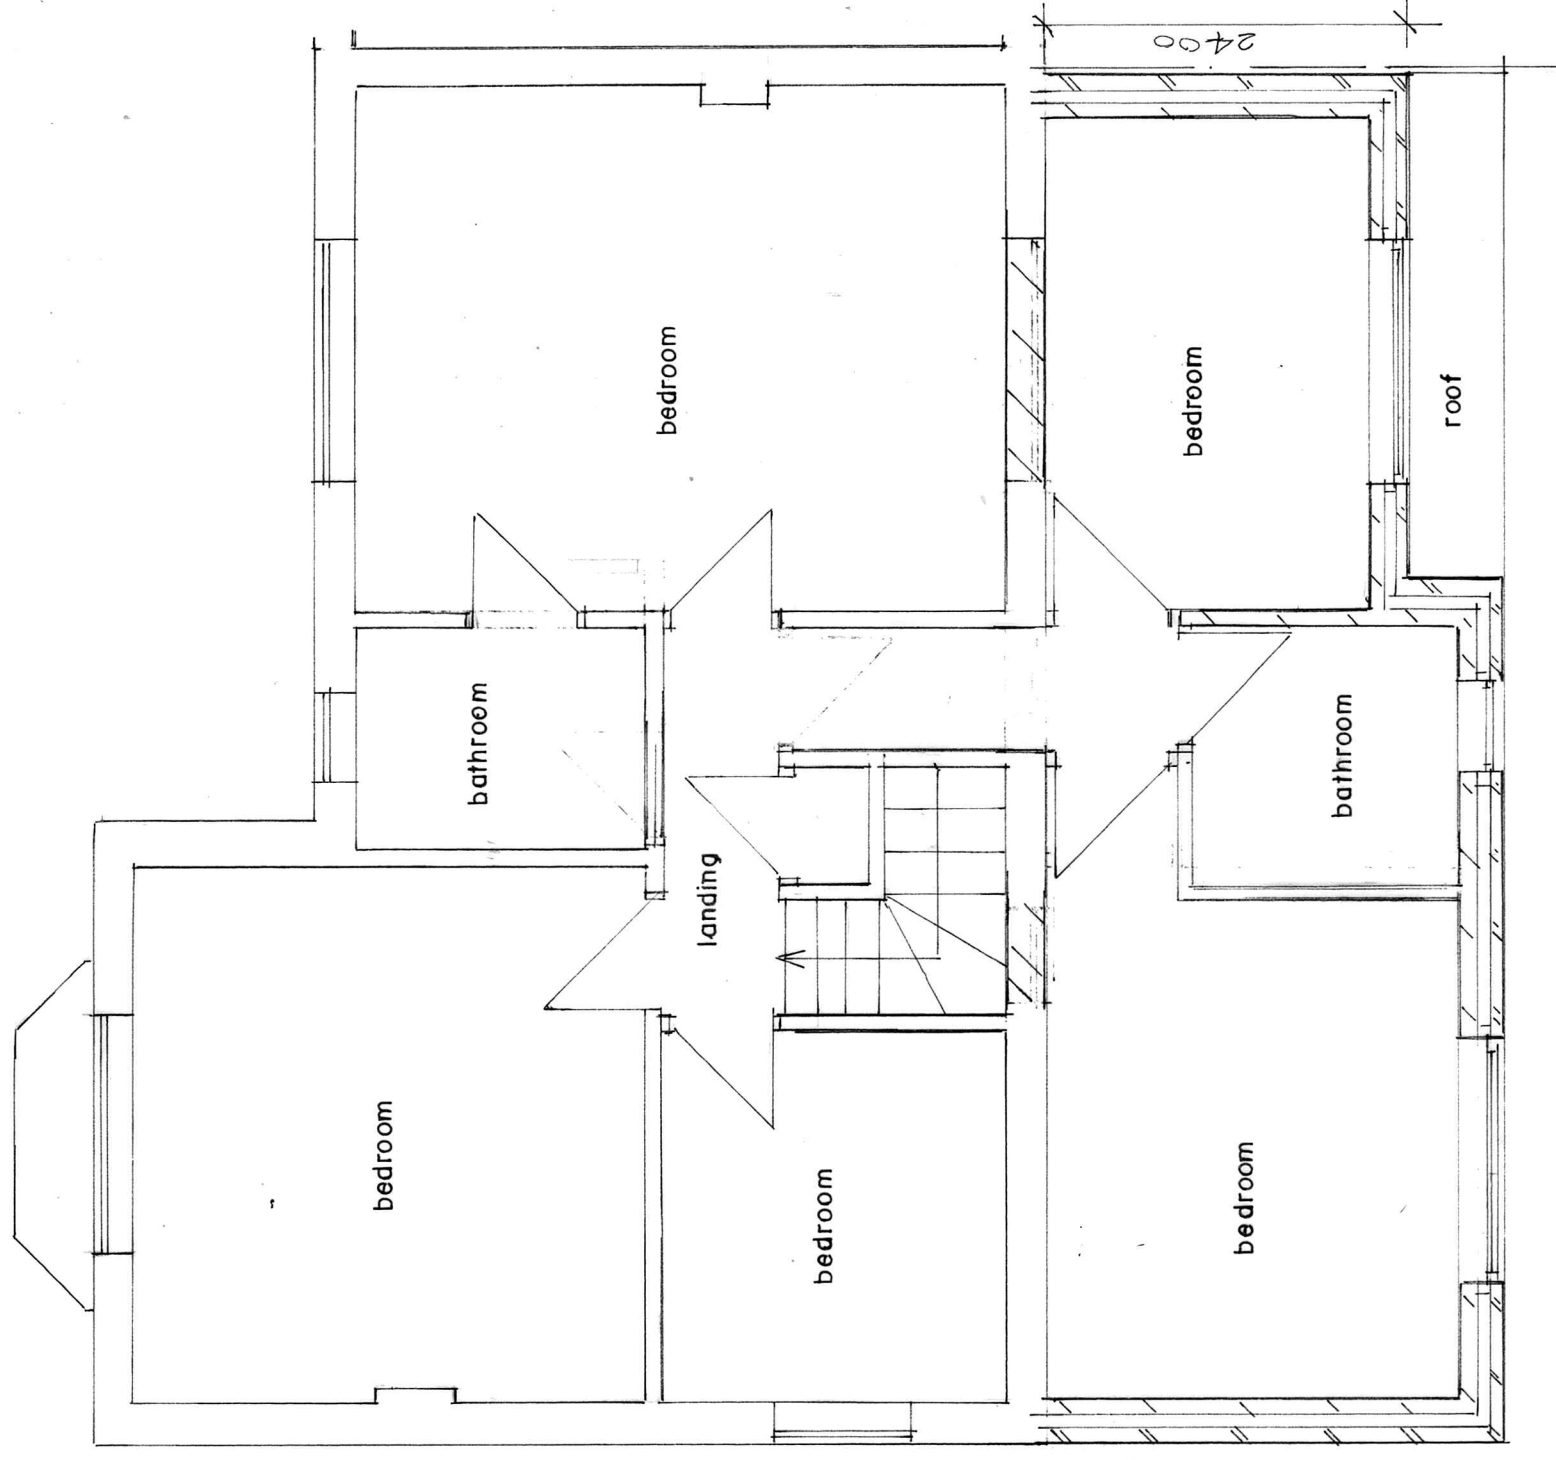

FIRST FLOOR PLAN
(PROPOSED)

BUILDING DESIGN SERVICES	
M. FAROOQ	
6 Stock Close, Shawclough, Rochdale OL12 6BB	
Tel: 01706 712231 Mob: 07967605763	
PROPOSED DOUBLE STOREY REAR EXTENSION AT	
32 CARNFORTH SQUARE ROCHDALE OL11 2YE	
For: Mr SHAJAR ABBAS	
Plan	Scale 1:50
	1943/2