



PLA
NS AND ELEVATIONS
as existing
scale1:100@A3

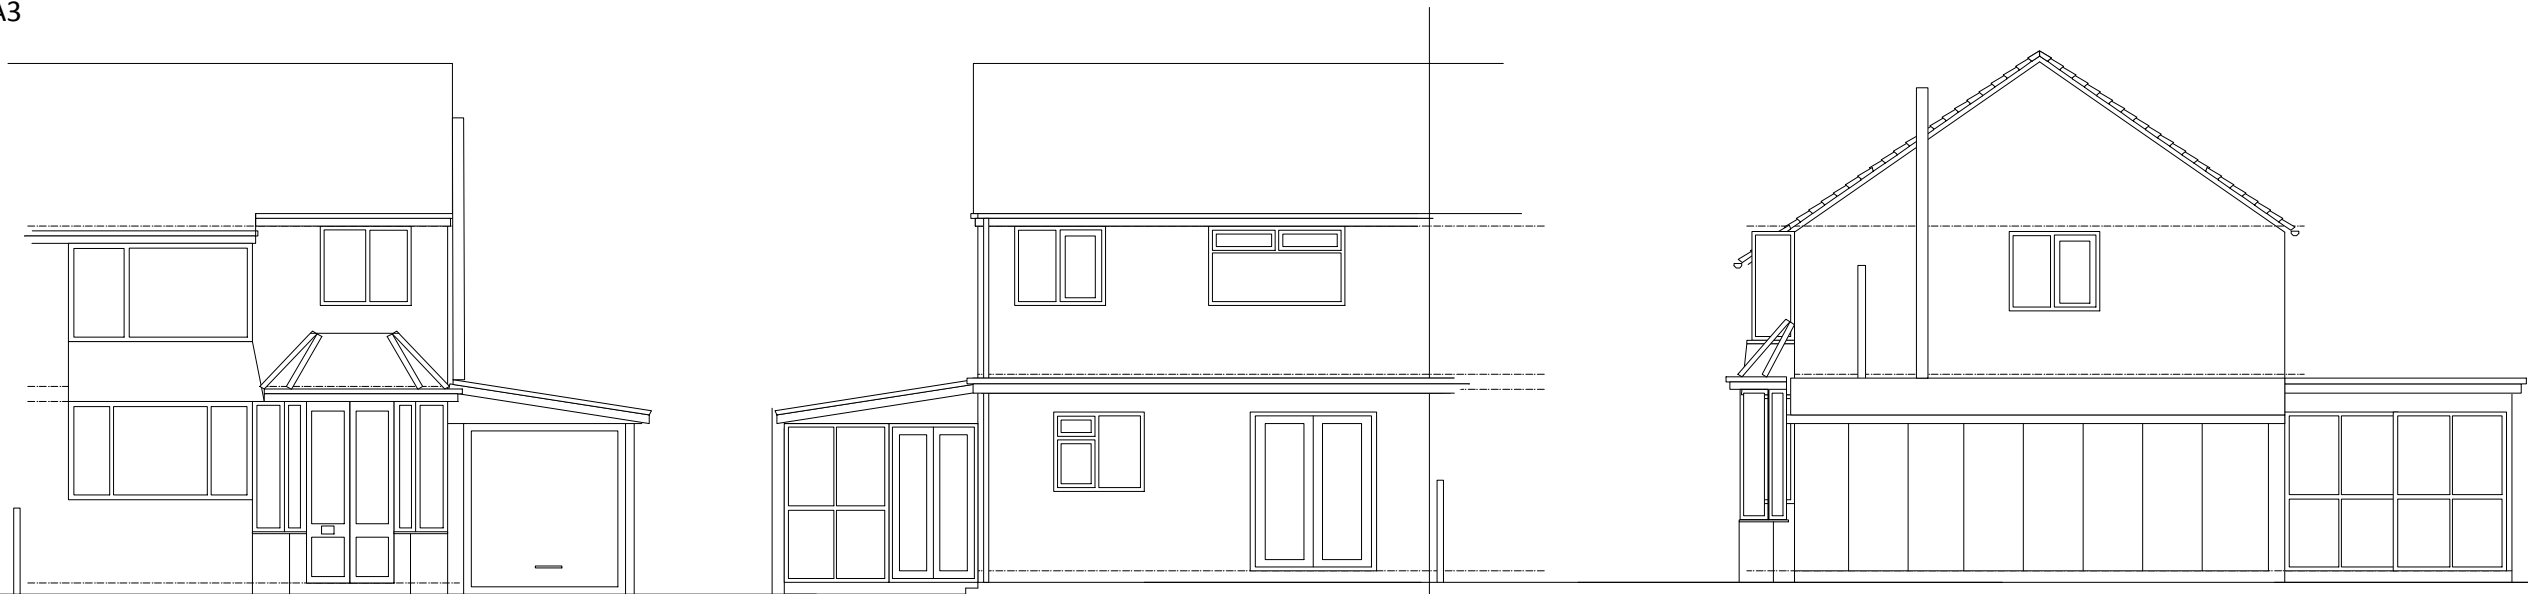


FRONT ELEVATION
as existing

REAR ELEVATION
as existing

SIDE ELEVATION
as existing

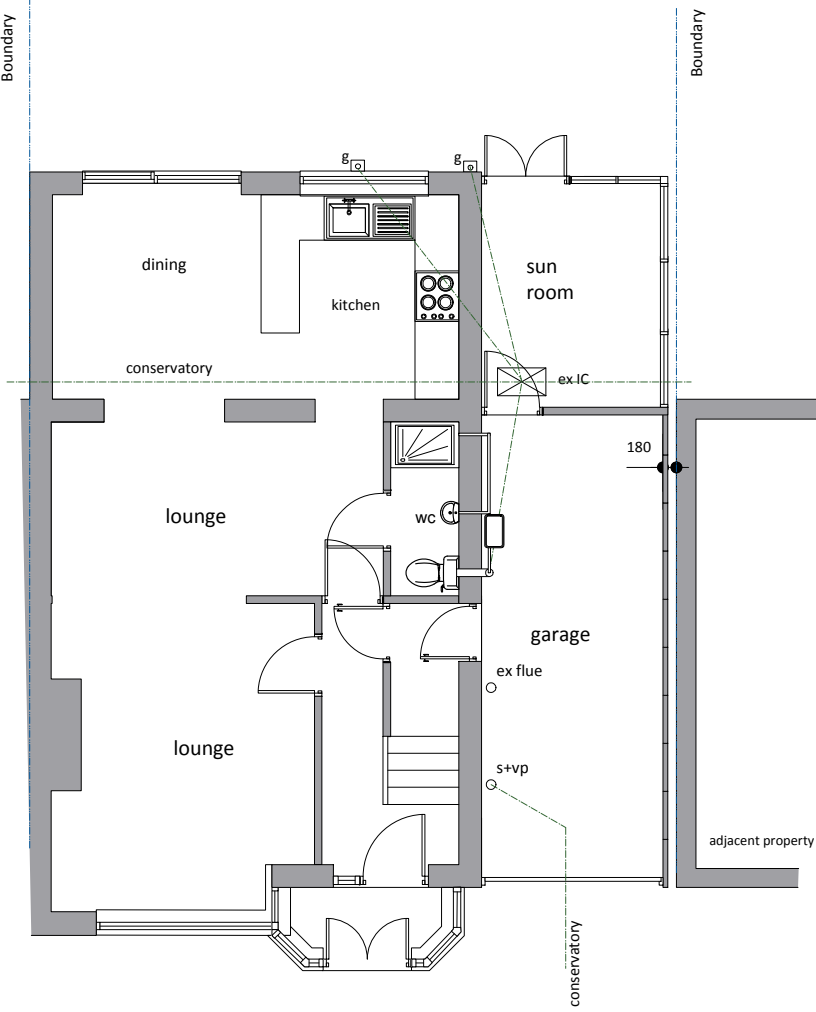

GROUND FLOOR PLAN
as existing

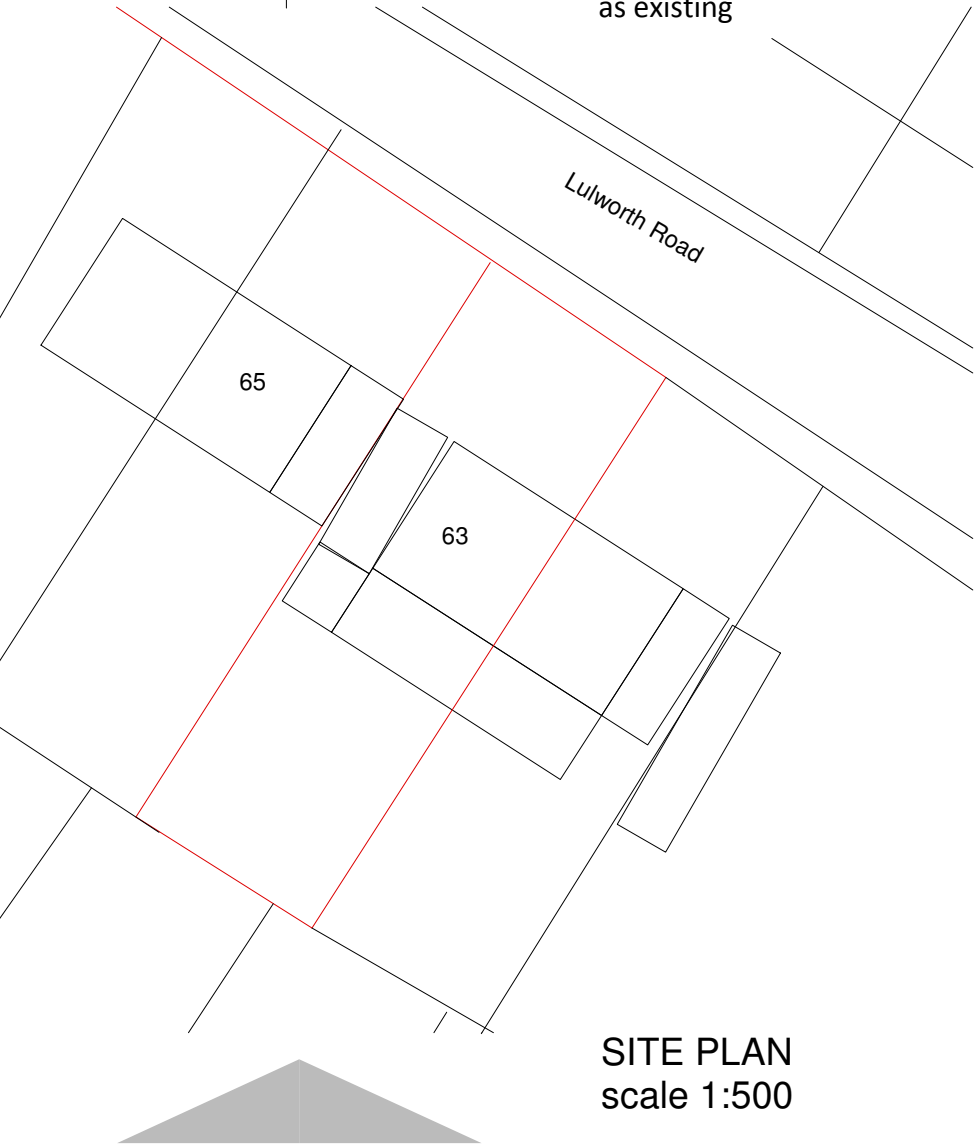

SITE PLAN
scale 1:500

SUBJECT TO
PLANNING PRIOR APPROVAL APPLICATION
&
BUILDING REGULATIONS APPROVAL
Use only stamped drawings
Commencement on site before Planning & full
Building Regulation approval at own risk

project
Proposed Removal Of Existing Lean-to
Conservatory & Construction Of Single
Rear Side Extension
at
63 Lulworth Rd, Middleton.
M24 2QH
client
Mr & Mrs L. Cleworth

drawing	date	Aug 2022
ELEVATIONS AND PLANS as existing	drawing	1
	scale	as indicated @ A3
status		rev.
Planning Prior Approval & Building Regs Submission		