

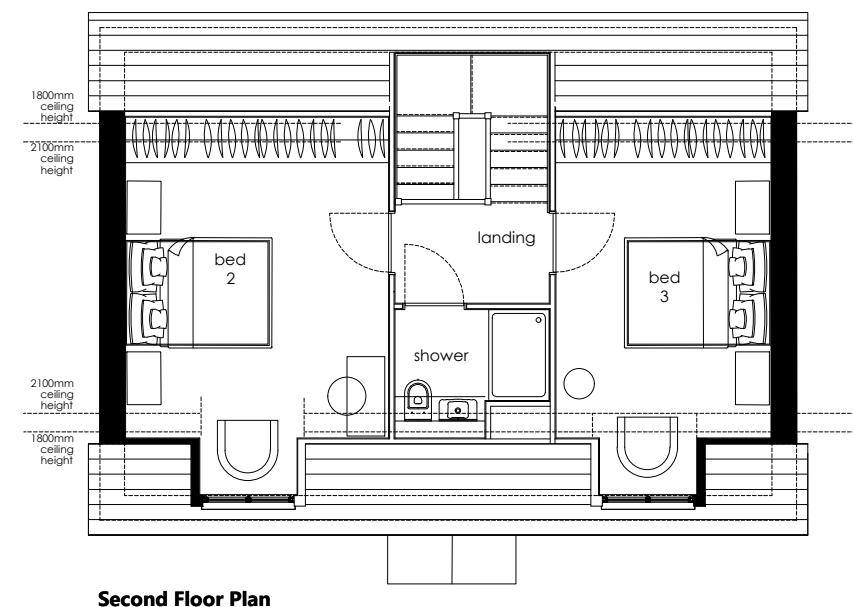
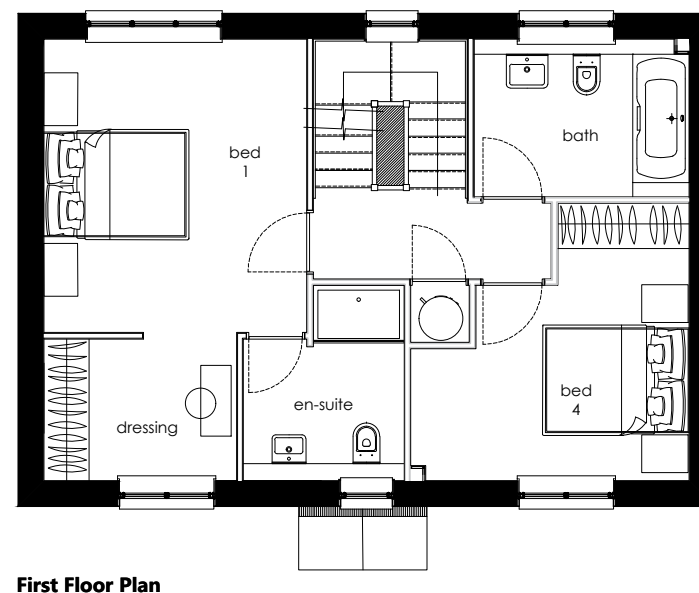


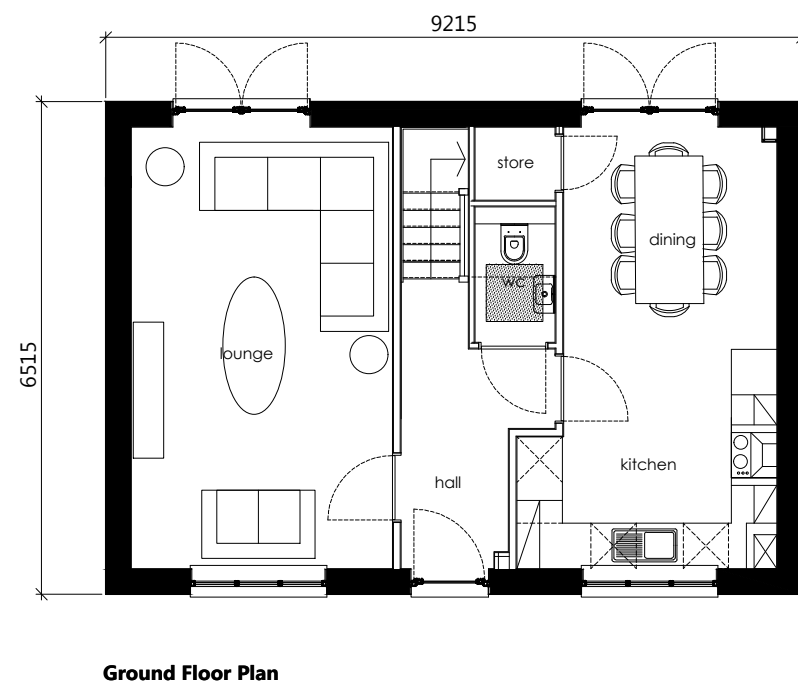

Note: Refer to materials layout for site specific materials and locations.

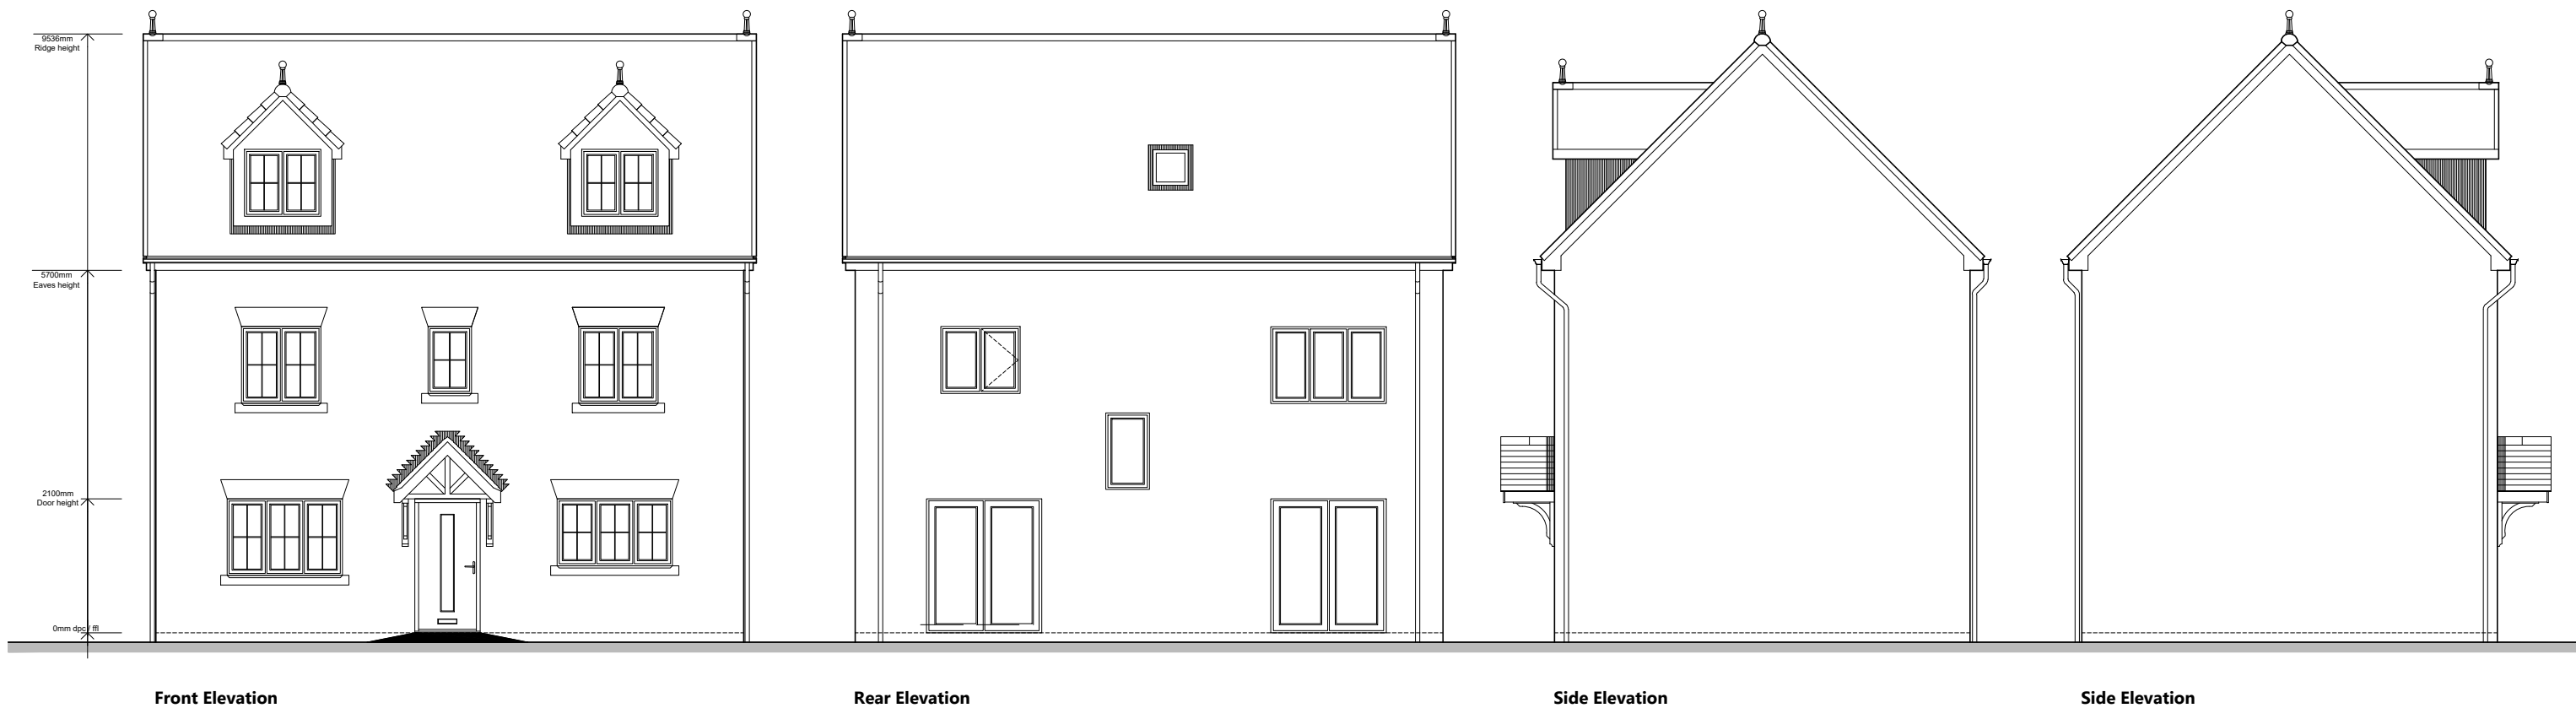

Renshaw 3 4B8P Detached (139.5 sqm / 1501 sqft)

Floor Plans & Elevations - DWG: 19060_HT_27 - Scale 1:100 @ A3, Date - Jan 2023