


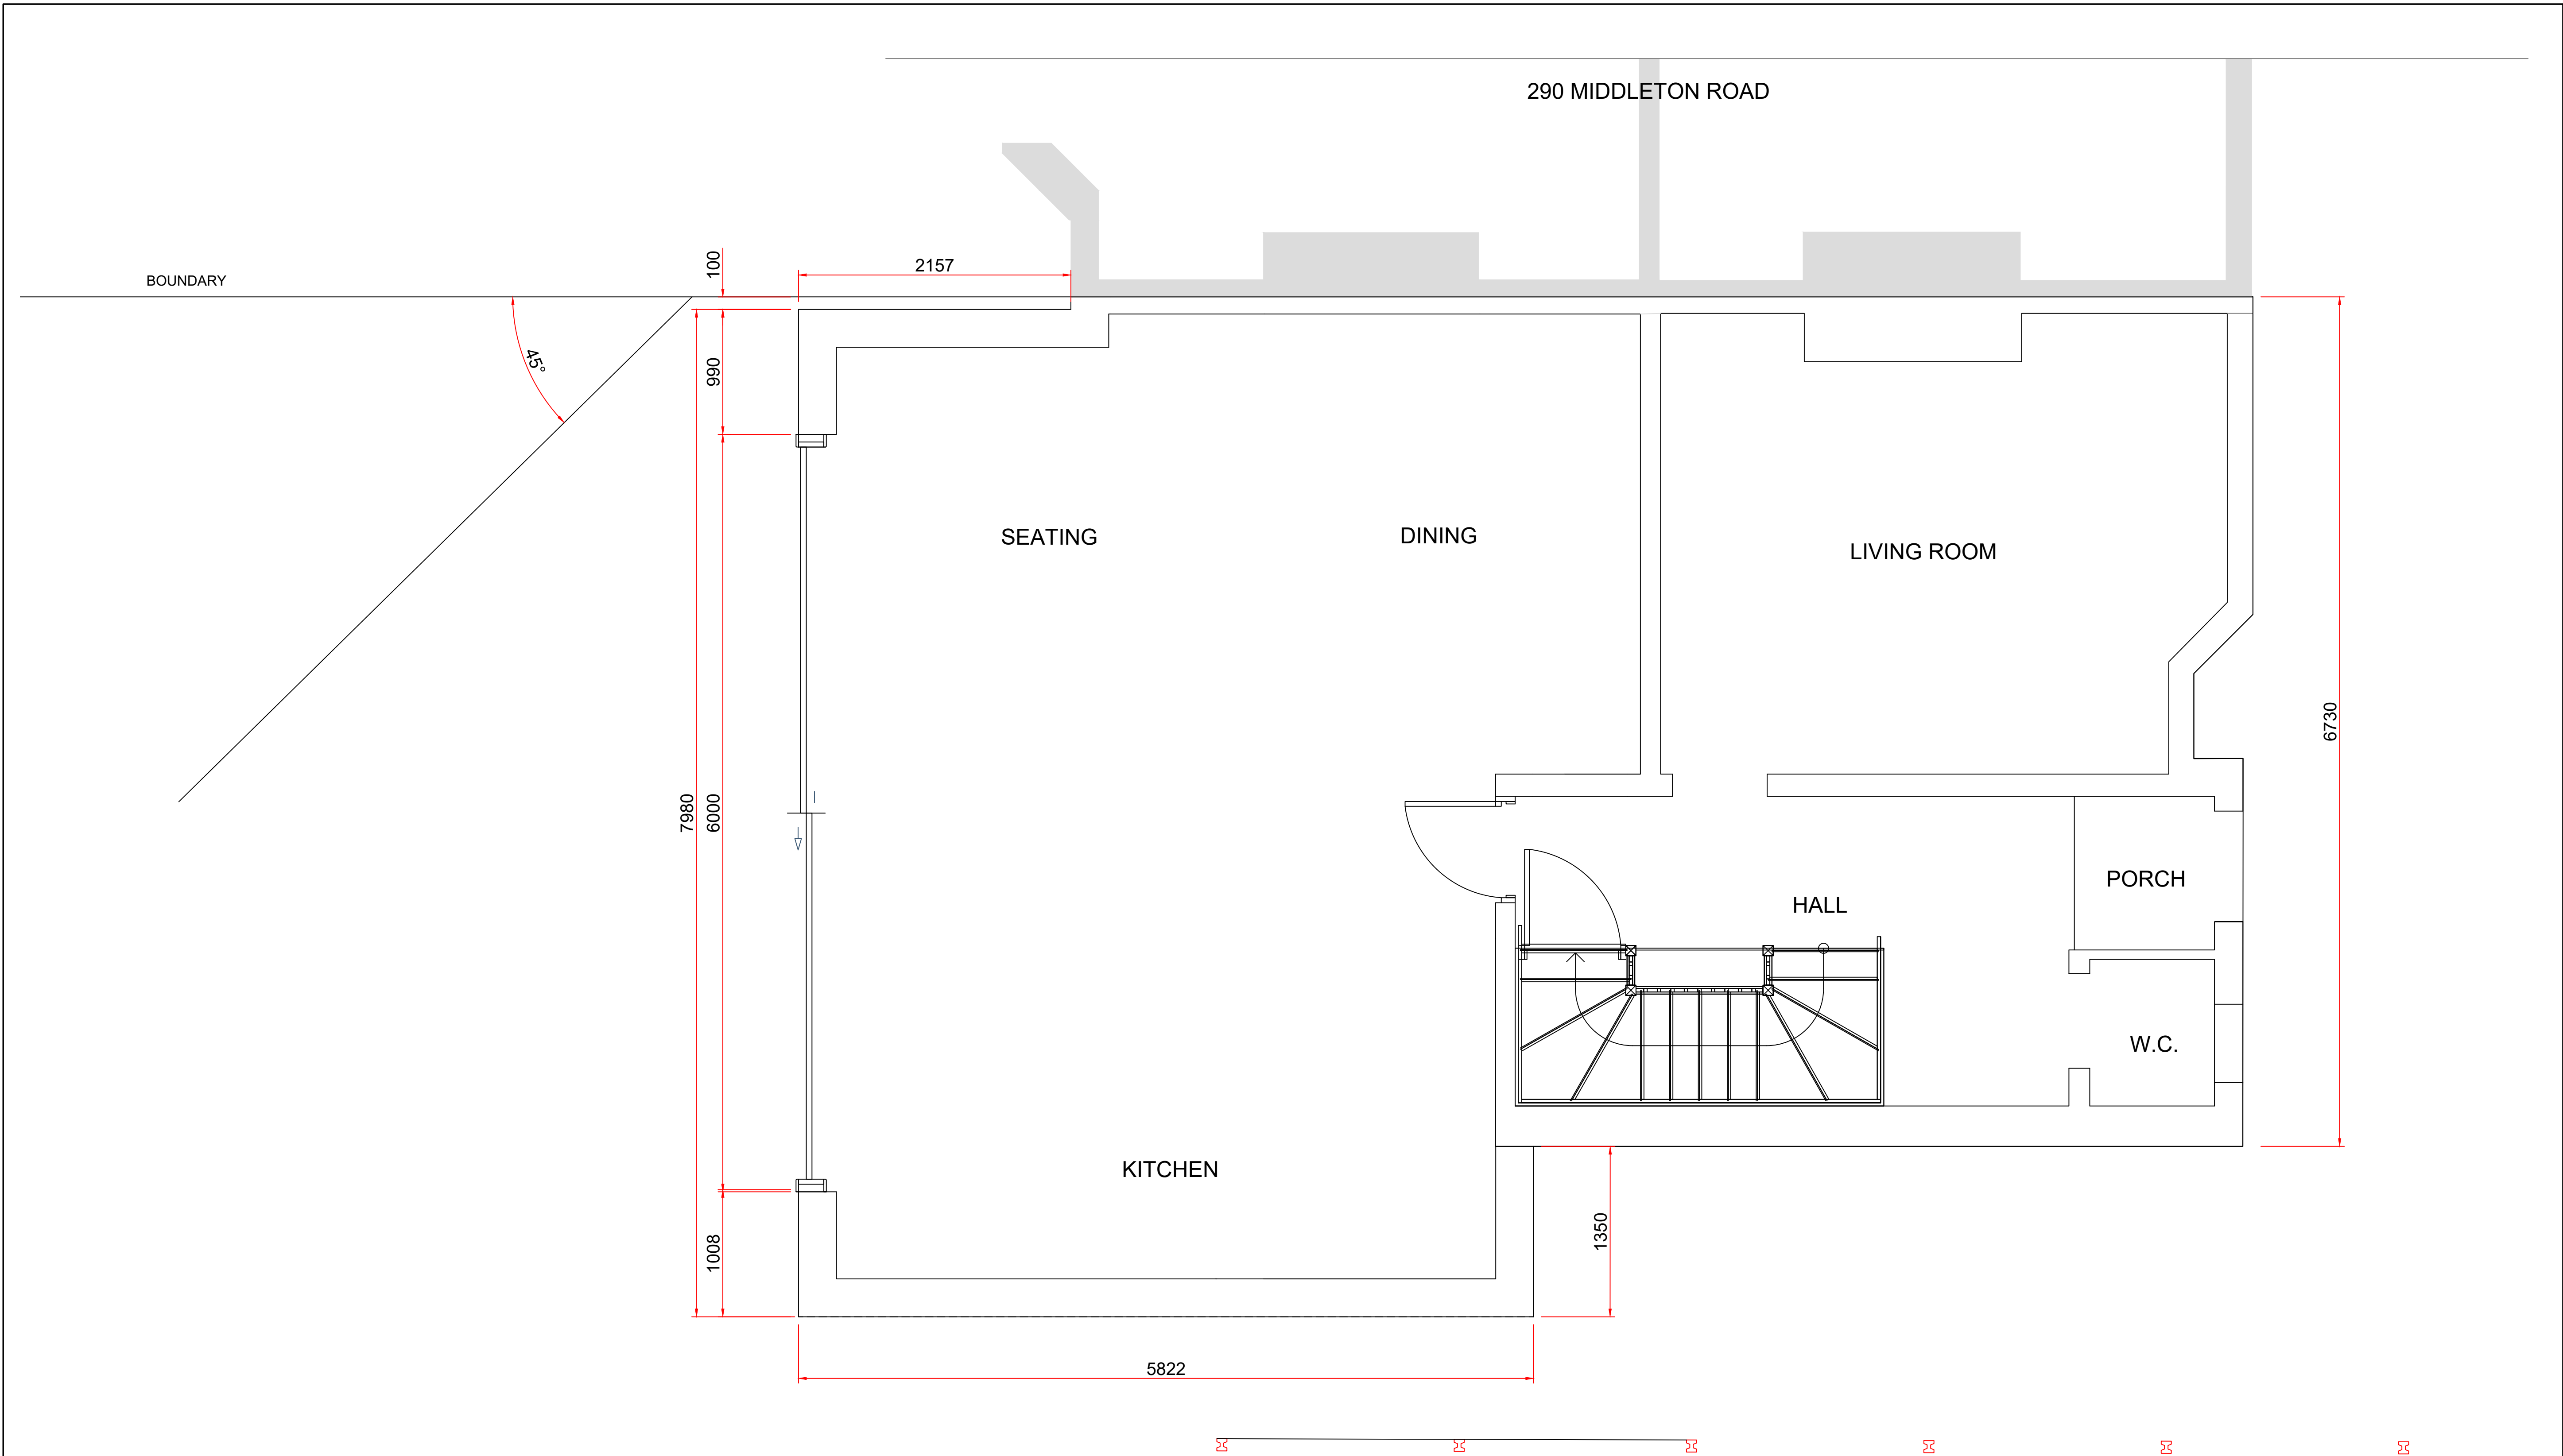

PROPOSED GROUND FLOOR PLAN
(SCALE 1:25)

Mark Corlett		Project/Contract Rear Extension		
Design Stage	Estimating	Discipline/Function Construction		
Drawing Title 292 Middleton Road Proposed Ground Floor Plan	Drawn	---	Checked	---
	Date	11/04/23	Scale	-
	Drawing No.	NMC1001-A-DR-1005		Rev.
		Approved		
		Size		
		A1		