



This drawing is protected by copyright and the information contained therein is the property of William McCall.
The drawing must not be copied and the information contained therein may not be used or disclosed without written permission of and in the manner permitted by William McCall.

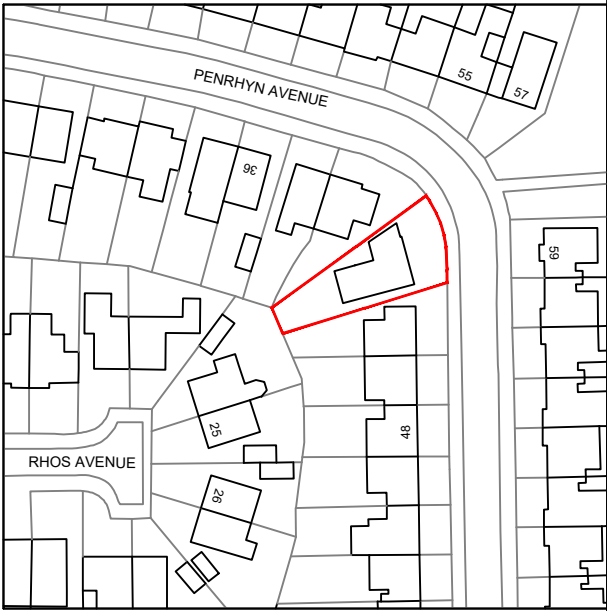


Location Plan (1:1250)

 


Scale 1:200@ A3


N

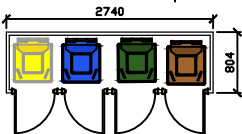


Bin Store - Plan

 


Bin Store - Front Elevation

 

Side Elevation

 

Rear Elevation

 

Side Elevation

Timber Bin Store (Typ)

Dimensions
Quad Wheelie Bin Storage for 3 x 240 Litre Bins and 1 x 140/180 Litre Wheelie Bin
External Product Dimensions: 1200 x 2740 x 804 mm (H/W/D)
Internal Product Dimensions: 1090 x 650-650-650-540 (Each Compartment) x 750 mm (H/W/D)
Wheelie Bin Size:
Up to and including 240 litre wheelie bins.
Multiple Sizes
No
Colour
natural wood
Materials
FSC tannellised Pine

Stage :- **Householder Planning Drawing**

Project Title :- Proposed Single Storey Side Extension

Drawing Title :- Site & Location Plan

Client :- Ms Lee

Drwg No :- 07/23/72 Date :- July '23 Rev :- 3 of 3

Scale :- 1:200 & 1:1250@A3 Drawn:- SCM Checked :-

Site Address :- 42 Penrhyn Avenue
Middletown
Rochdale
M24 1EQ

The Old Post Room
34 Chew Valley Road
Greenfield
Saddleworth
OL3 7DA
Tel: 01457 871202
www.william-mccall.com | enquiries@william-mccall.com

