



KEY:

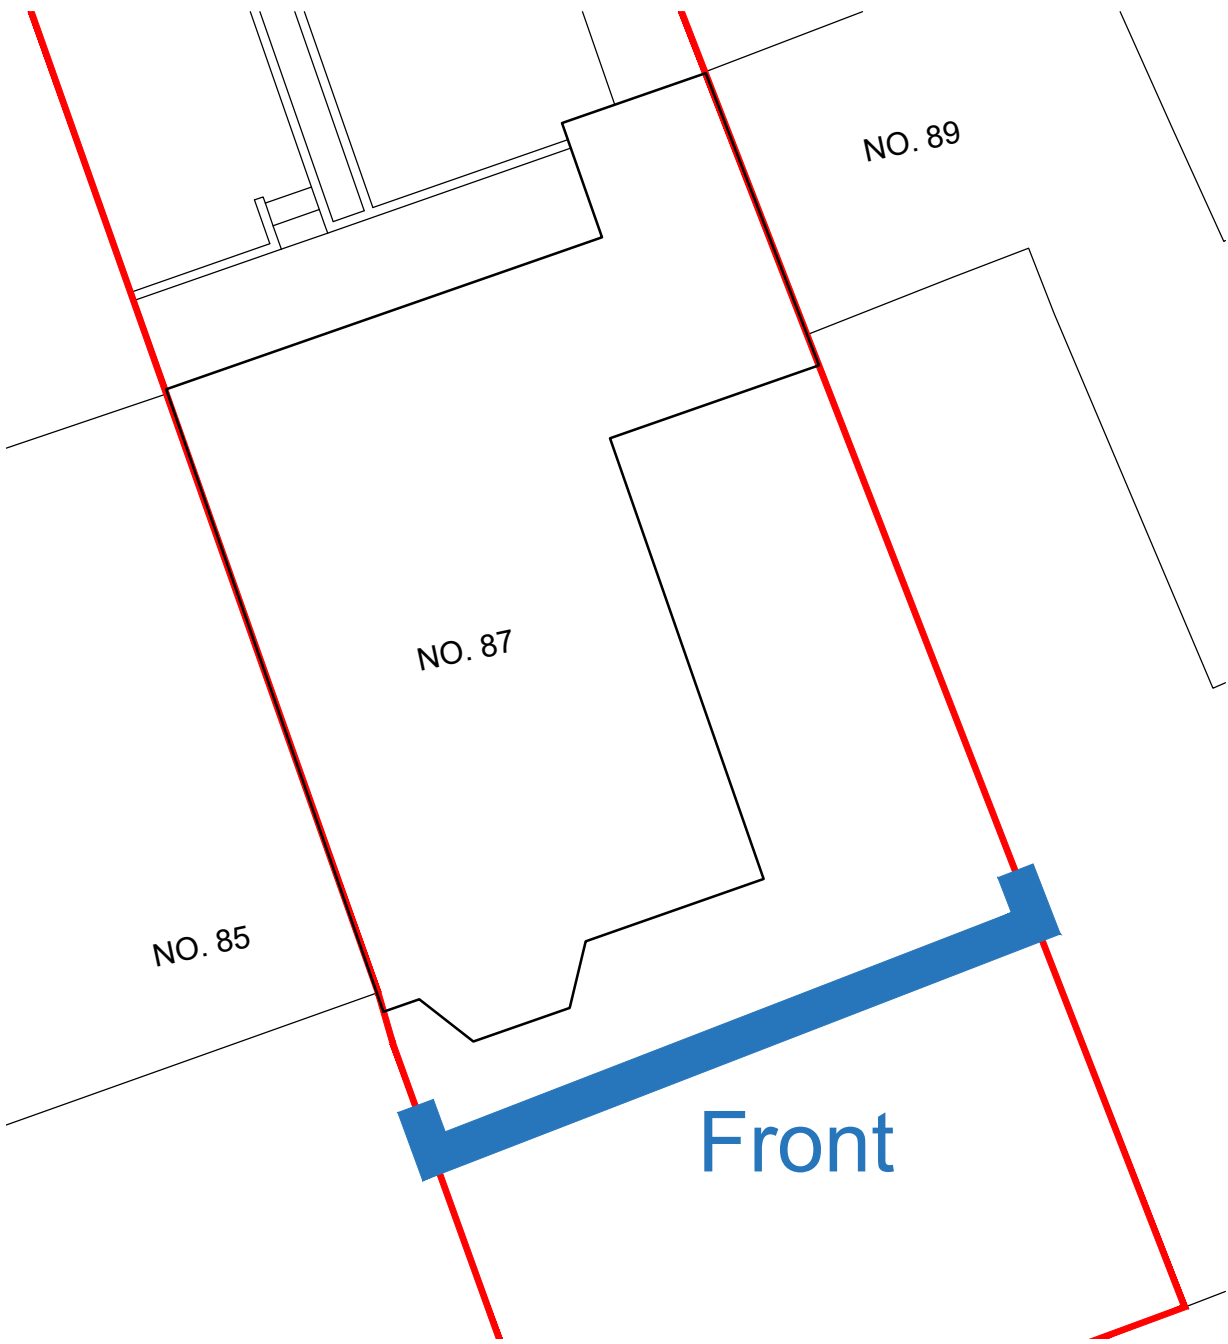

KEY:

Rear

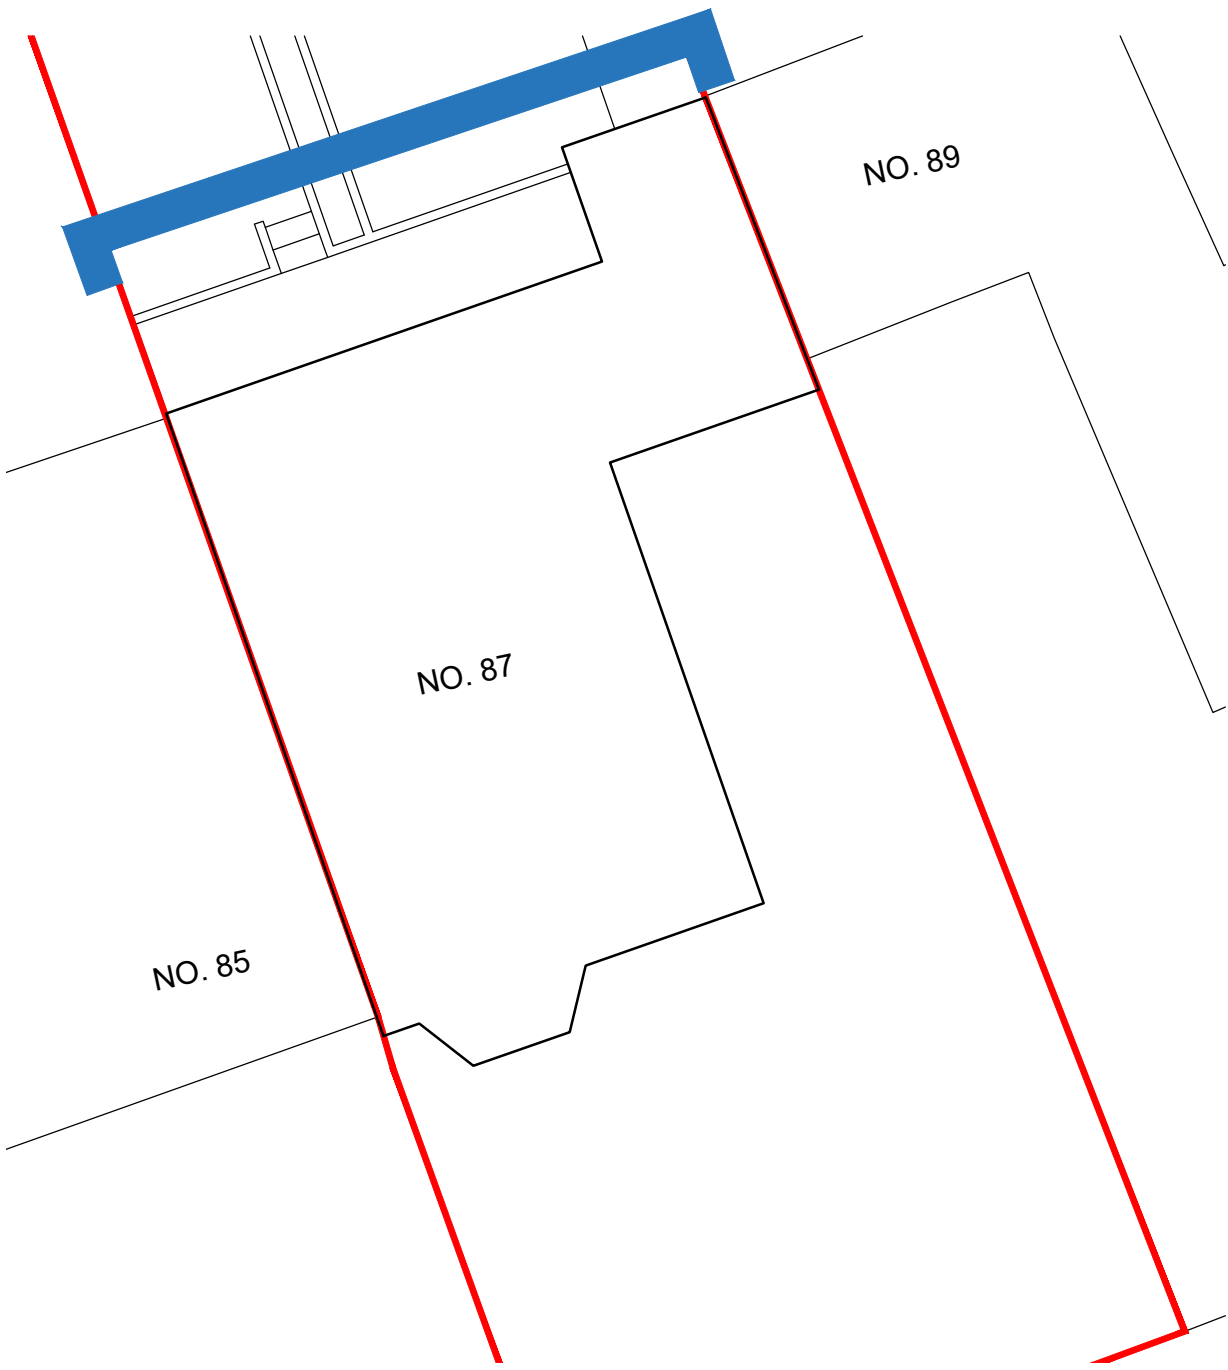

Existing Front Elevation

scale 1:50



Existing Rear Elevation

scale 1:50

IMPORTANT NOTES: Do Not Scale from this Drawing.
Use Figured Dimensions Only.

DRAWING STATUS:

PLANNING

REVISION	DATE	DESCRIPTION
REV A	22.02.23	Site plan and existing elevations amended
REV B	13.07.23	General amendment

FOOTPRINT DESIGN

E. info@footprintdesign.net
W. www.footprintdesign.net

CLIENT: MR SAIF MAHMOOD

SCALE: 1:50@A1

DATE: 13.12.22

PROJECT: 87 KINGSWAY, ROCHDALE

DRAWING TITLE: EXISTING ELEVATIONS

DRAWING NO: A084_L(00)003