




SOUTH ELEVATION

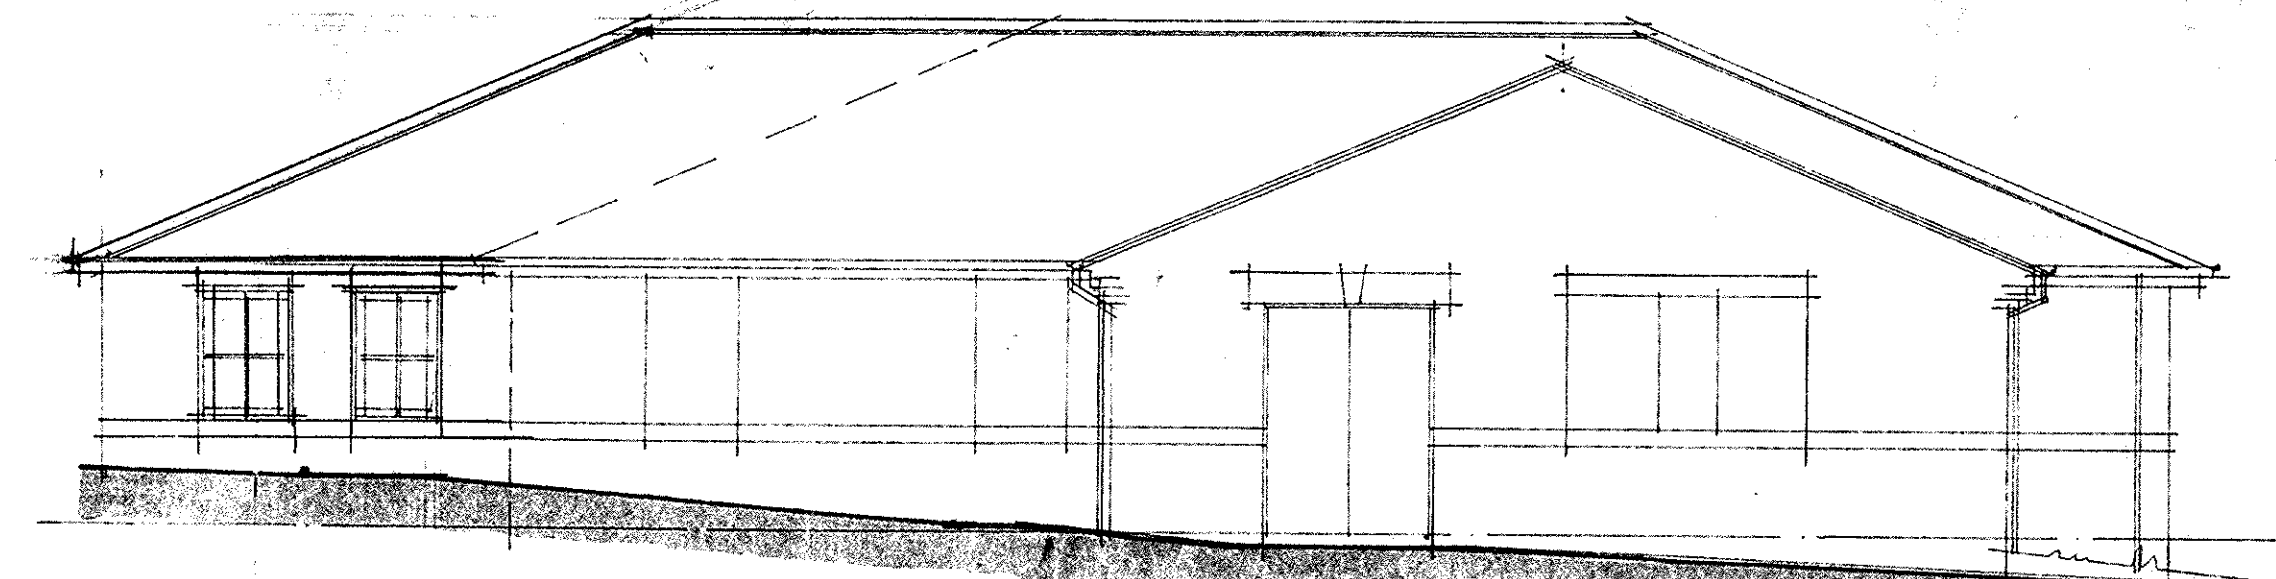


EAST ELEVATION

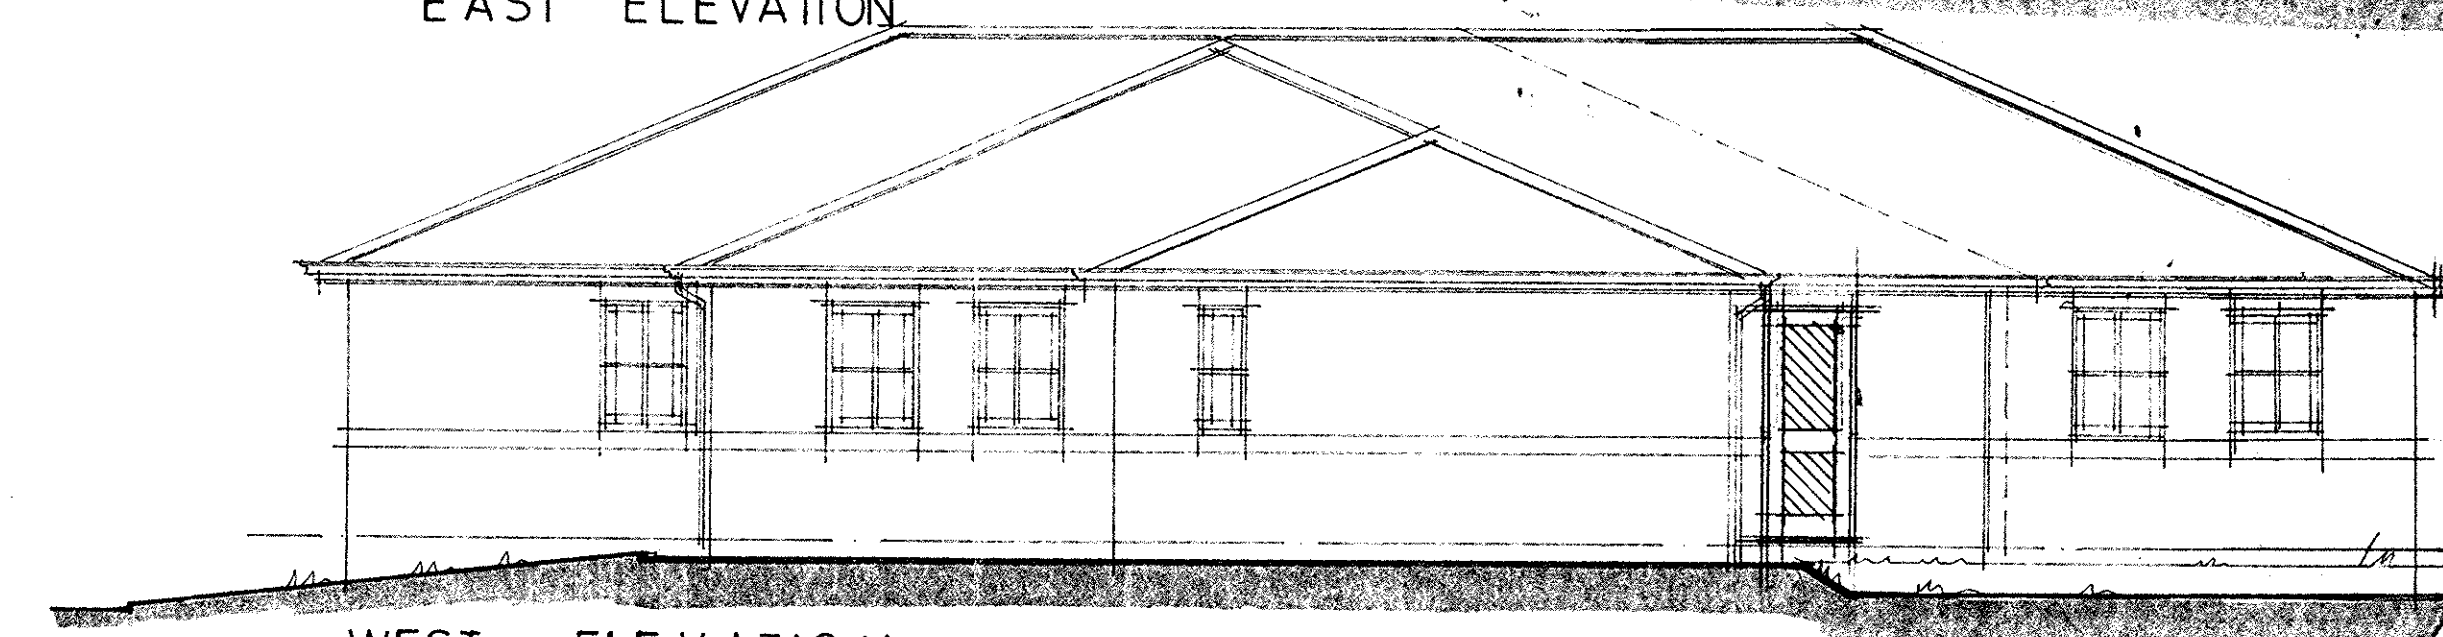

WEST ELEVATION

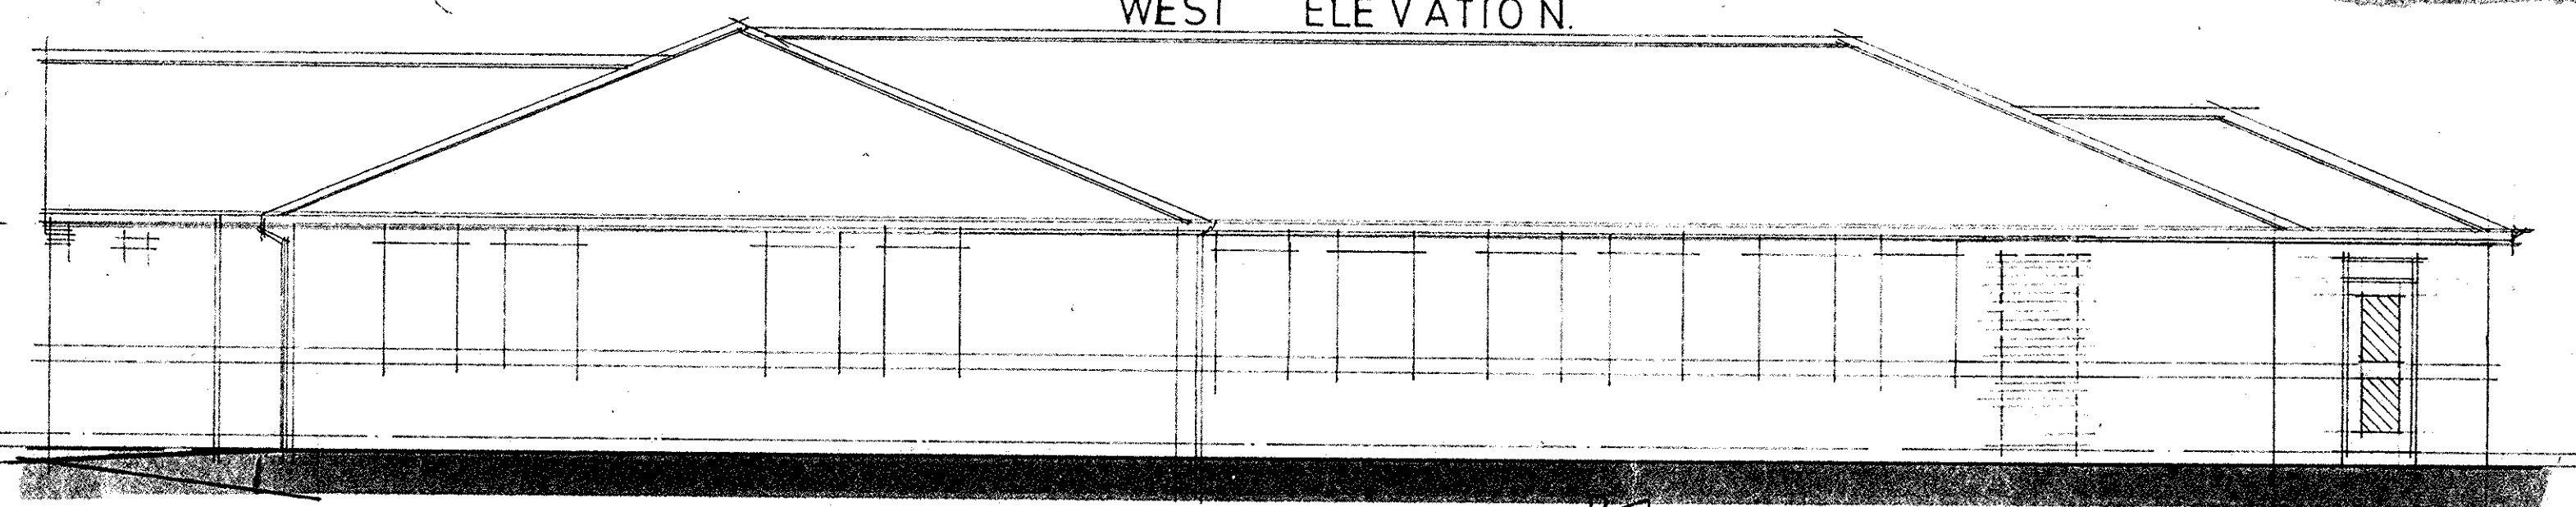

NORTH ELEVATION

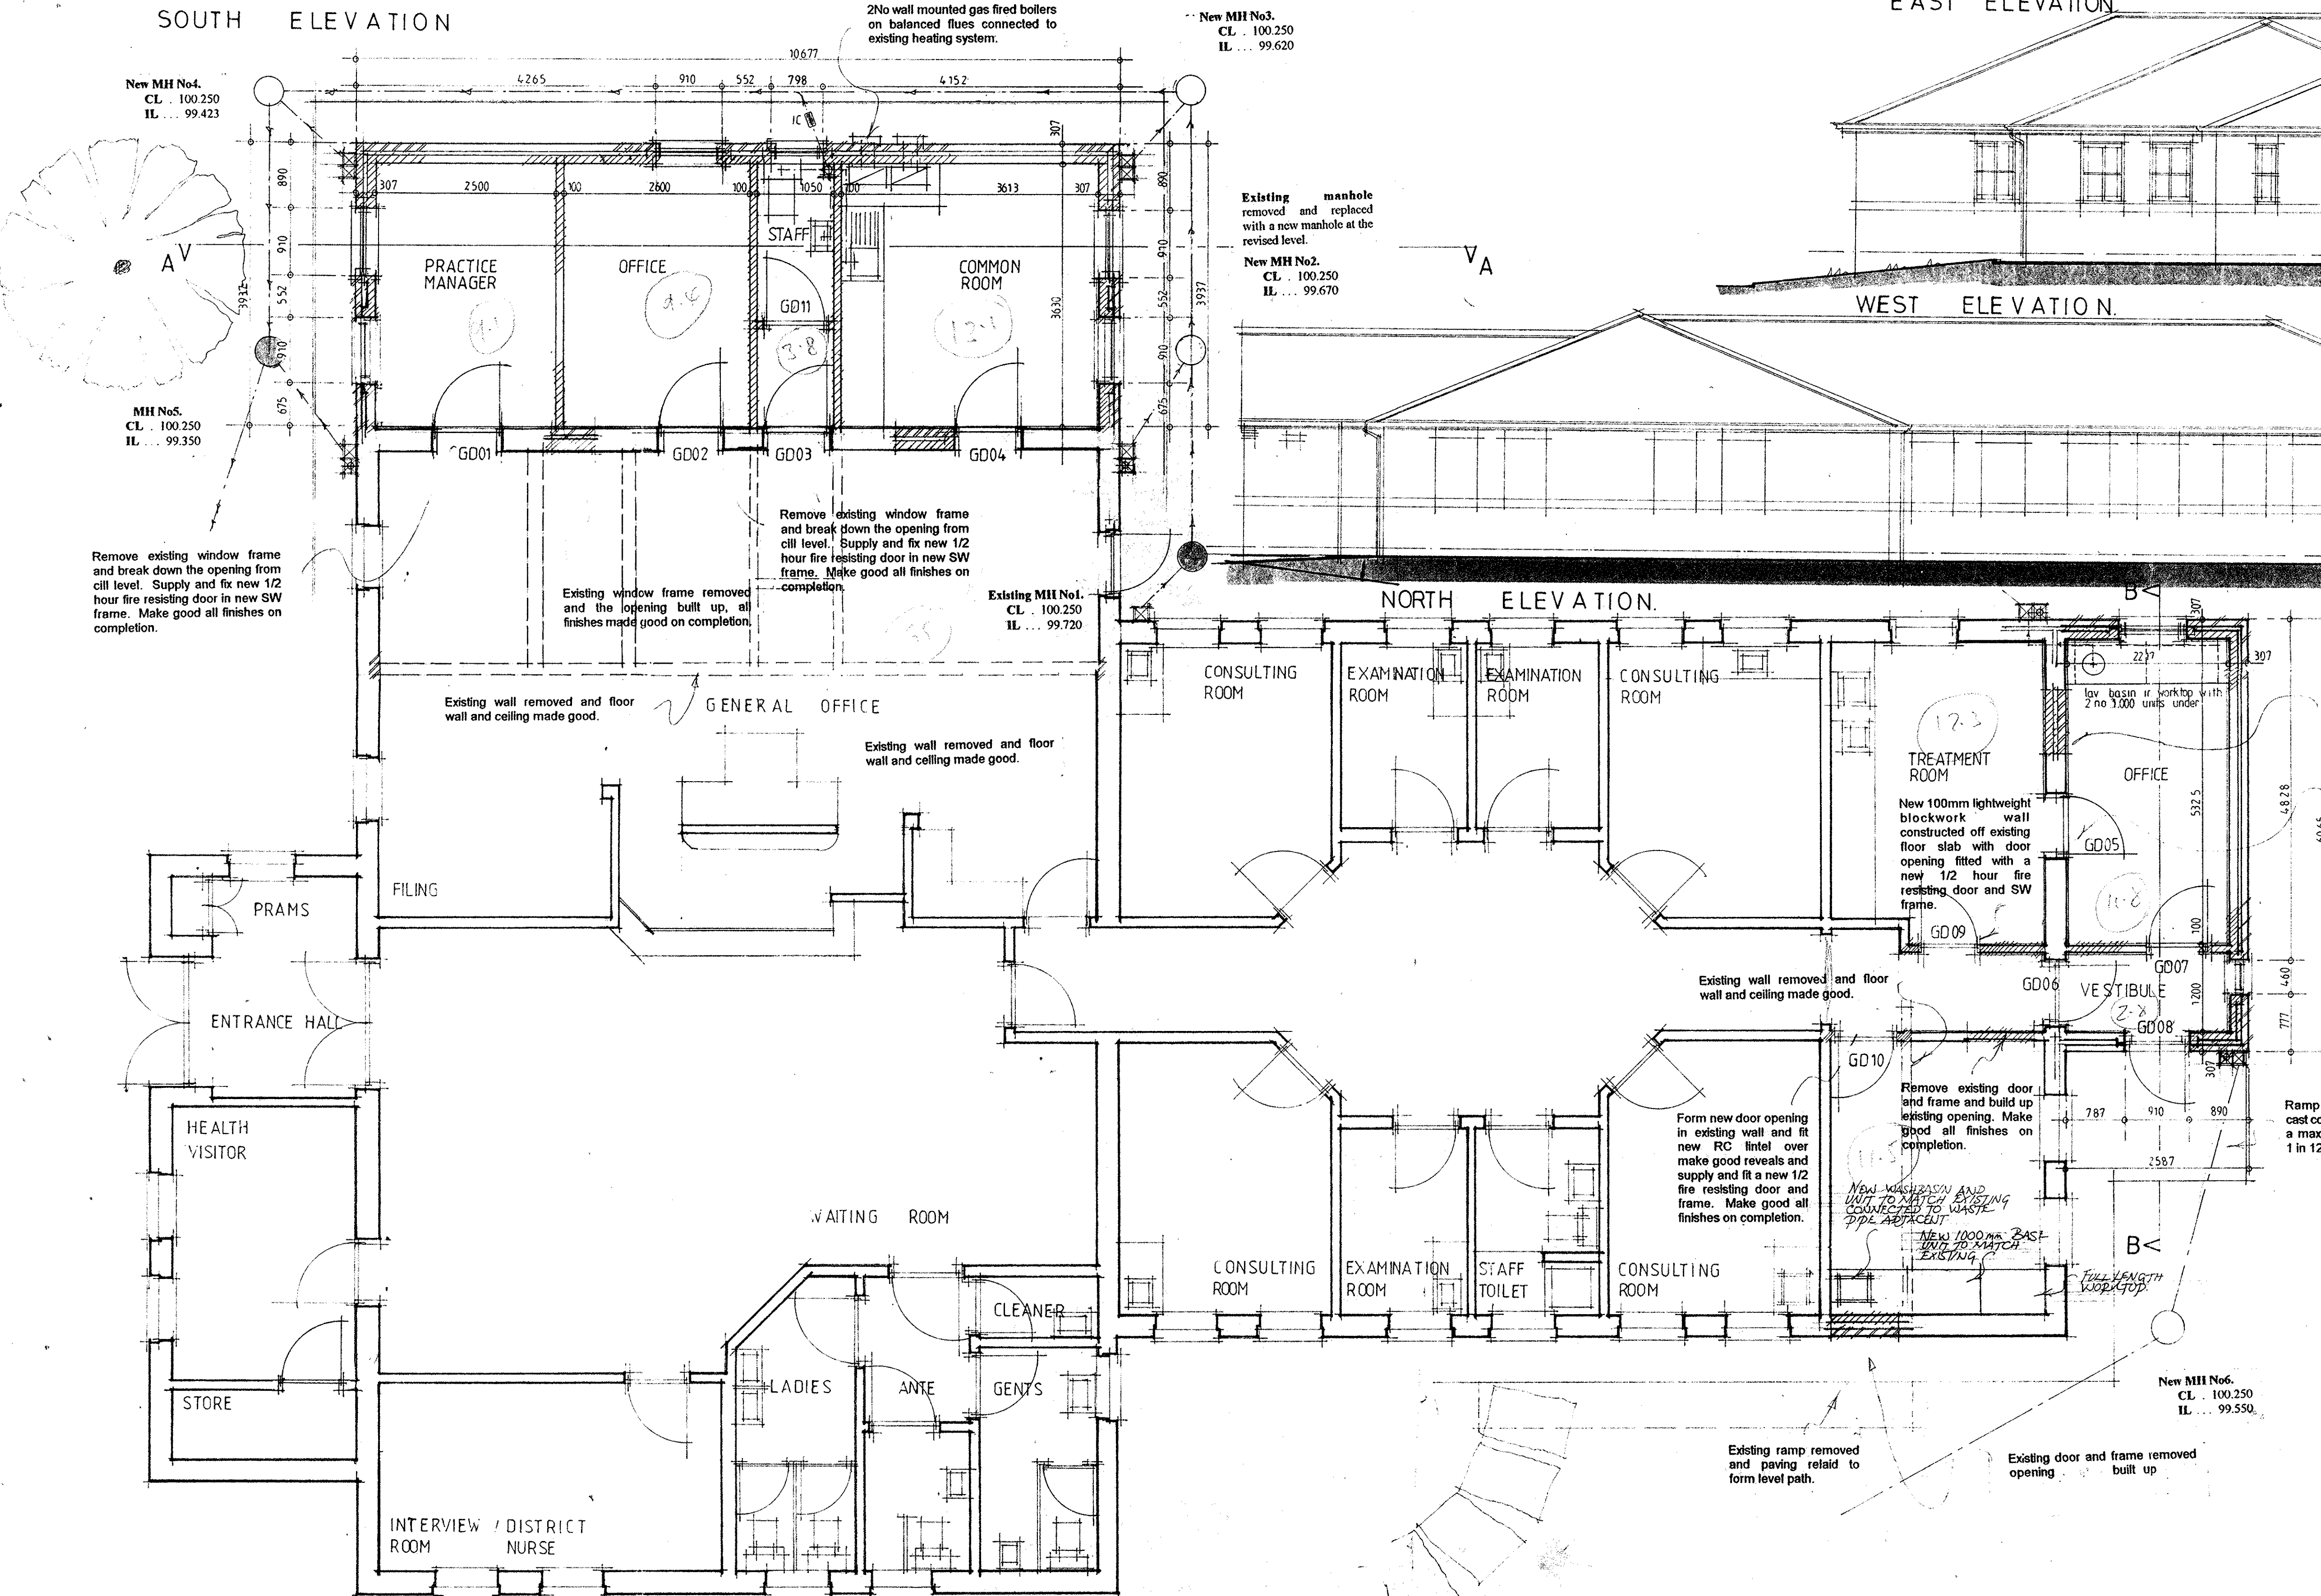

Existing window frame removed and the opening built up, all finishes made good on completion.

Remove existing window frame and break down the opening from cill level. Supply and fix new 1/2 hour fire resisting door in new SW frame. Make good all finishes on completion.

E. Doorway shown fully built up, units added with basin to office. PR.D. 17-08-95.
D. WASHBASIN AND UNIT ADDED IN CONSULTING ROOM AND DOOR NUMBER 5 ADDED. TRA 15-3-95.

C. ADDITIONAL INFORMATION ADDED FOR WORKING DRAWING. TRA 16-7-95.

B. EXISTING PLANT ROOM REMOVED AND SCHEME AMENDED TO SUIT TRA 2-11-94.

A. VARIOUS AMENDMENTS TO MEET THE CLIENTS REQUIREMENTS. TRA 30-8-94.

COOPER & JACKSON
Partnership

109 DRAKE STREET,
ROCHDALE,
LANCASHIRE,
OL16 1PZ.

CHARTERED ARCHITECTS TEL: (0706) 31347
FAX: (0706) 342902

DRAWN BY PR.DAWSON DATE 18-11-93.

SCALE 1:50 PLANS 1:75 ELEVATIONS

Proposed extensions to
Stonefield street surgery
MILNROW
for
DR. ROTHERY & PARTNERS
SCHEME

CONTRACT No.	DRWG No.	REVISION
1676	1	E