



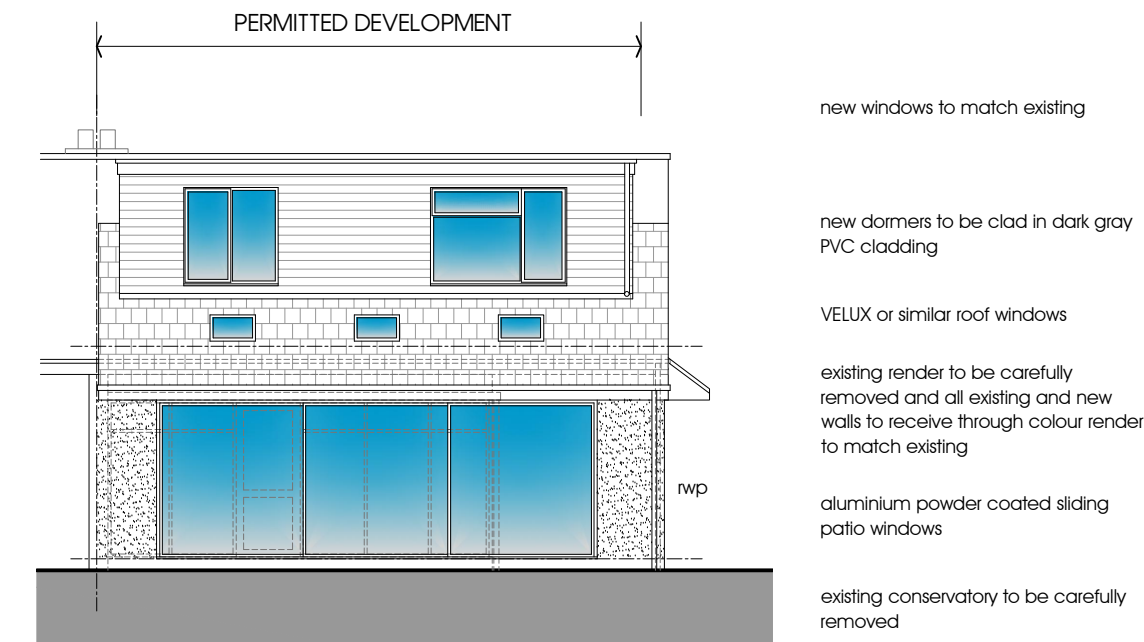


proposed rear elevation
Scale: 1:100

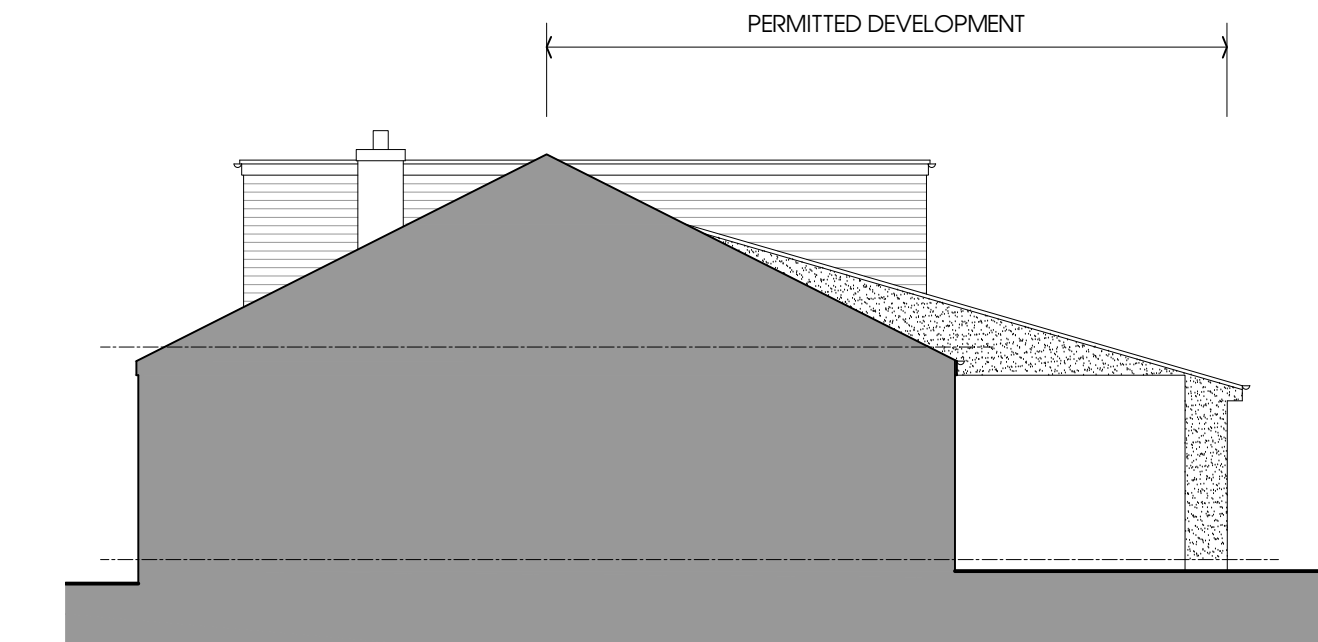

proposed side elevation
Scale: 1:100



proposed side elevation
Scale: 1:100

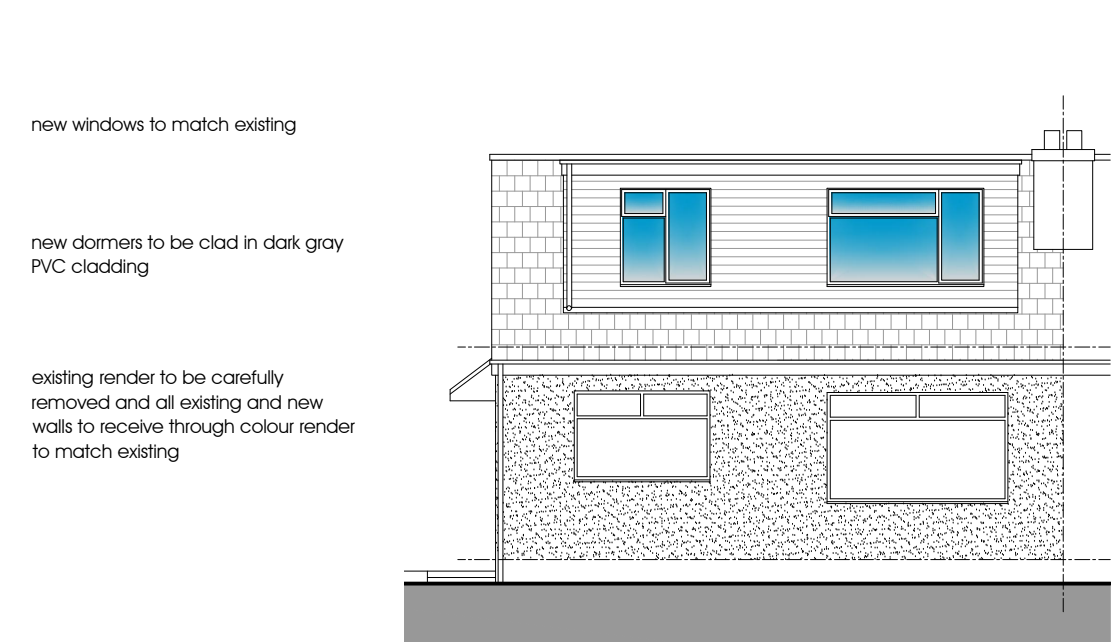

proposed front elevation
Scale: 1:100

C 17.01.2023 side elevation corrected
B 09.01.2023 front dormer reduced
A 14.11.2022 rear roof adjacent boundary and new eaves gutter revised

PROJECT
proposed extensions
44 heald close
littleborough

TITLE
location plan

CLIENT
mr & mrs s kelly

DRAWN dph
DATE september 2022
SCALE 1:1250 @ A3

pennine
design

12 lime grove
lancashire
telephone:
littleborough
ol15 8rp
07734 263404

DWG No.
08 c