


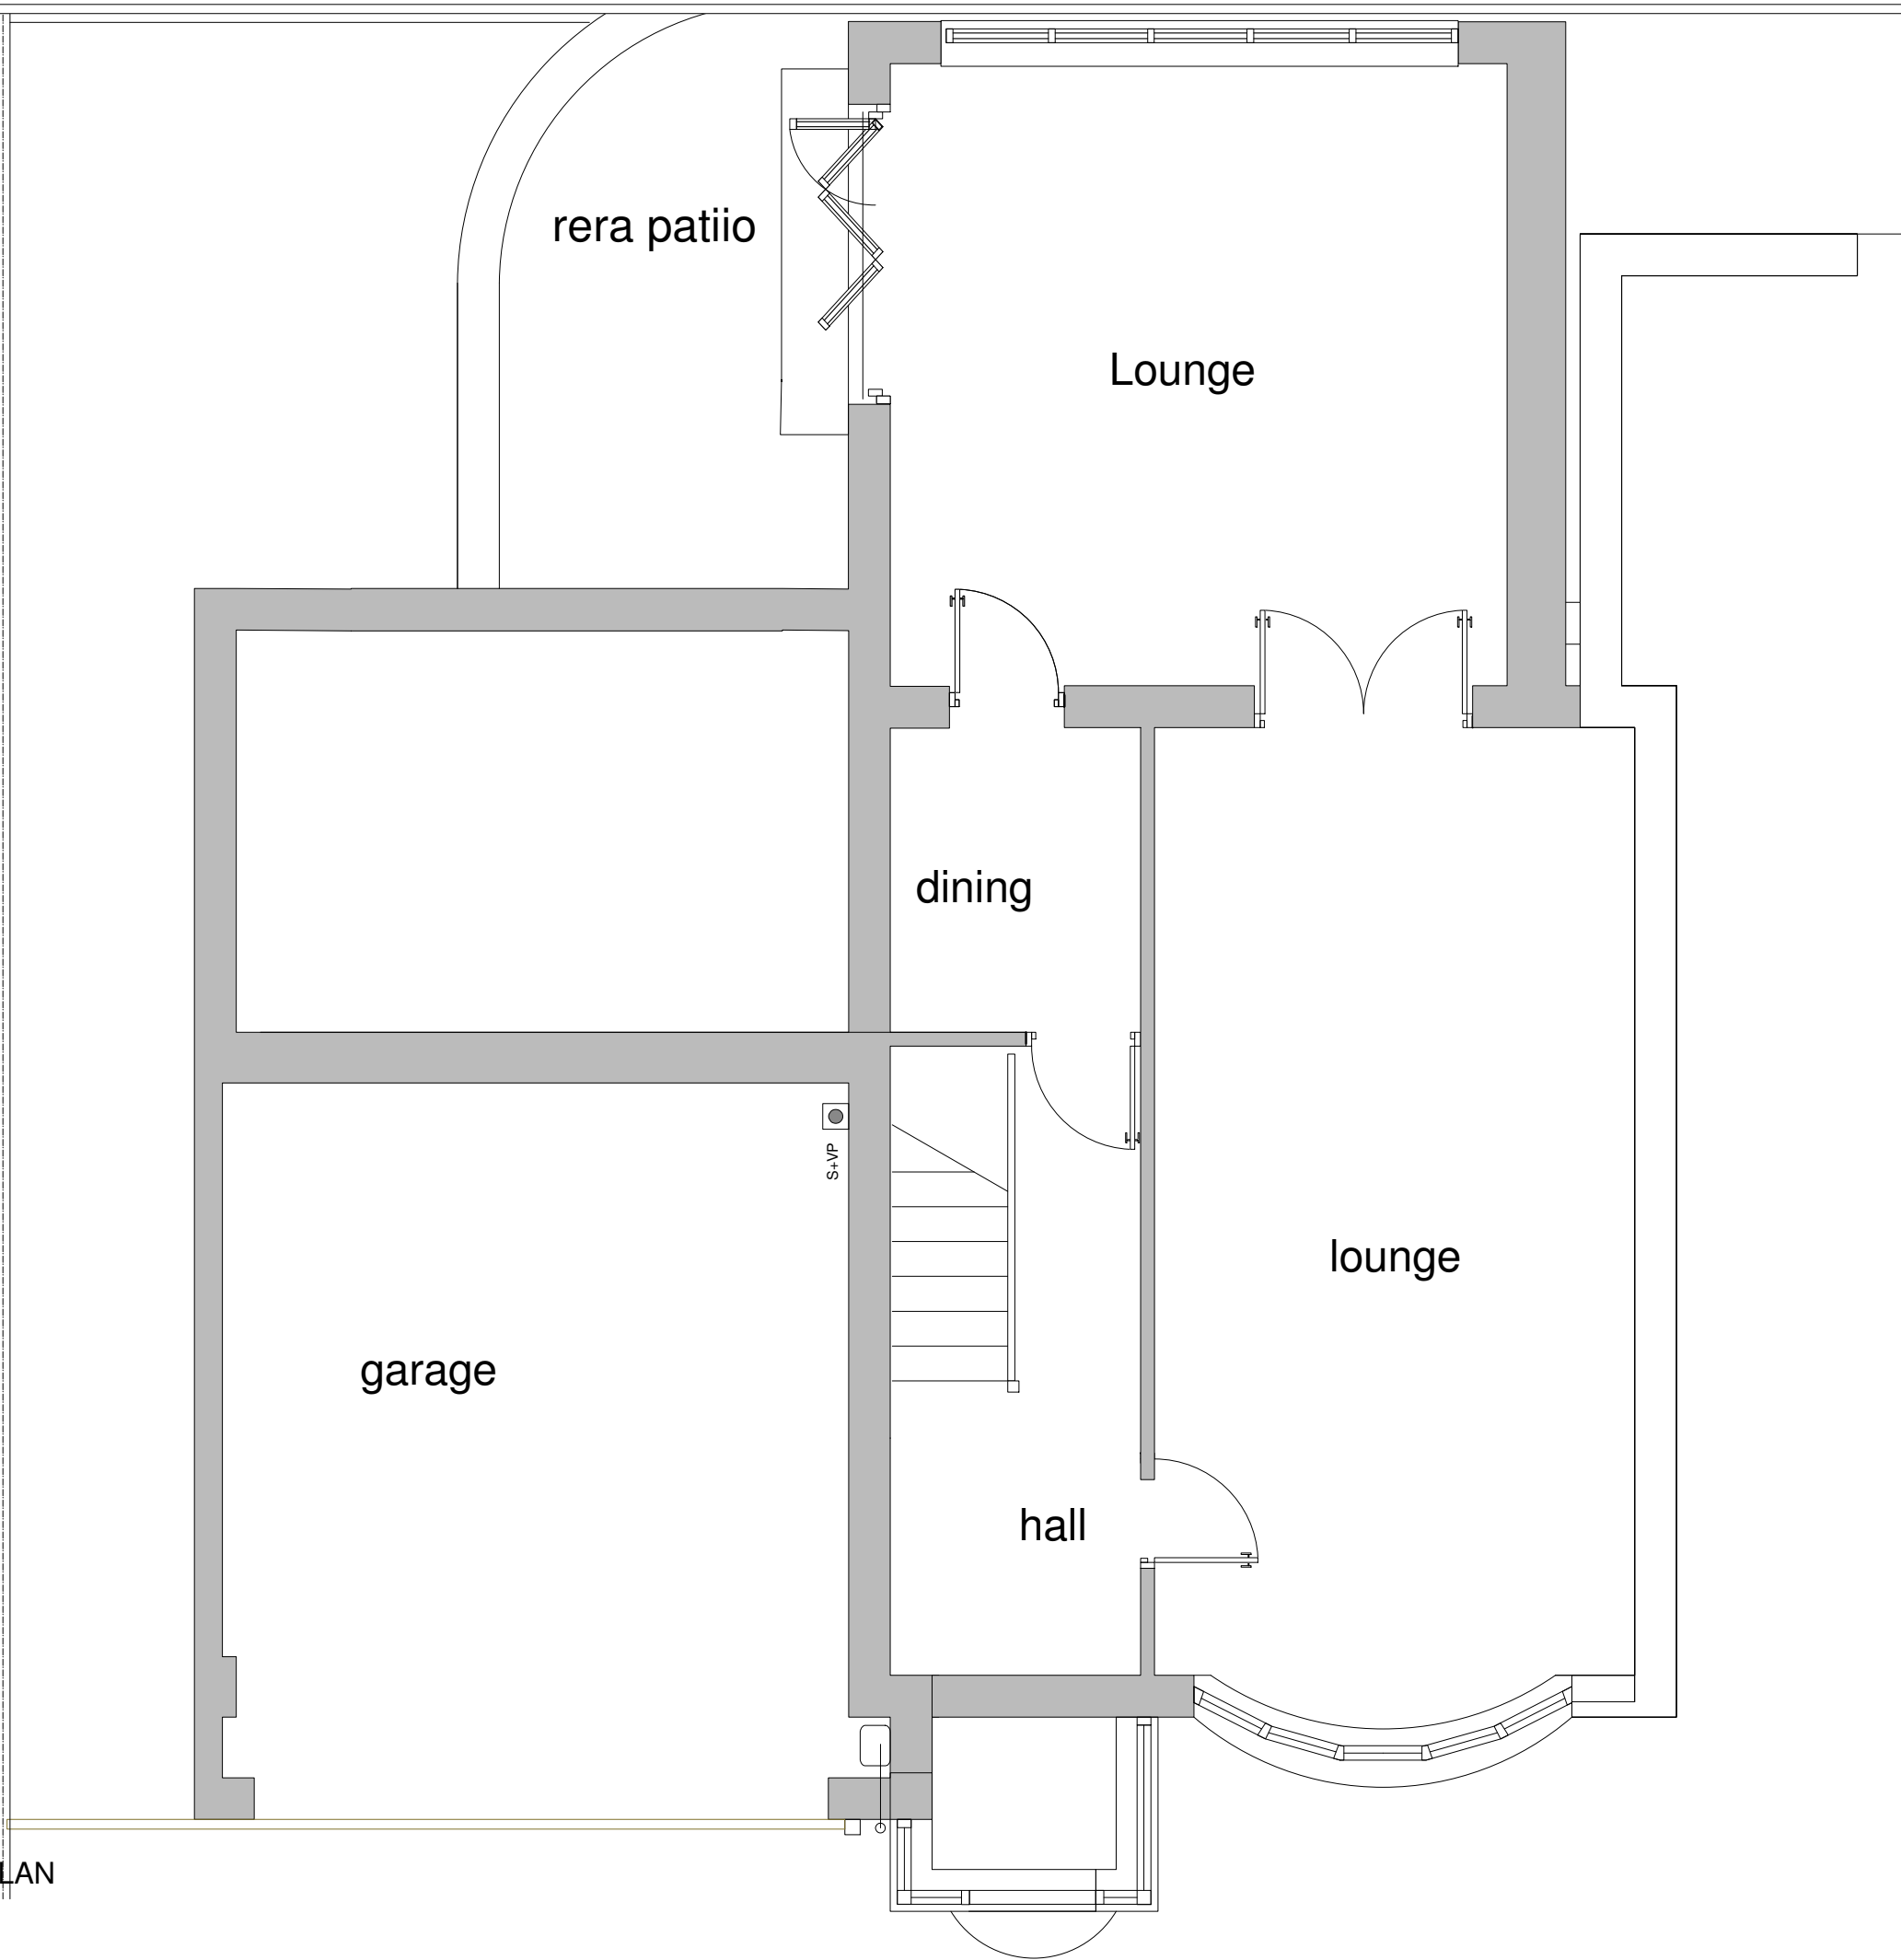

GROUND FLOOR PLAN
as proposed
Scale 1:50 @ A3

**SUBJECT TO PLANNING AND
BUILDING REGULATION APPROVAL**
**Commencement on site before full
Building Regulation approval at own risk**

revisions			

project
Proposed Flat Roof to Pitched Roof
Conversion
at
**91 Hollin Lane, Middleton,
M24 5LA.**
client
Mr & Mrs P. Crux

drawing GROUND FLOOR PLAN as proposed	date July.2023	D rev.
	drawing 2	
	scale as indicated @ A3	
status Planning Submission	Provisional Copy	