


GARDEN NO 51
BALMORAL DRIVE

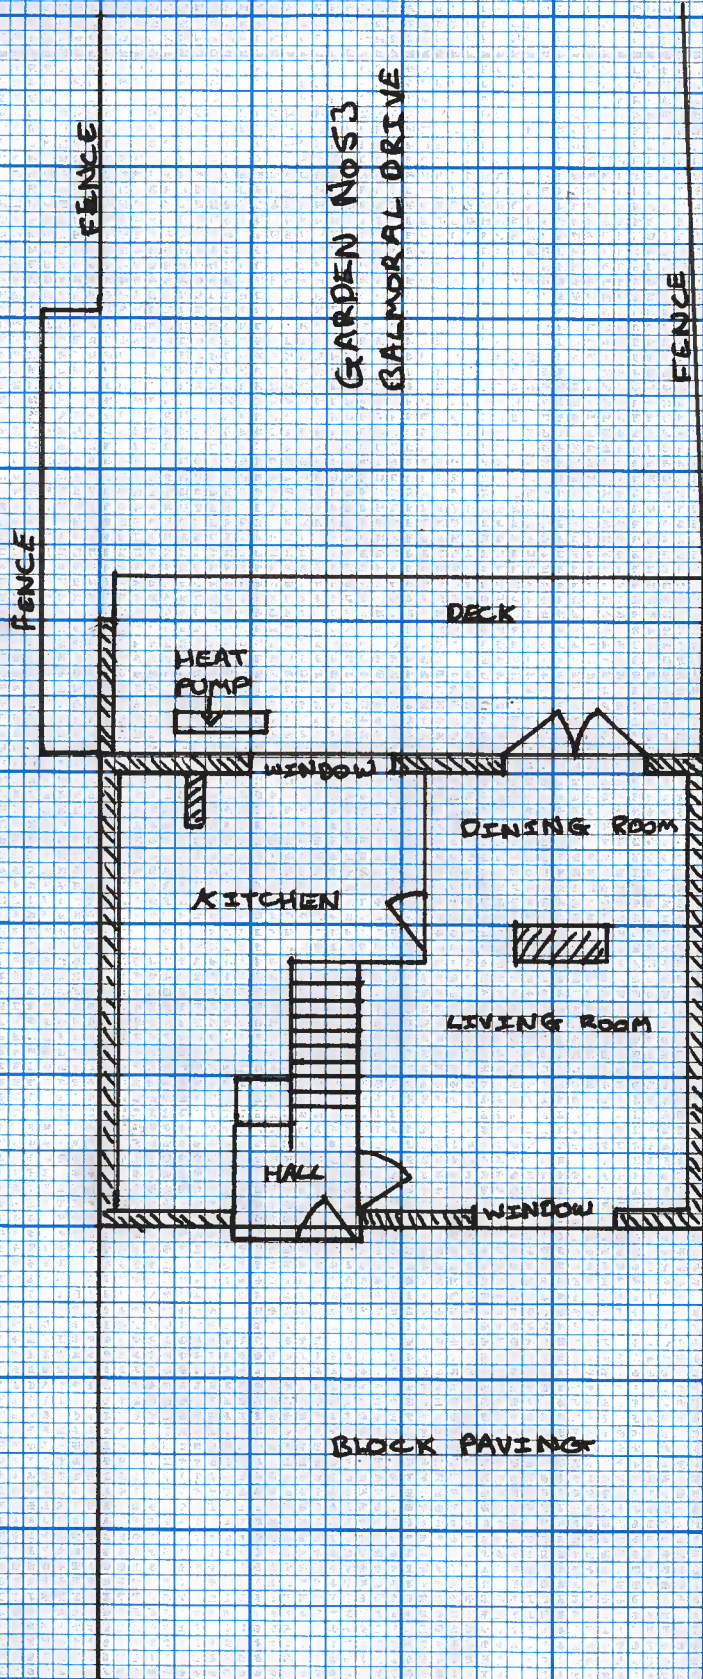

GARDEN NO 55
BALMORAL DRIVE

PLANNING APPLICATION

REF: PP-12872706

SCALE 1:100 @ A4

KEVIN SUTTON

FLOOR PLAN

PROPOSED

